


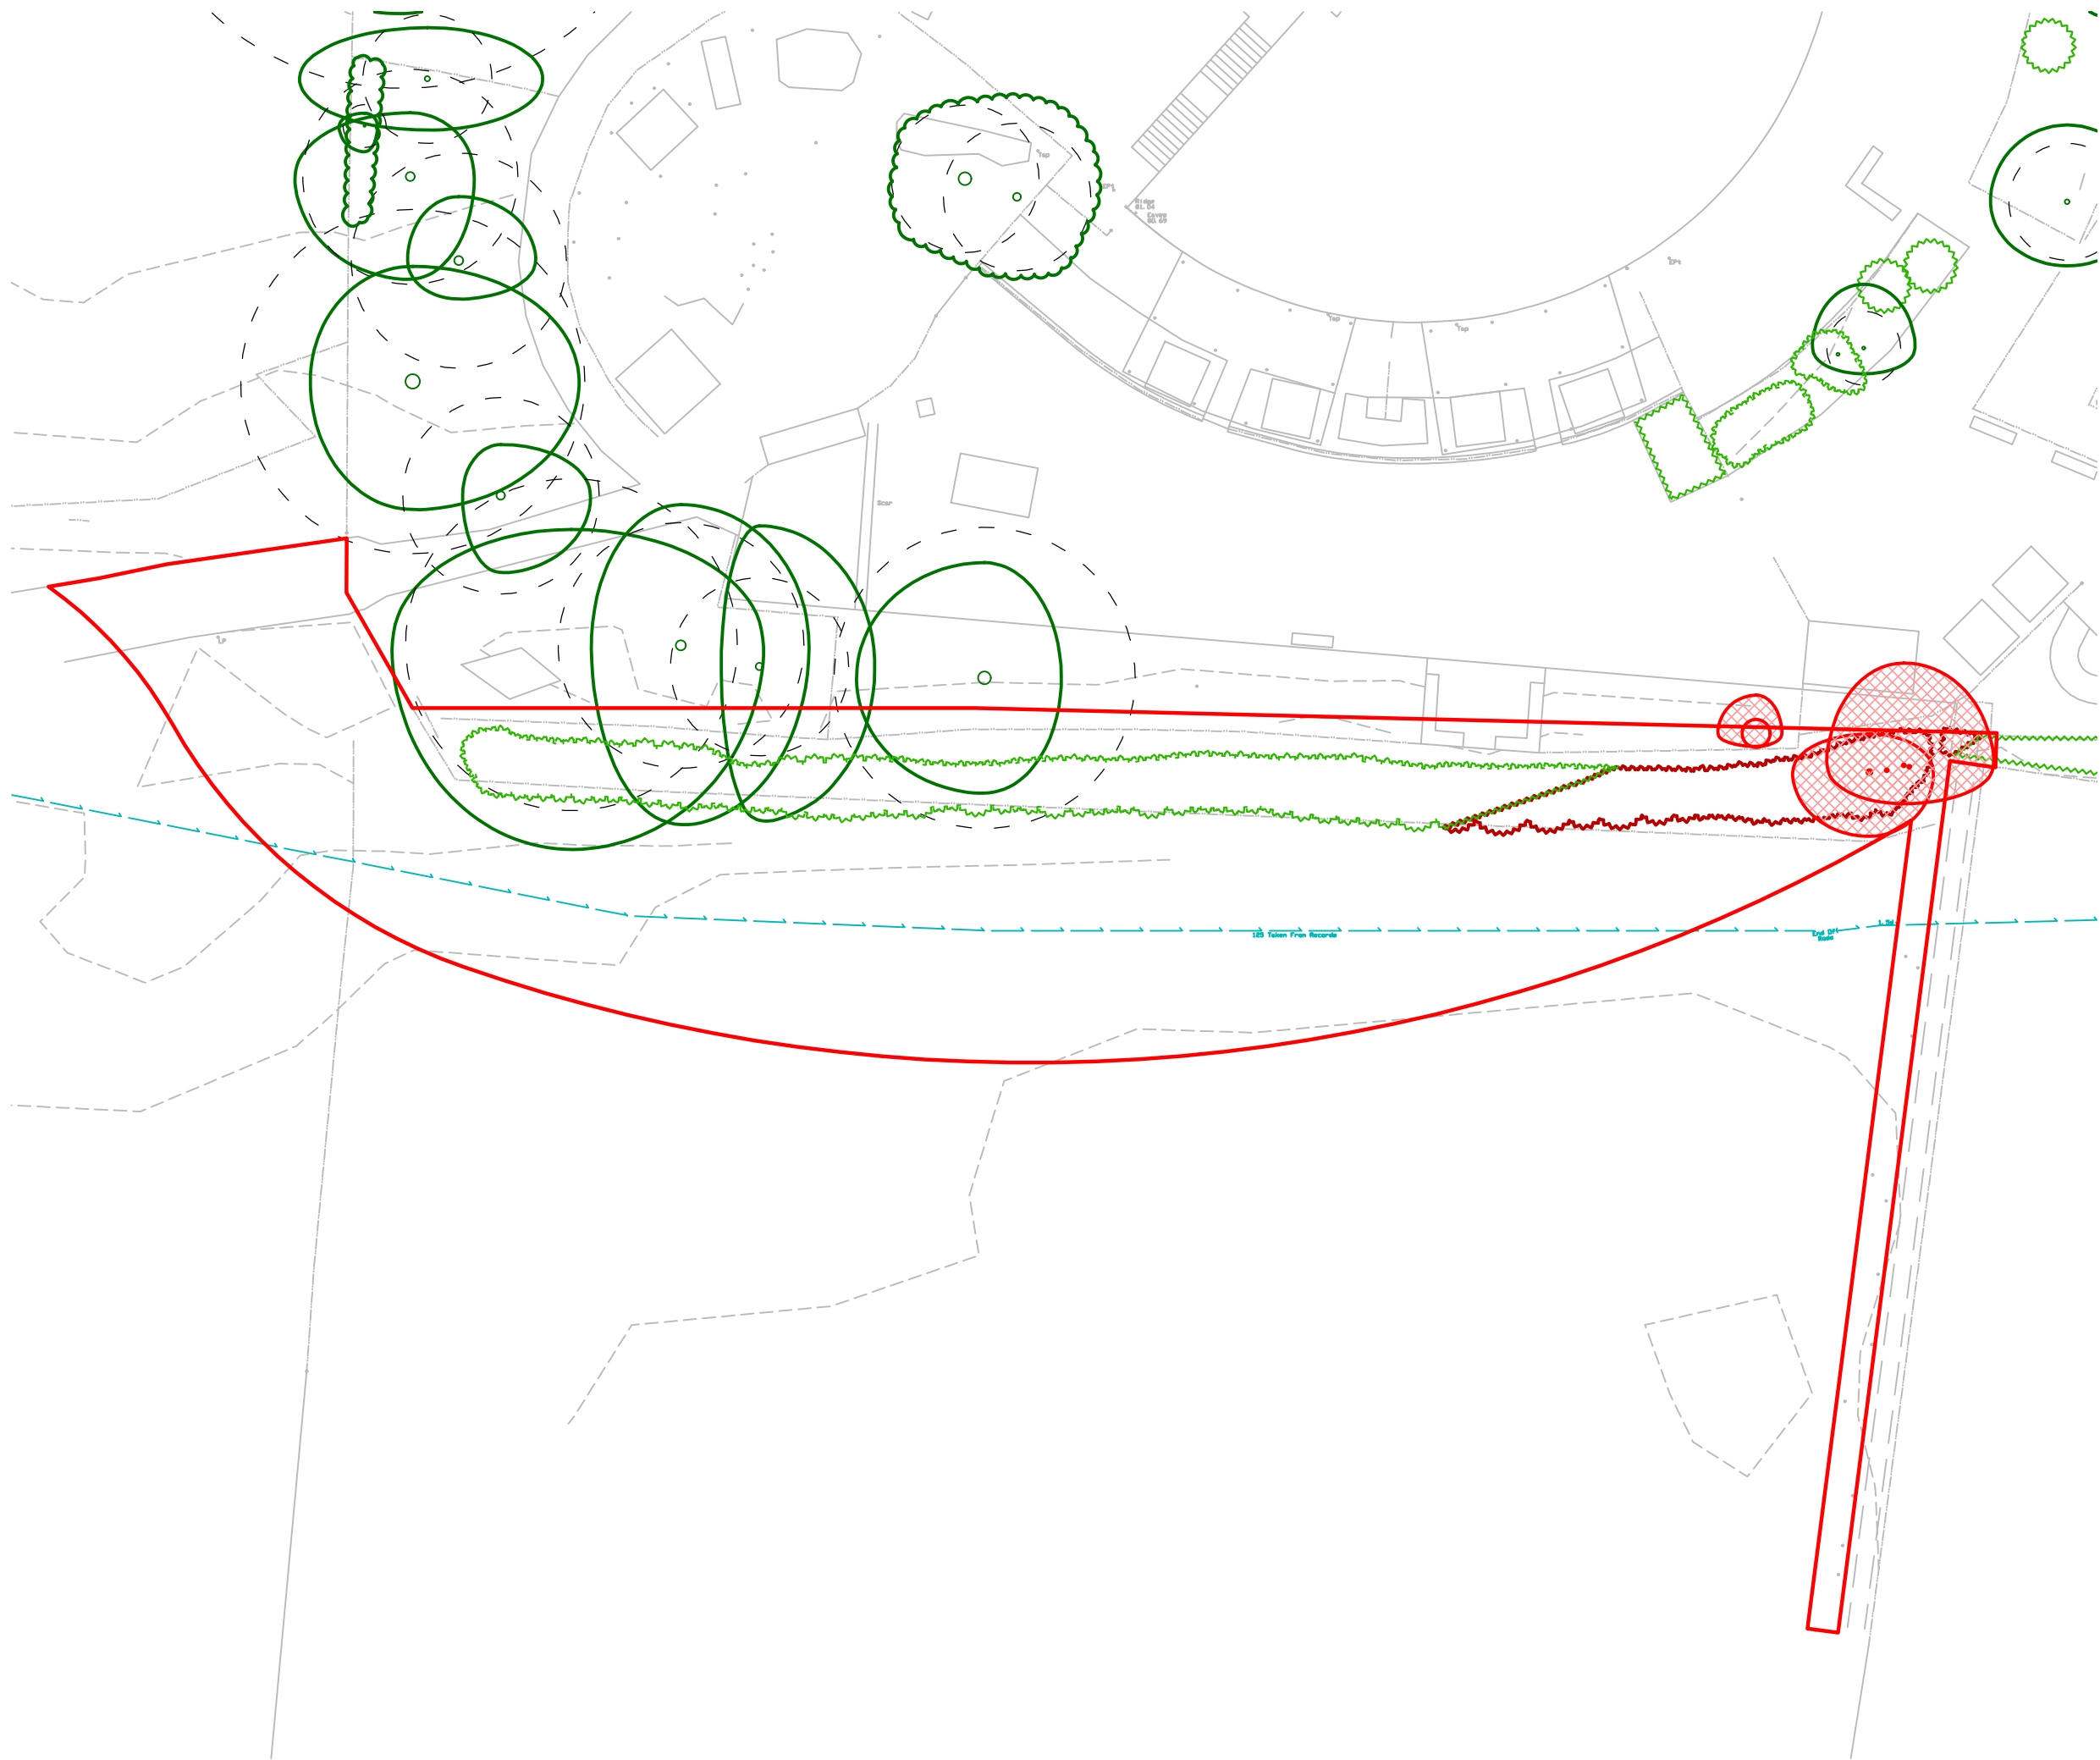

Key

Application Boundary

Existing trees to be retained

Dashed line indicates root protection area

Trees to be removed

Vegetation to be removed

P02 27.03.26 Issued for Planning JH -- JV

Rev	Date	Description	Drm	Chk	App
-----	------	-------------	-----	-----	-----

Scale 1:250

0

2

4

6

8

10

12m

Drawings to be scaled only for planning purposes.

All dimensions to be verified on site for construction.

© Drawing & design copyright LUC

LUC

www.landuse.co.uk

Project

MALMESBURY PRIMARY SCHOOL
SOUTH FOOTPATH

Client

MALMESBURY PRIMARY SCHOOL

LUC Job Nr	Scale @A3	Status
13086	1.250	S2 - INFORMATION

Drawing Title

TREE & VEGETATION REMOVALS

Drawing Nr	Rev
13086-LUC-XX-XX-DR-L-0121	P02