


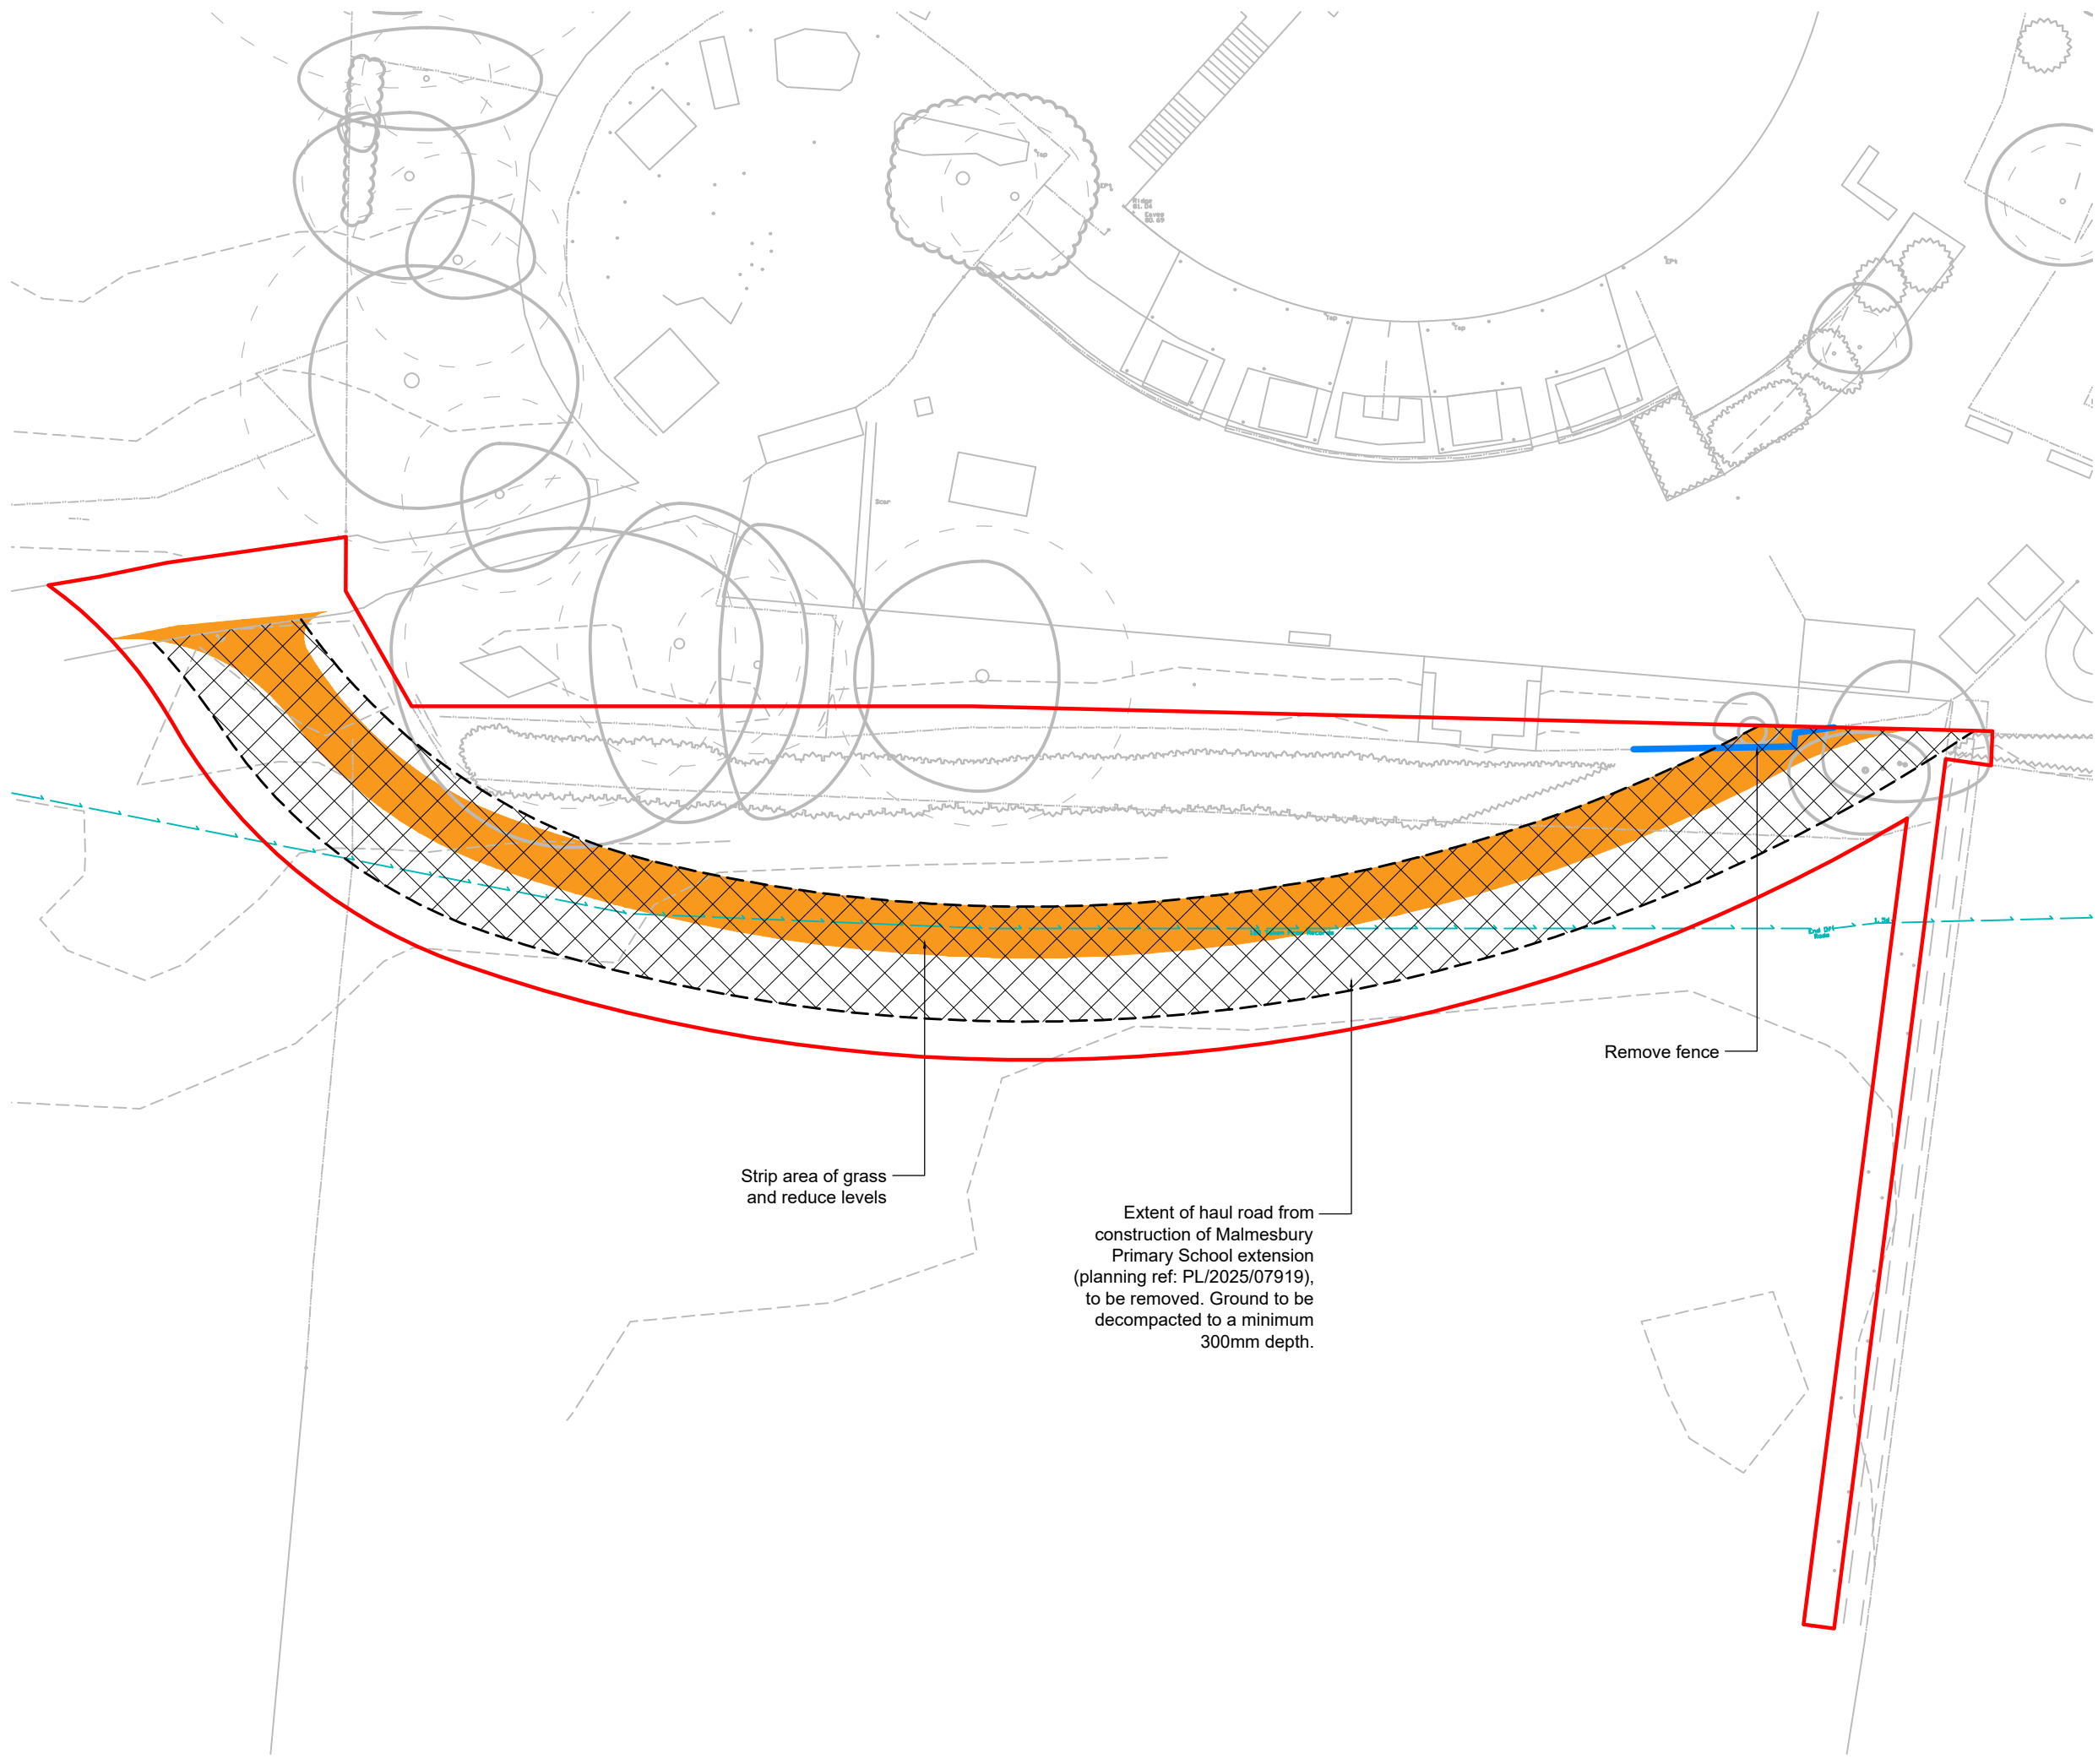

Key

- Application Boundary**
- Existing trees**
Dashed line indicates root protection area
- Strip area of grass and reduce levels**
- Extent of haul road from construction of Malmesbury Primary School extension (planning ref: PL/2025/07919), to be removed. Ground to be decompacted to a minimum 300mm depth.**

Notes:
Refer to LUC drawing 13086-LUC-XX-XX-DR-L-0121 for all Tree and Vegetation Removals

P03 07.04.26 Issued for Planning JH -- JV

Rev	Date	Description	Drm	Chk	App

Scale 1:250
0 2 4 6 8 10 12m

Drawings to be scaled only for planning purposes.
All dimensions to be verified on site for construction.
© Drawing & design copyright LUC

LUC

www.landuse.co.uk

Project
MALMESBURY PRIMARY SCHOOL
SOUTH FOOTPATH

Client
MALMESBURY PRIMARY SCHOOL

LUC Job Nr	Scale @A3	Status
13086	1:250	S2 - INFORMATION

Drawing Title
DEMOLITIONS PLAN

Drawing Nr	Rev
13086-LUC-XX-XX-DR-L-0115	P03