


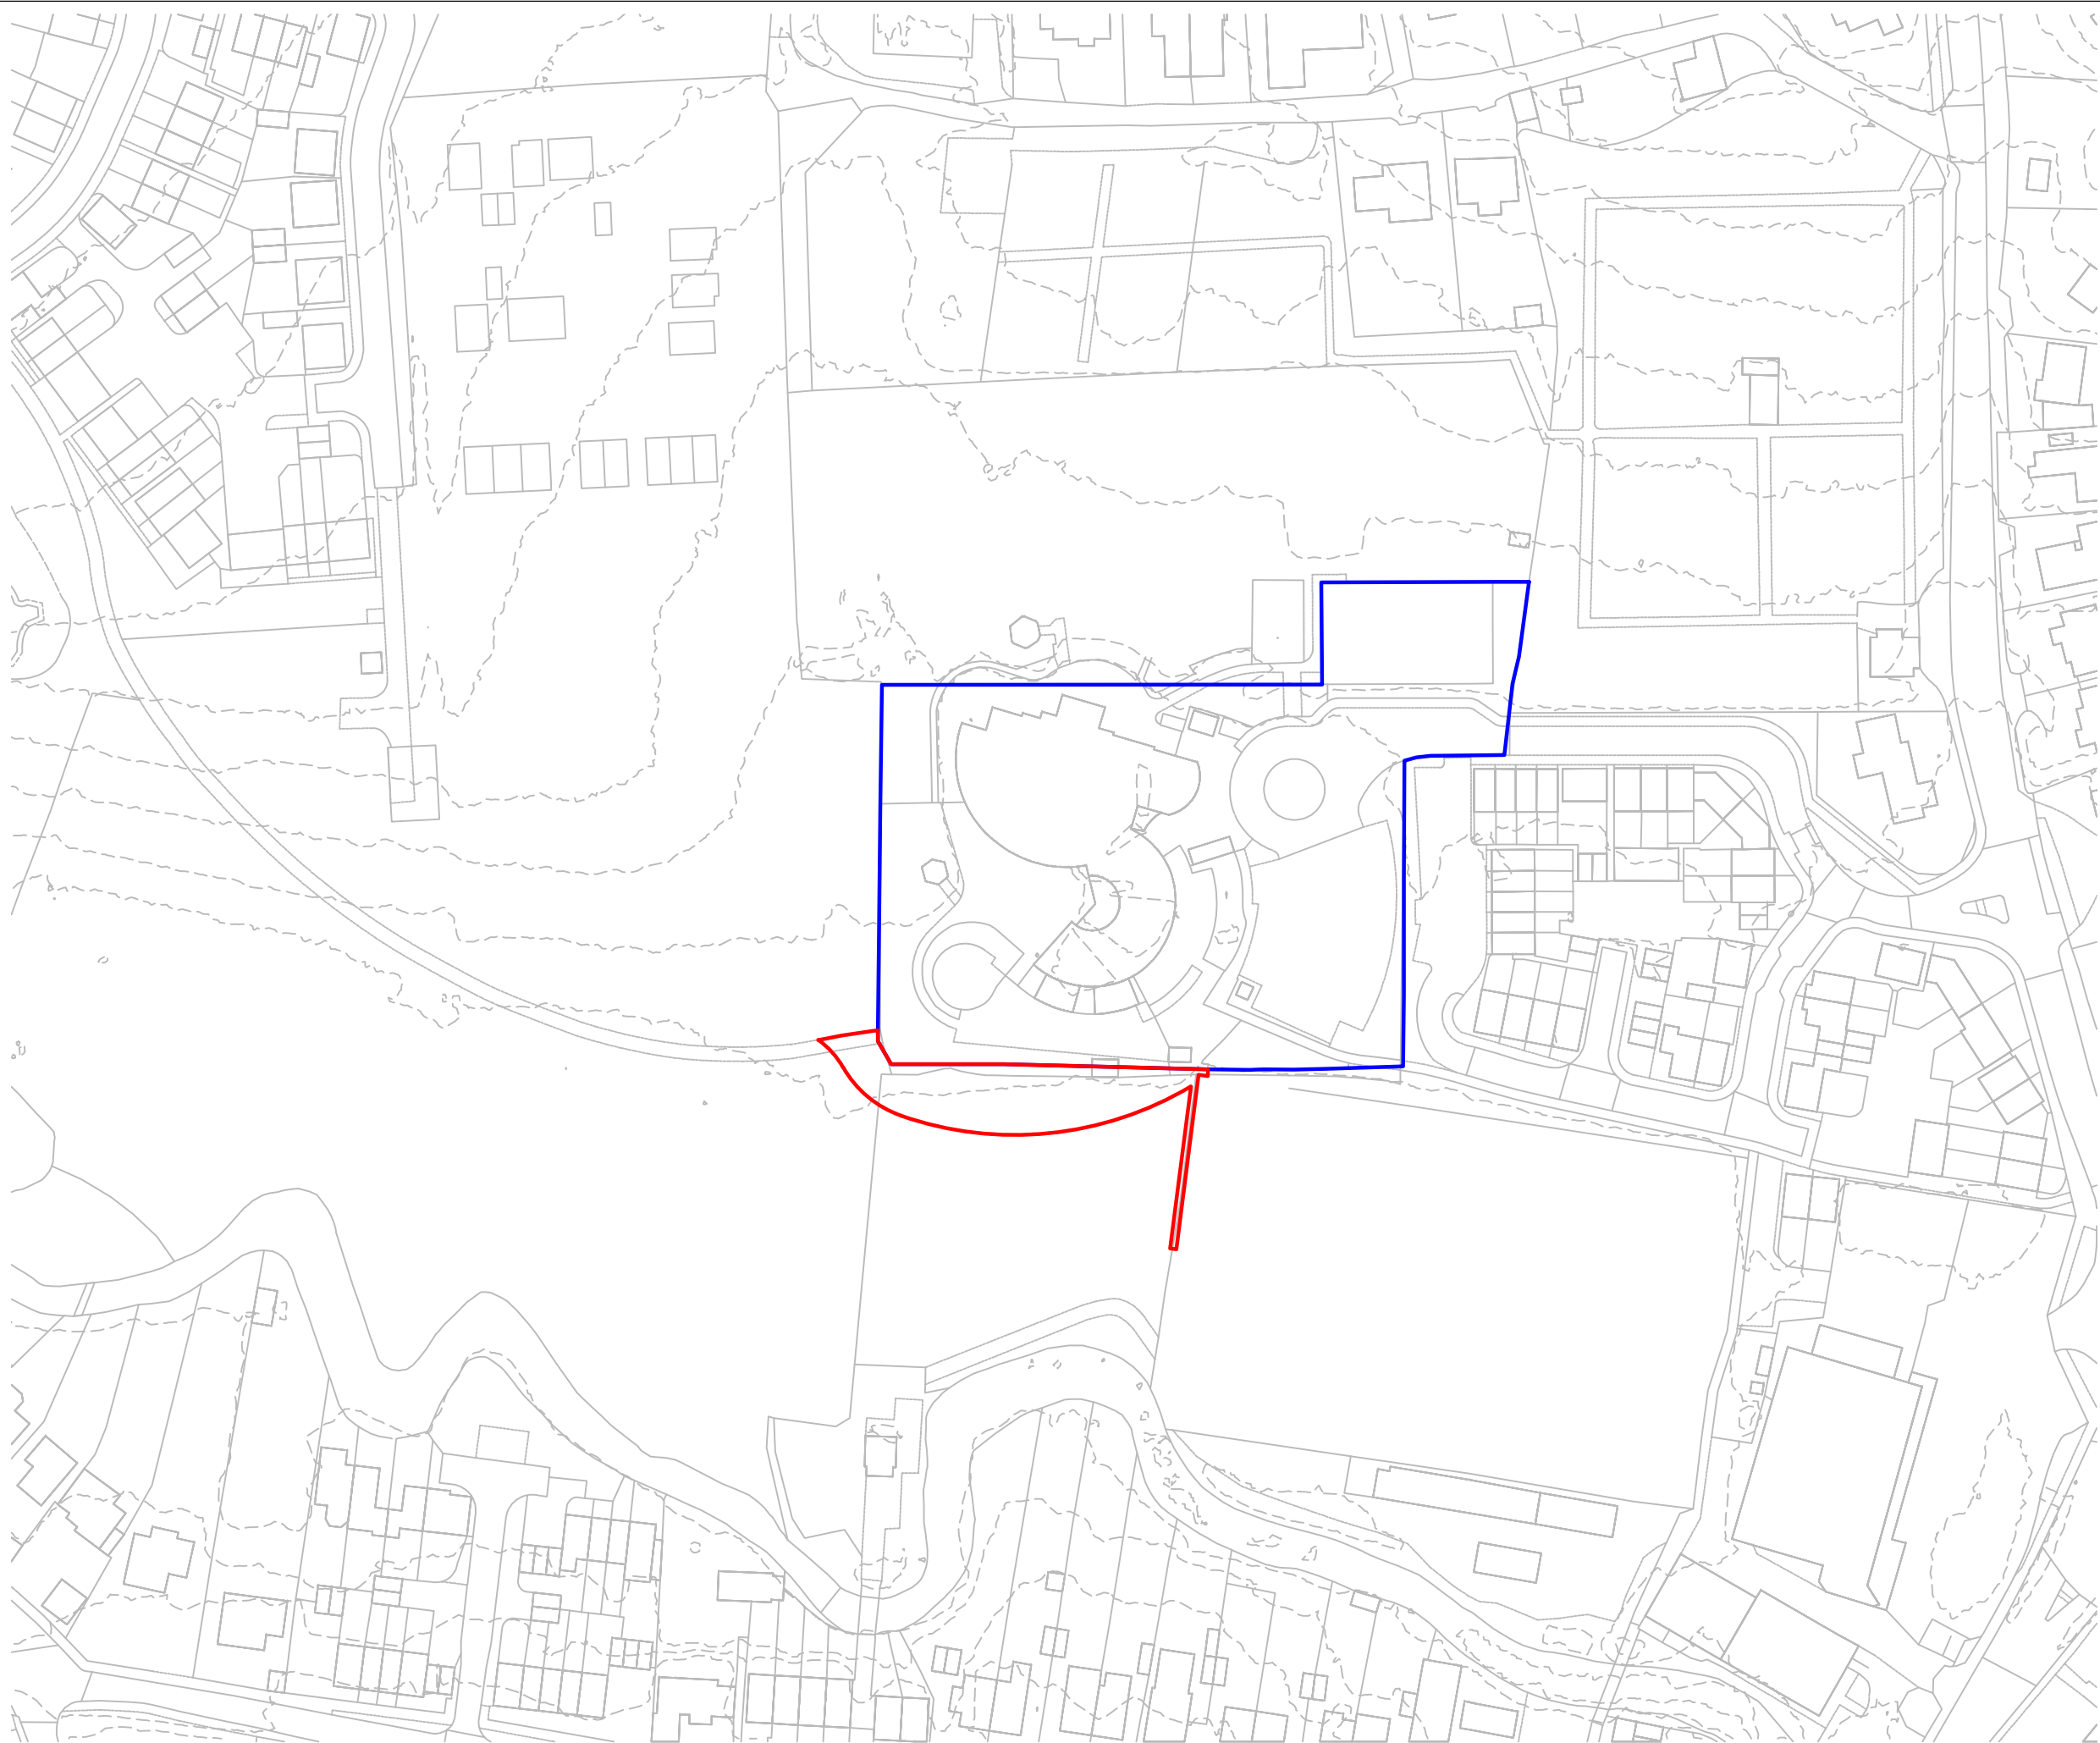


Key

Application Boundary

Ownership Boundary

P02 27.03.26 Issued for Planning JV - JV

Rev	Date	Description	Drm	Chk	App
-----	------	-------------	-----	-----	-----

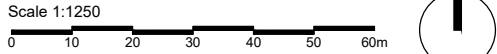

Drawings to be scaled only for planning purposes.
All dimensions to be verified on site for construction.
© Drawing & design copyright LUC

LUC

www.landuse.co.uk

Project
MALMESBURY PRIMARY SCHOOL
SOUTH FOOTPATH

Client
MALMESBURY PRIMARY SCHOOL

LUC Job Nr	Scale @A3	Status
13086	1:1250	S2 - INFORMATION

Drawing Title
LOCATION PLAN

Drawing Nr	Rev
13086-LUC-XX-XX-DR-L-0006	P02