


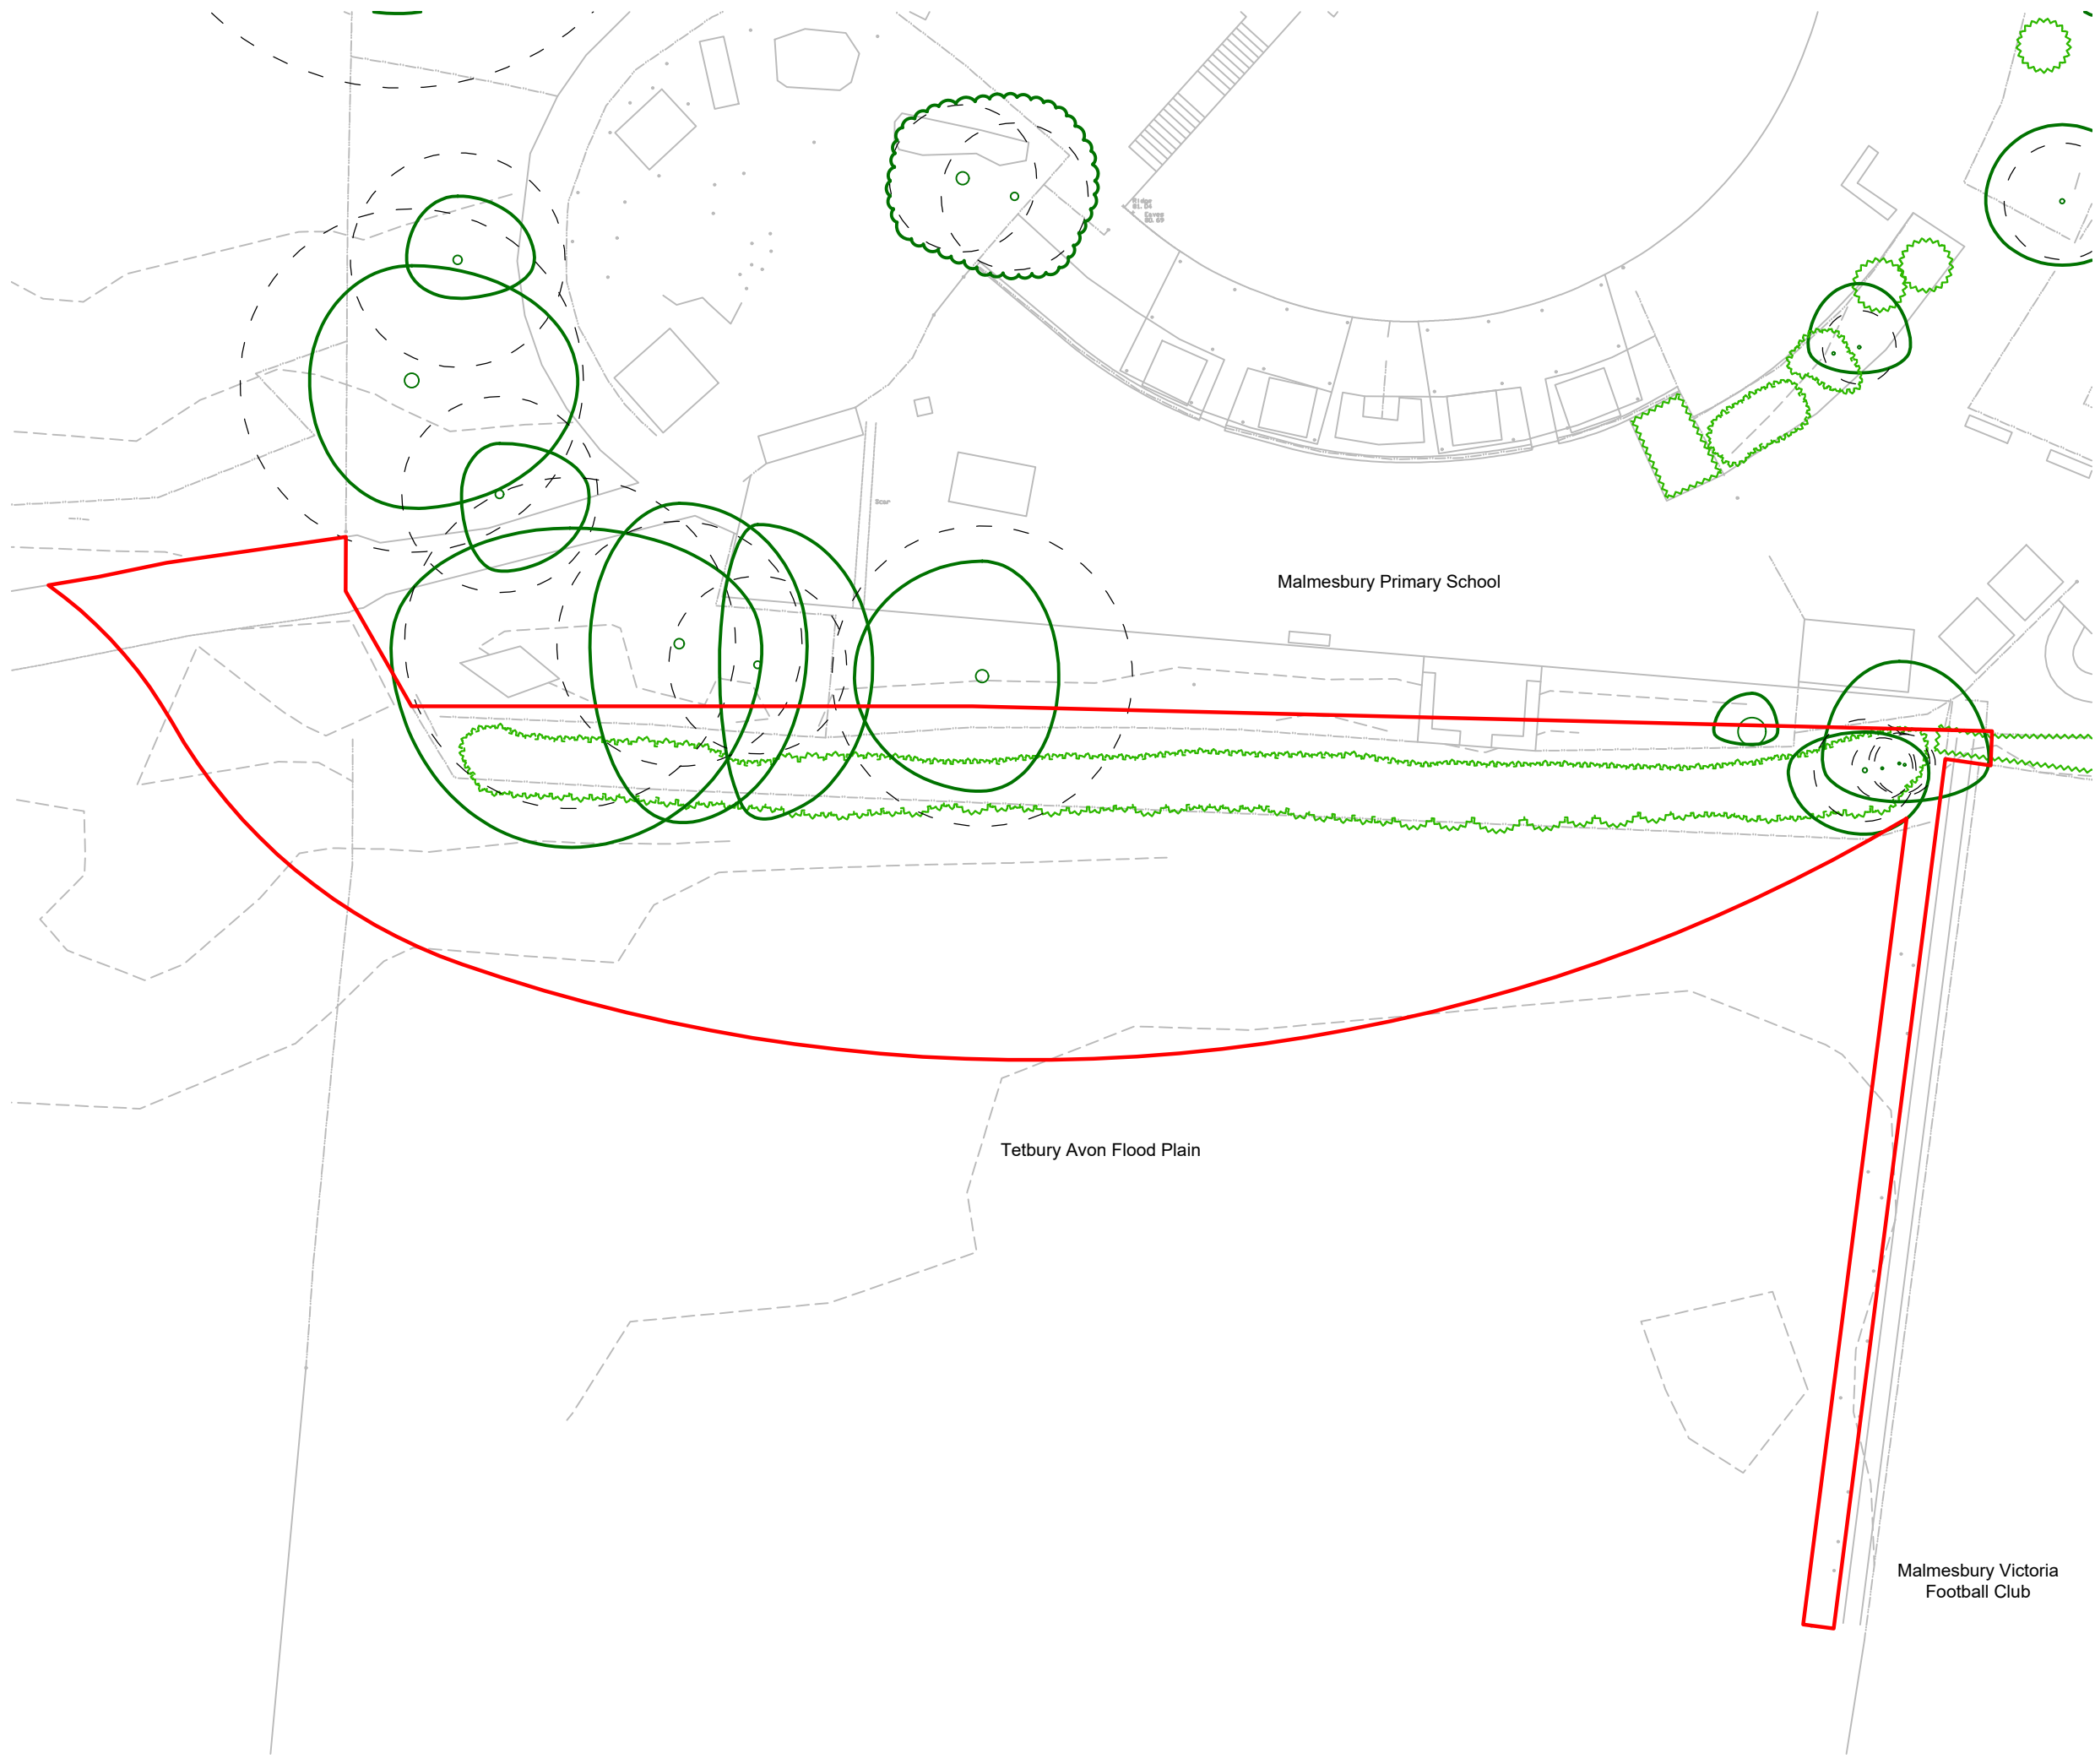

**Key**

**Application Boundary**

**Existing trees**  
Dashed line indicates root protection area

**P02** 27.03.26 Issued for Planning JH -- JV

| Rev | Date | Description | Drm | Chk | App |
|-----|------|-------------|-----|-----|-----|
|-----|------|-------------|-----|-----|-----|

Scale 1:250  
0 2 4 6 8 10 12m

Drawings to be scaled only for planning purposes.  
All dimensions to be verified on site for construction.  
© Drawing & design copyright LUC

**LUC**

[www.landuse.co.uk](http://www.landuse.co.uk)

Project  
**MALMESBURY PRIMARY SCHOOL  
SOUTH FOOTPATH**

Client  
**MALMESBURY PRIMARY SCHOOL**

| LUC Job Nr | Scale @A3 | Status           |
|------------|-----------|------------------|
| 13086      | 1.250     | S2 - INFORMATION |

Drawing Title  
**EXISTING SITE GENERAL  
ARRANGEMENT**

| Drawing Nr                | Rev |
|---------------------------|-----|
| 13086-LUC-XX-XX-DR-L-0007 | P02 |