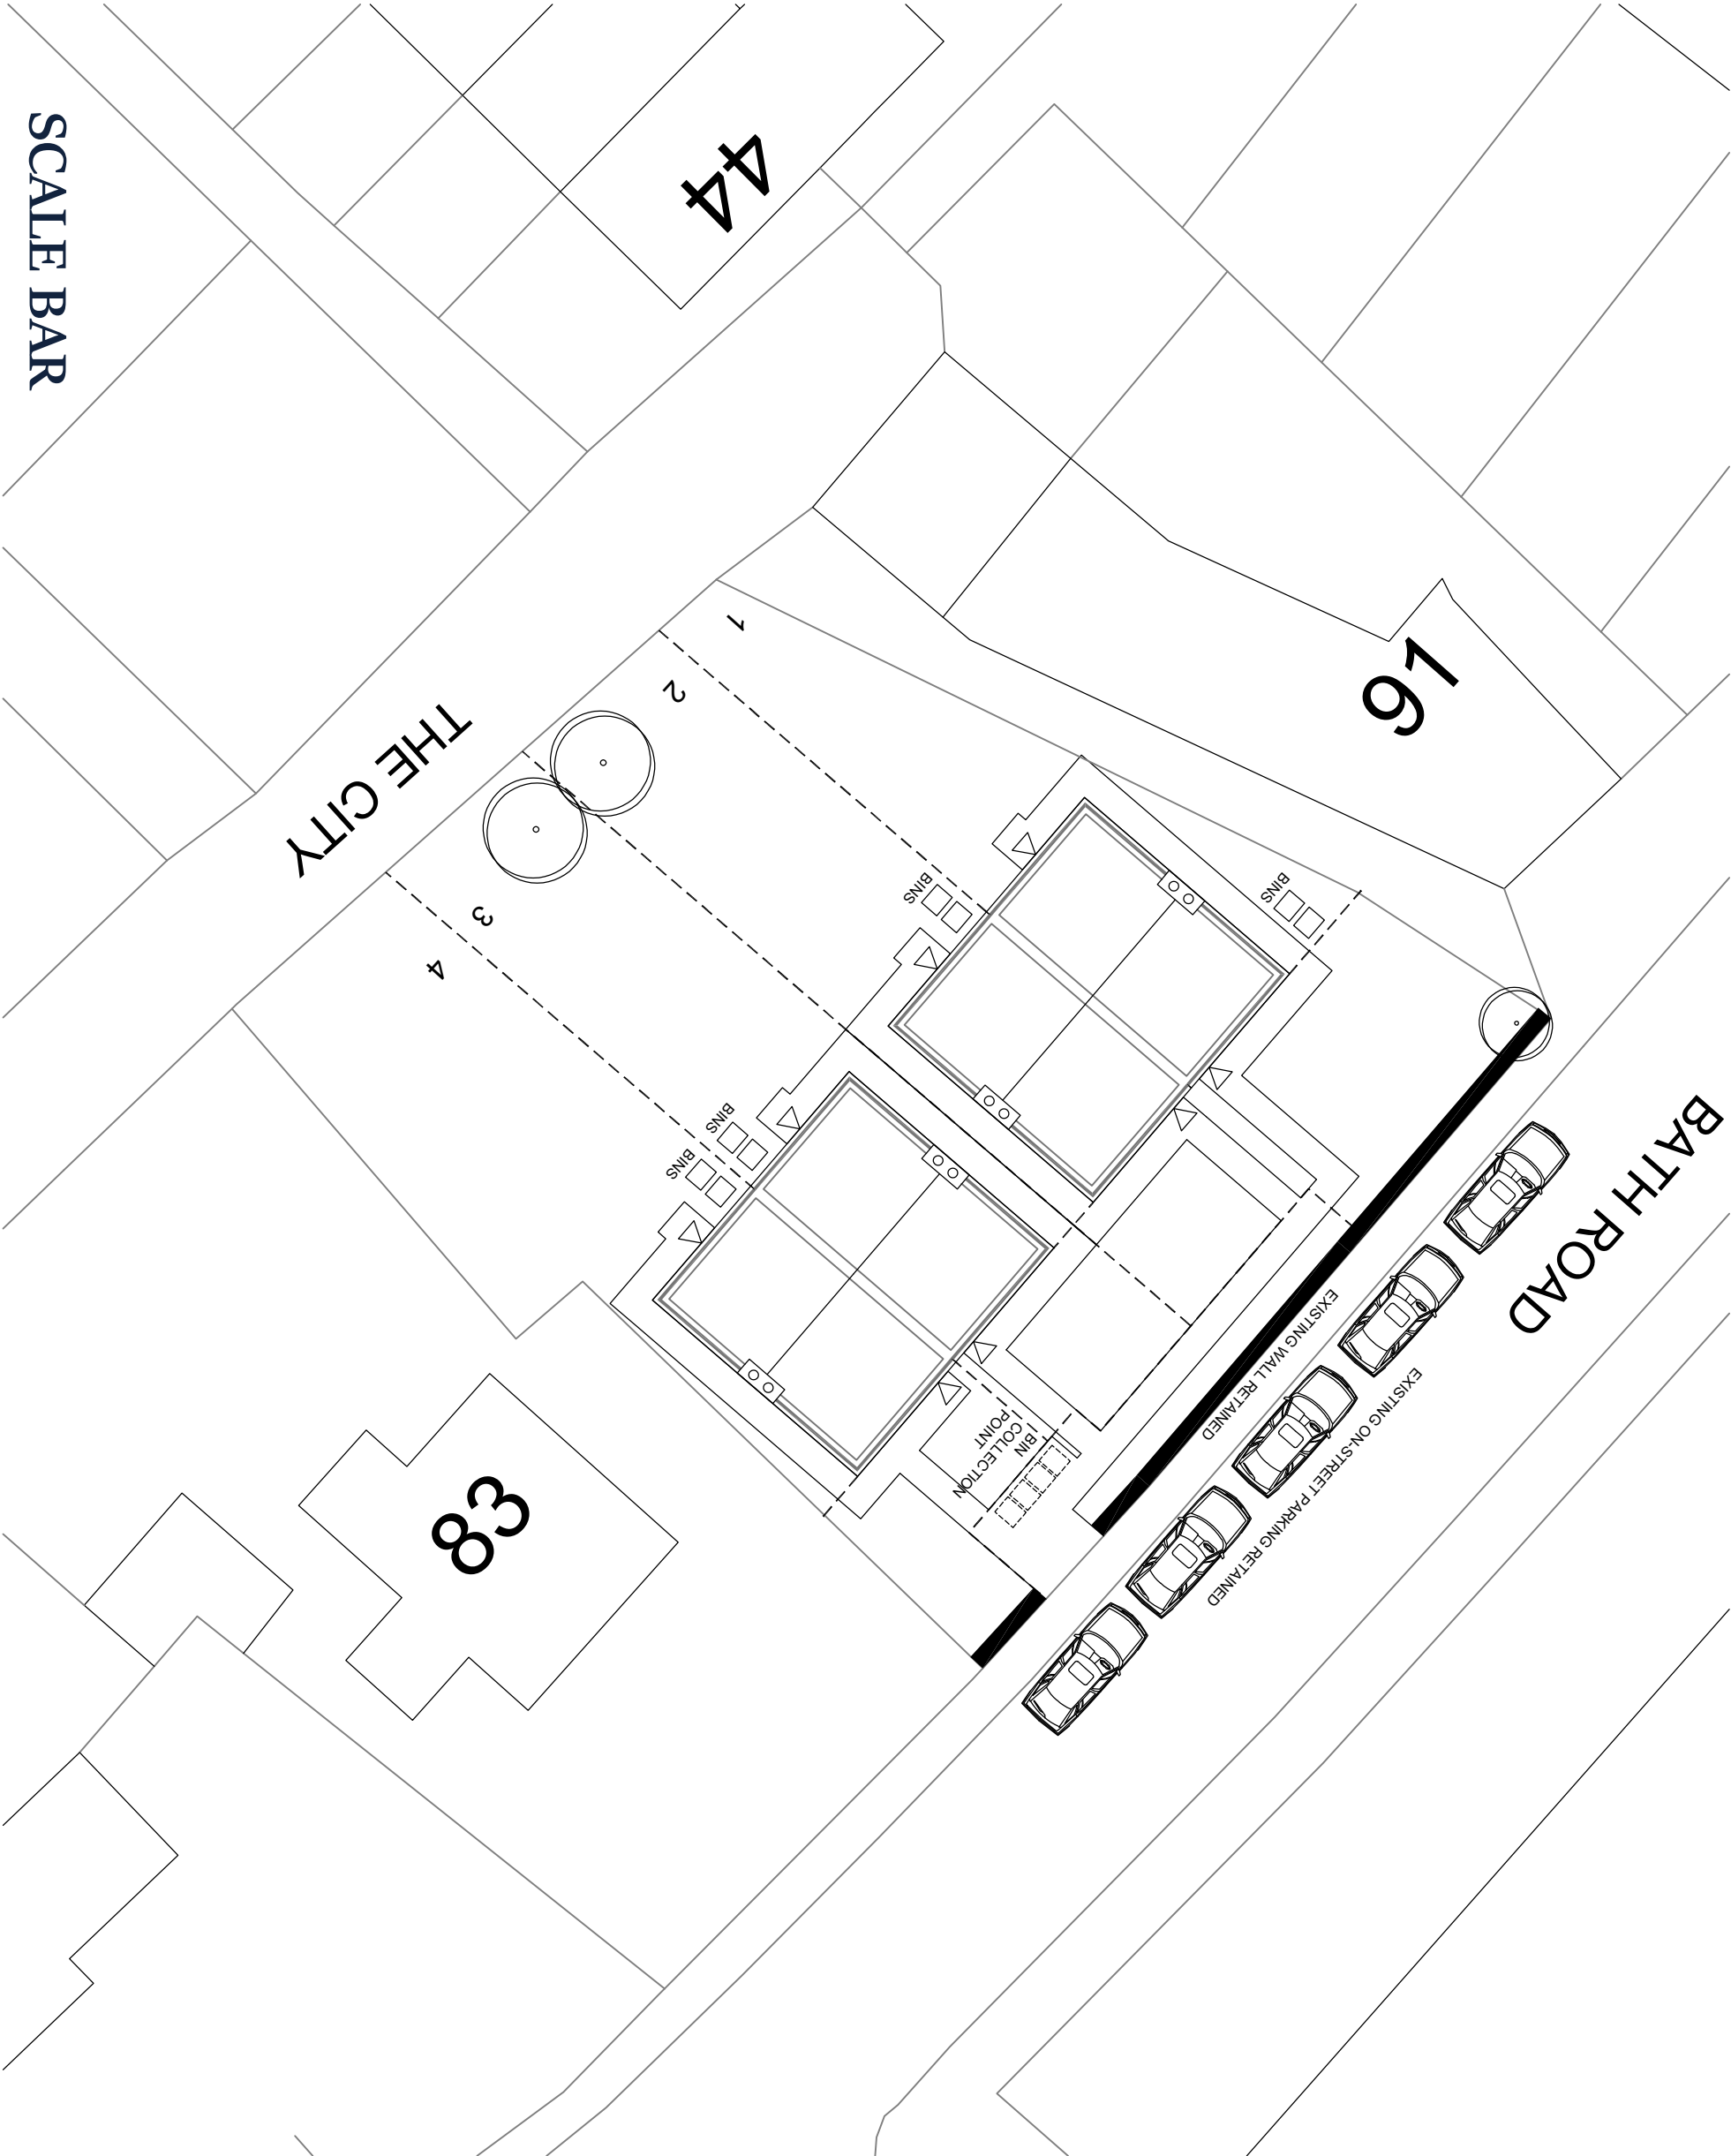


P4	11/04/26	JB	EXISTING BOUNDARY WALLS RETAINED DRIVEMAYS REMOVED BIN COLLECTION POINT ADDED
P3	22/03/26	JB	EXISTING PIERS RETAINED
P2	15/03/26	JB	FOOTPATH WIDENED TO 2M, PARKING BAYS INCREASED TO 2.5X5

REVISIONS

ASTIN GEORGE

Shaping Better Developments

CLIENT

MELKSHAM DEVELOPMENT
COMPANY

PROJECT NAME

LAND ADJACENT 83 BATH
ROAD, MELKSHAM

DRAWING TITLE

PROPOSED SITE LAYOUT

DRAWING STATUS		PROJECT NO.	
PLANNING		AG_02	
DRAWN	SCALE	SIZE	FIRST ISSUE
JB	1:200	A3	DEC '25

DRAWING NO.	REVISION
MDC_BR_01	P4



SCALE BAR

COPYRIGHT EXISTS ON ALL DESIGN AND INFORMATION SHOWN.
DO NOT SCALE FOR MANUFACTURE. VERIFY ALL DIMENSIONS PRIOR TO CONSTRUCTION