




LOCATION PLAN 1:1250

Ordnance Survey (c) Crown Copyright 2025. All rights reserved. Licence number 100022432

PROPOSED

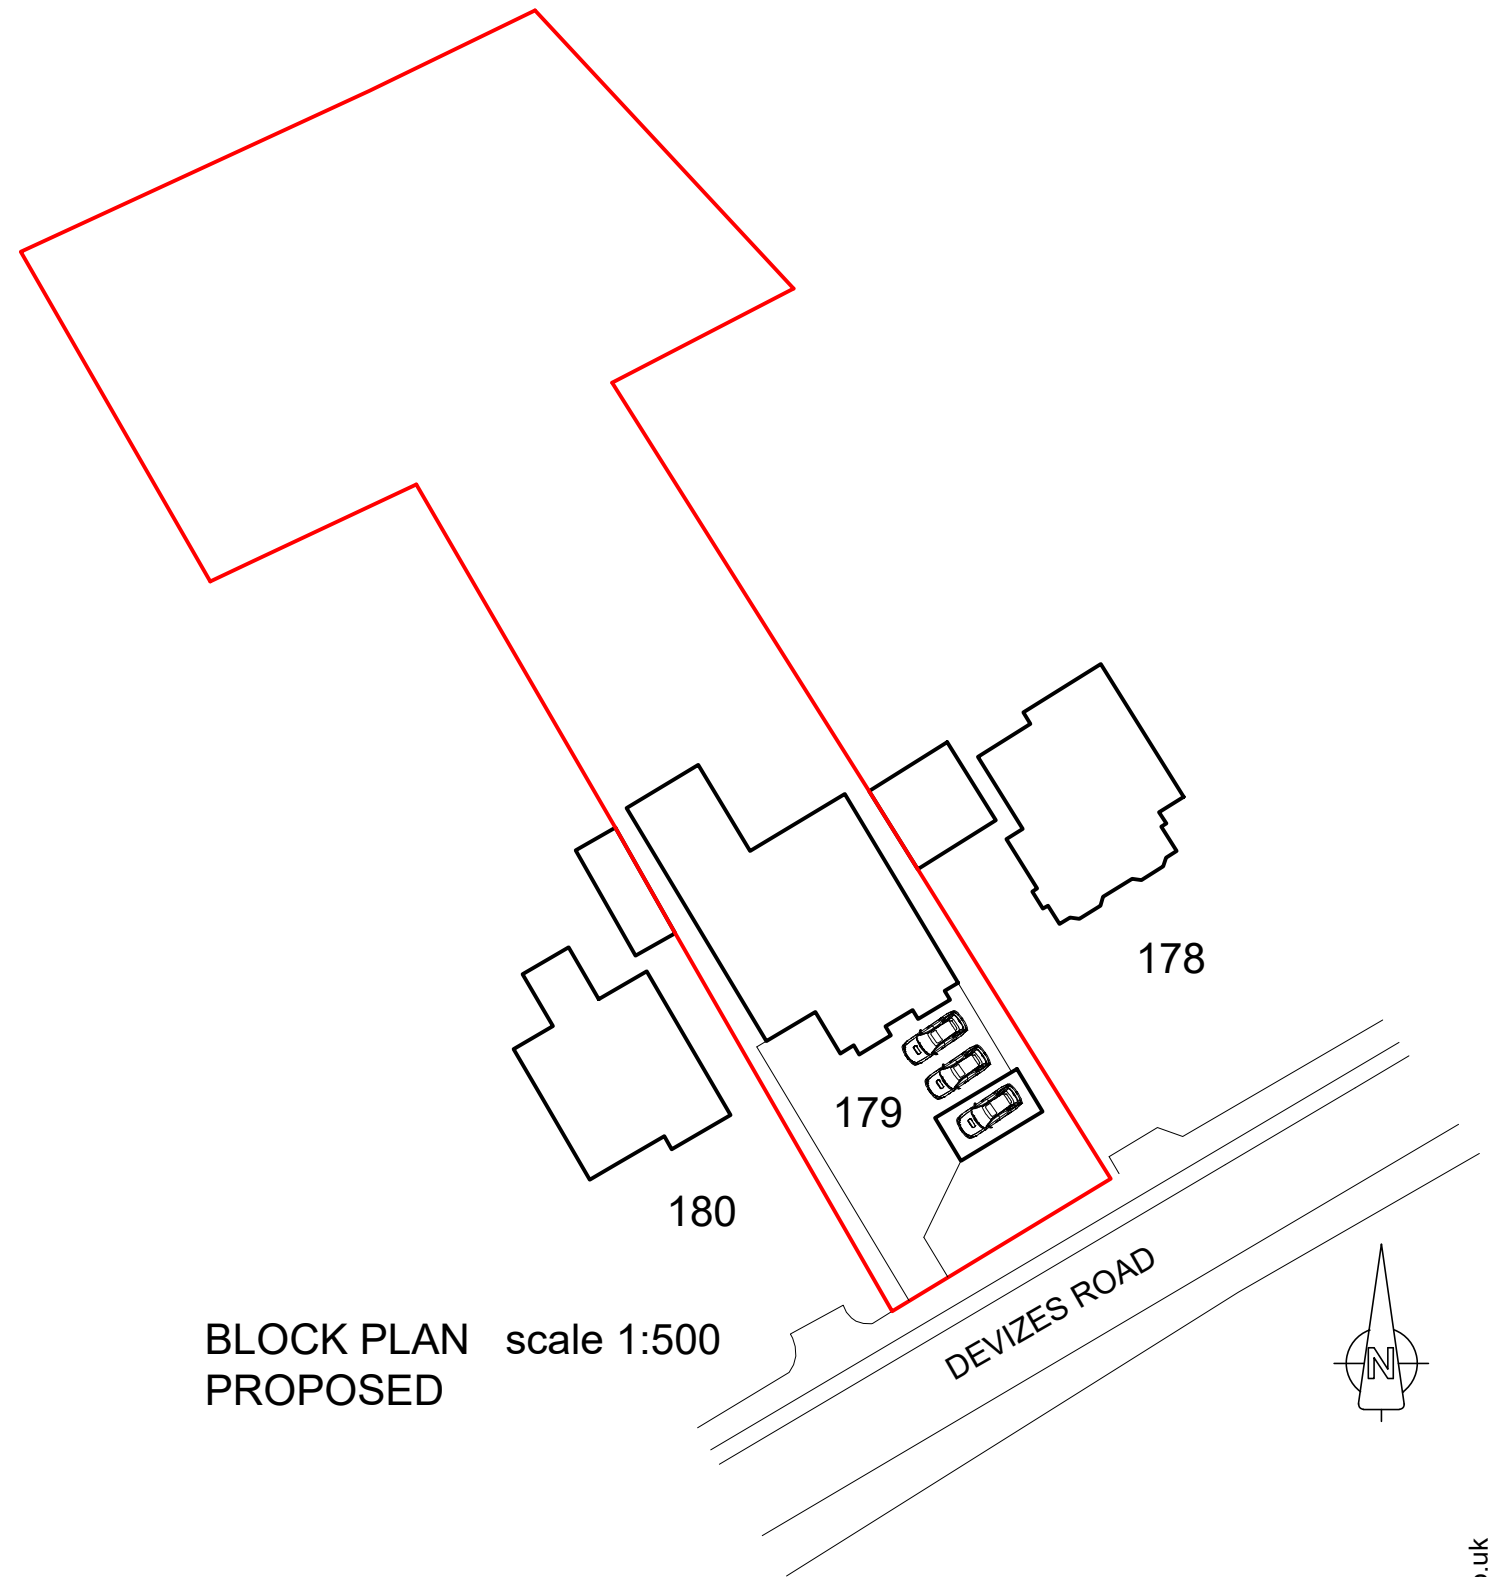

BLOCK PLAN scale 1:500

PROPOSED



project . address
Extension
179 Devizes Road Hilperton Trowbridge Wiltshire BA14 7QS

fmh architectural ltd
architectural design and consultancy

www.fmhas.co.uk

drawing title	scale	sheet size	date	drawing no.	revision
Proposed location and block plans	1:500 1:1250	A2	April 2026	1353-P01	A