




Notes:

1. Do not scale from this drawing.
2. All dimensions in metres.
3. All levels relate to ordnance datum.
4. This drawing shall be read in conjunction with all other contract documents.
5. Any discrepancies with the drawings shall be reported to the Engineer.
6. The level & location of all existing services shall be verified and marked on site by the Contractor prior to commencing any construction work.

Key:

- Site Boundary
- Proposed Finished Floor Level
- Proposed Contours
- Spot Level
- Steps
- Gradient
- Proposed Retaining Wall
- Proposed Filter Drain
- Exceedance Flow Route
- Existing Level

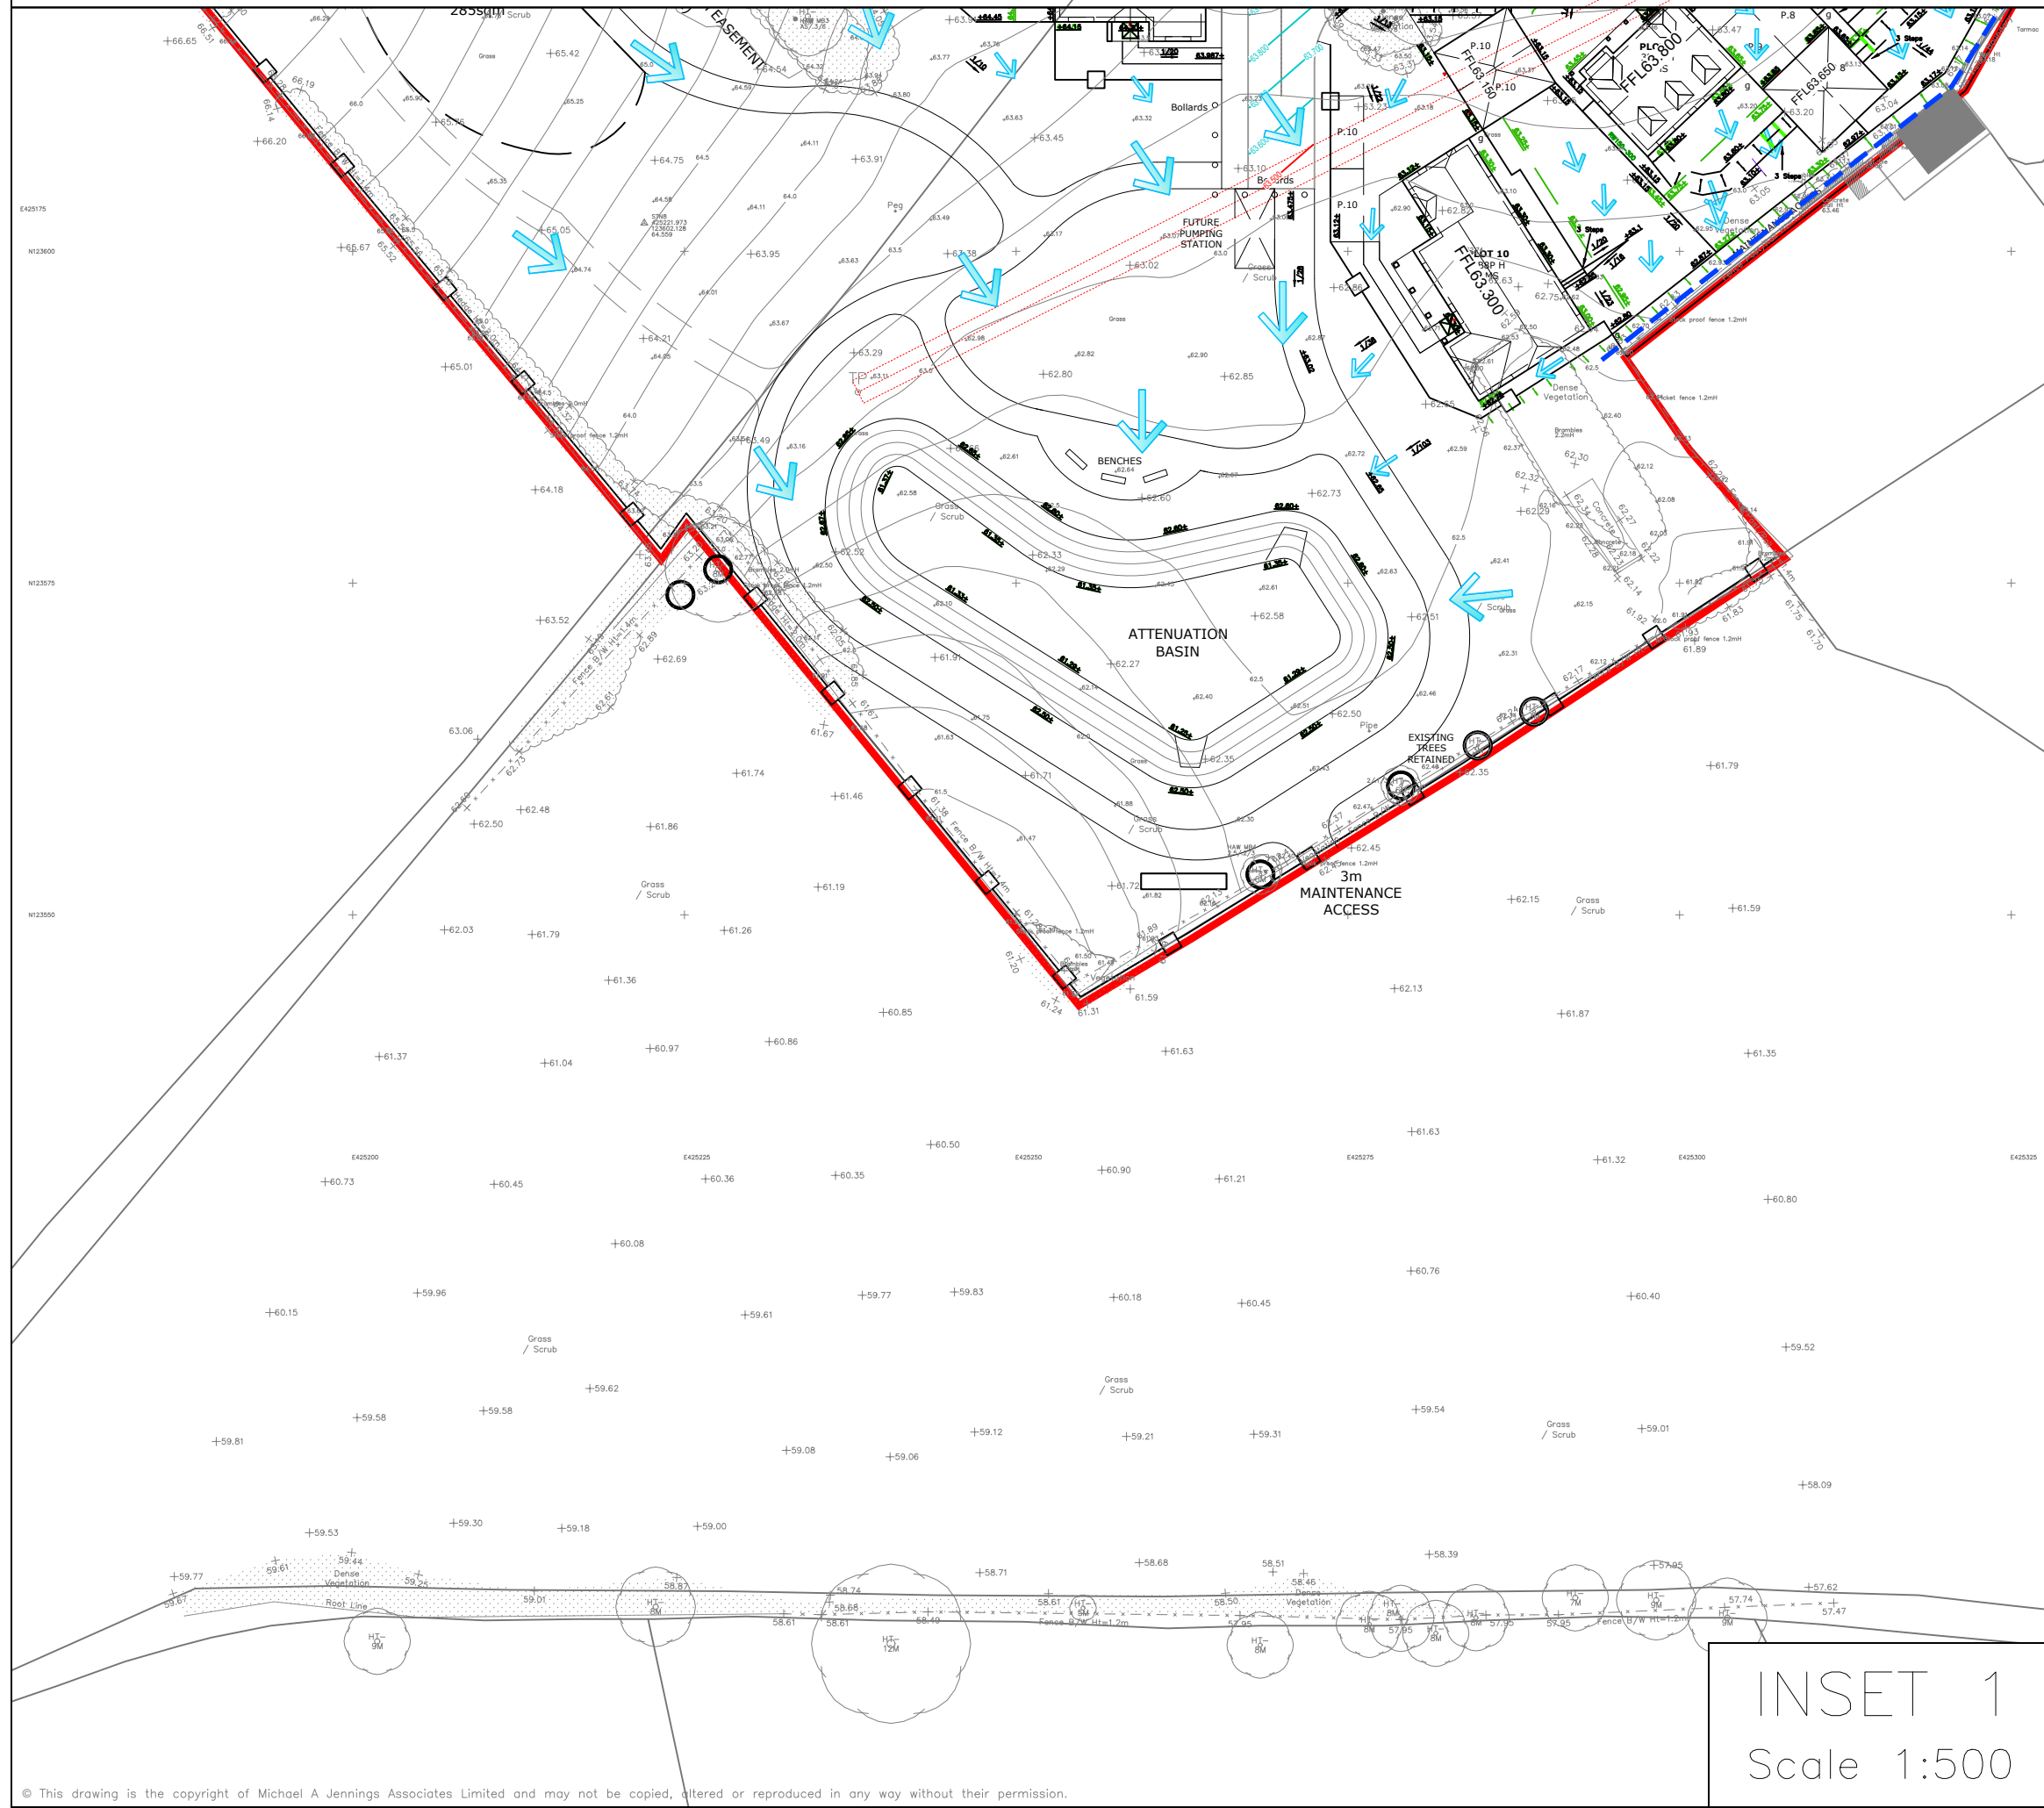

P8	09.04.2026	Levels updated to suit client comments and markups	JM	TSH
P7	08.04.2026	Levels updated to suit client comments and exceedance flow routes updated	JM	TSH
P6	02.04.26	Levels updated to suit client comments and exceedance flow routes updated	SB	KTG
P5	16.02.26	New base planning layout added	KTG	KTG
P4	08.02.26	Low points in garden areas added in accordance with LLFA comments	KTG	KTG
P3	22.12.25	Updated following receipt of comments from LLFA re Condition 10	KTG	KTG
P2	23.10.25	Updated following receipt of comments from Client	KTG	KTG
P1	15.10.25	First issue	KTG	KTG
REV. No.	DATE	DESCRIPTION	DRAWN	CHECKED
Client		 MJA CONSULTING CIVIL & STRUCTURAL ENGINEERS  Ipsium Court, 24 The Quadrant, Abingdon Science Park, Abingdon Oxon, OX14 3YF Tel: 01235 555173 Email: mail@mjaconsulting.co.uk		
Project		Romsey Road, Whiteparish		
Title		Scale: 1:250 @ A0 Status: PRELIMINARY		
Exceedance Flow Routes		Drawn: SB Project Engineer: MJA Date: 01/04/2026		
Drawing Number:		7191-MJA-SW-XX-DR-C-014 Rev: P8		