




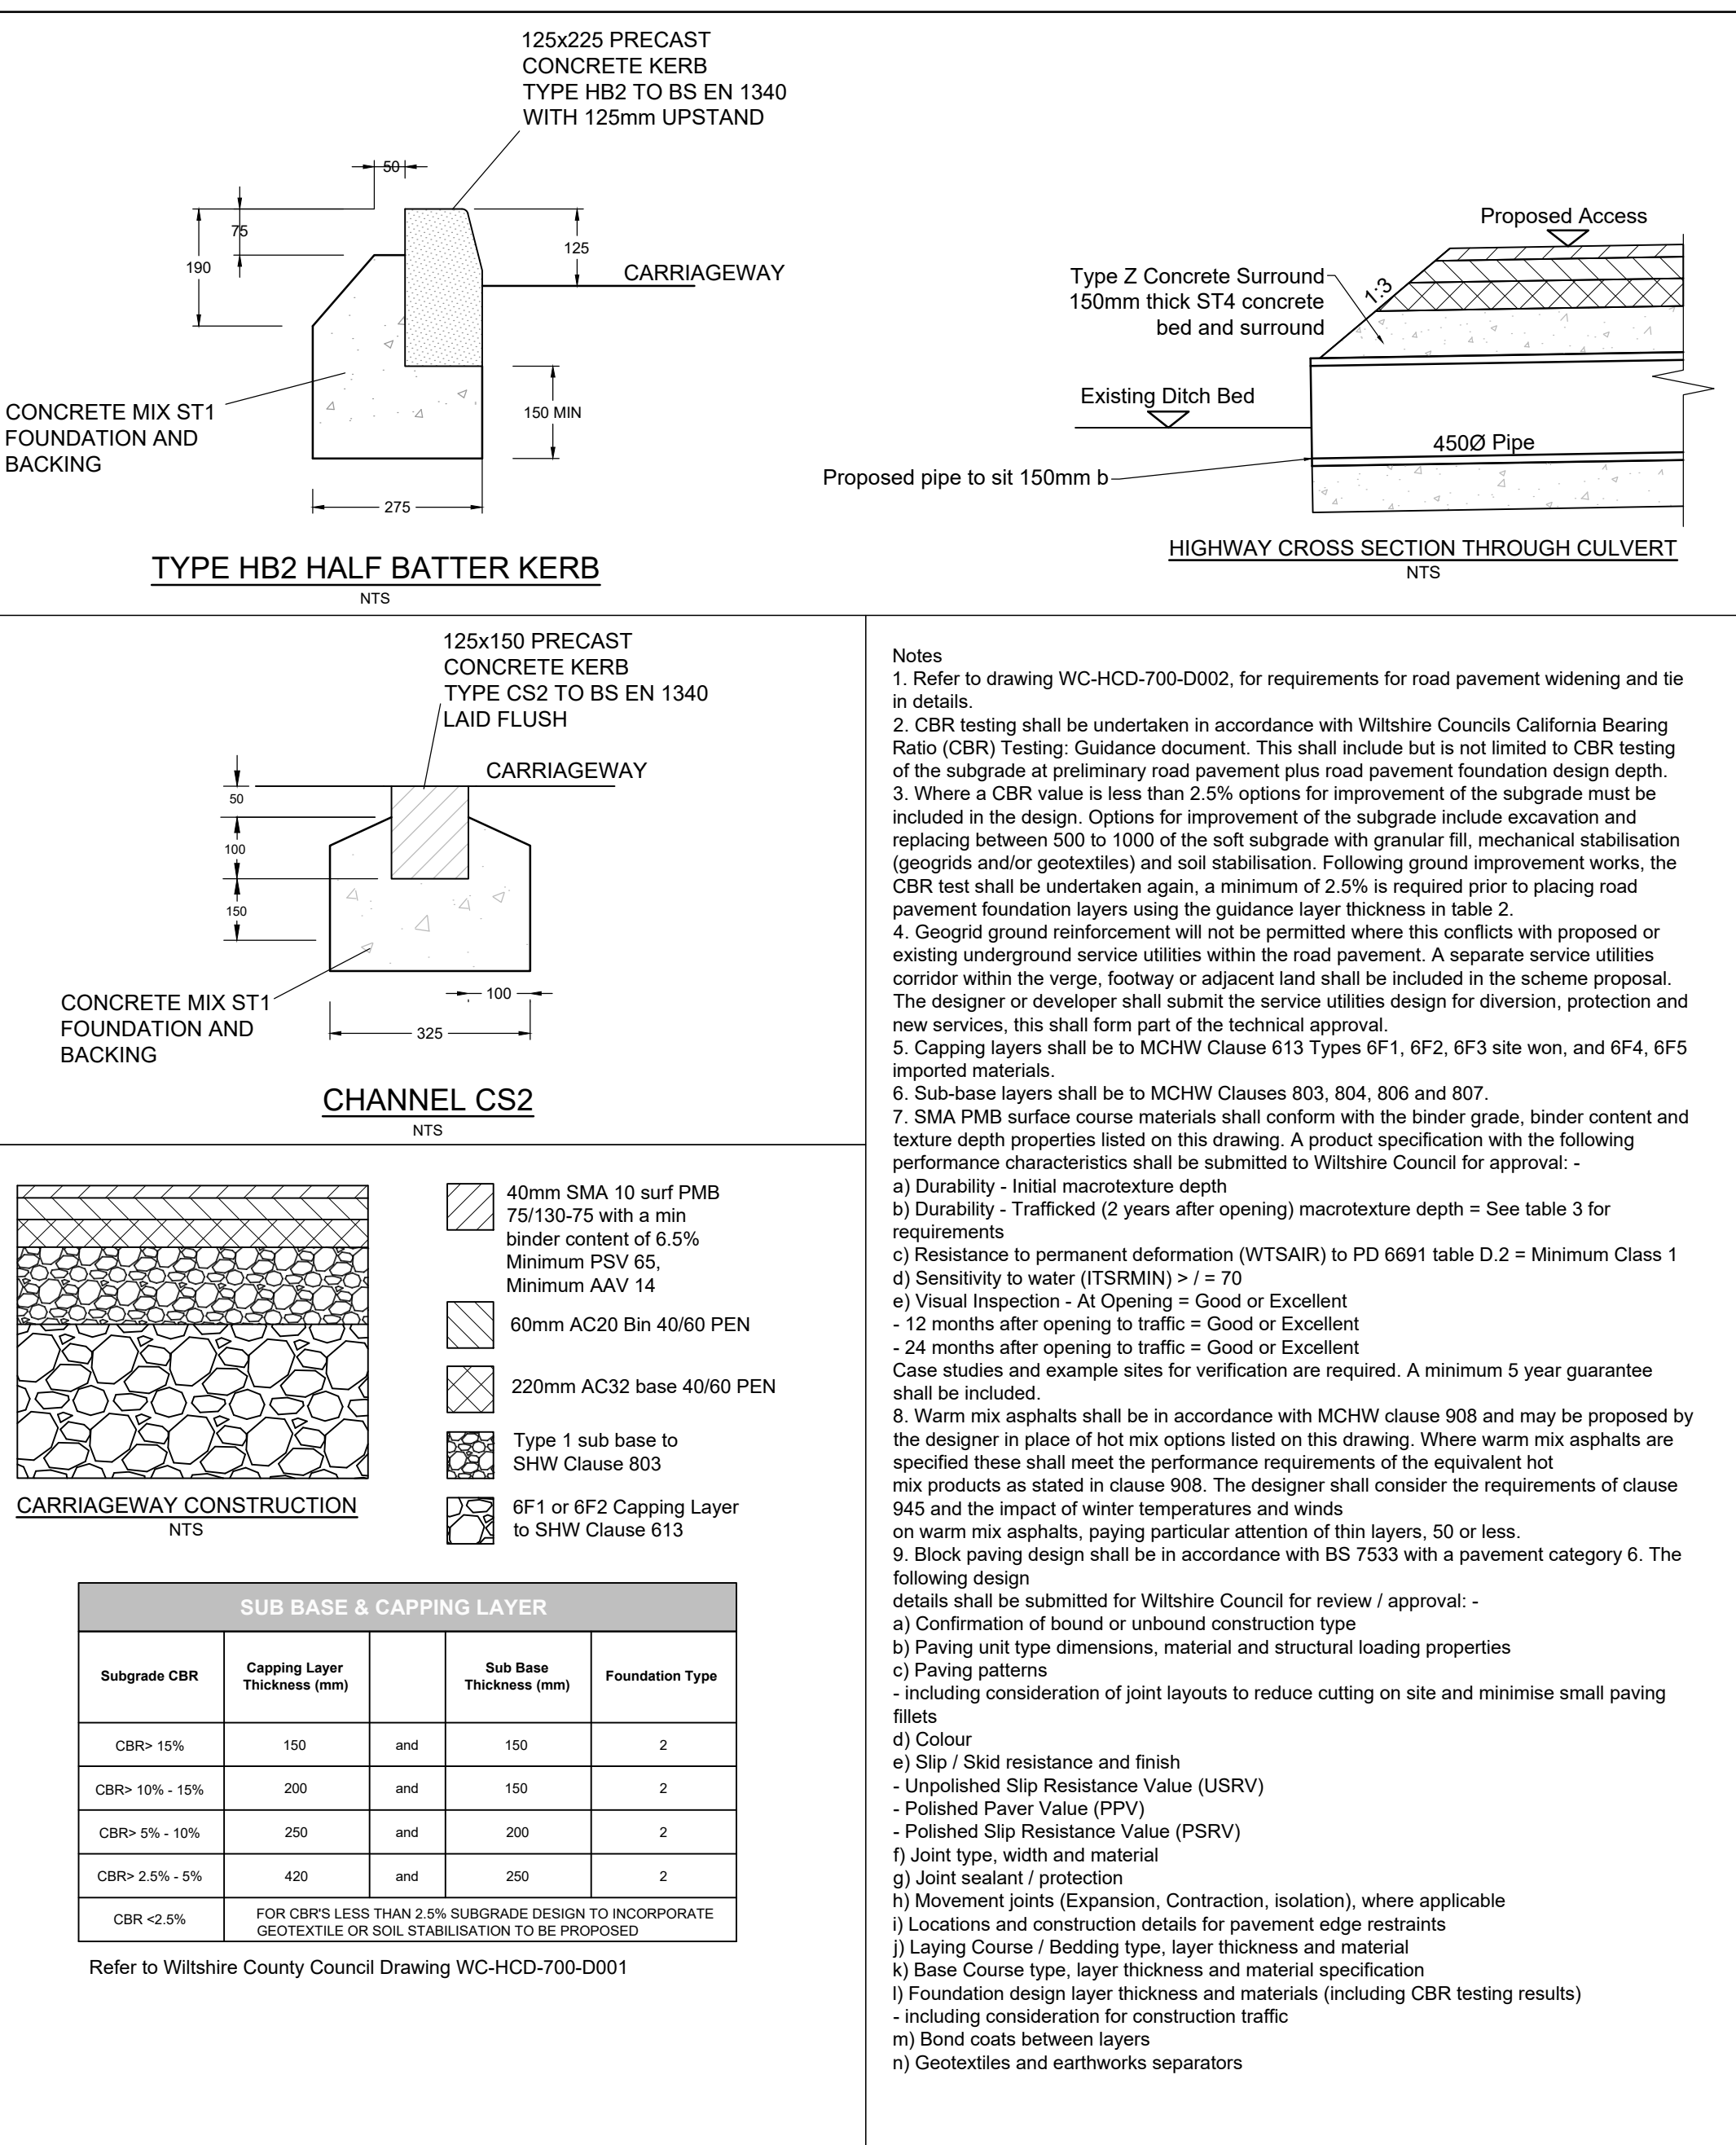

-  Full Depth Carriageway Construction
-  Proposed Contours
-  Proposed Chainage
-  Visibility Splay, dimensions as shown
-  Proposed Half Battered Kerb (HB2)
-  Proposed Drop Kerb
-  Proposed Channel Kerb CS2
-  Proposed 450Ø Culvert

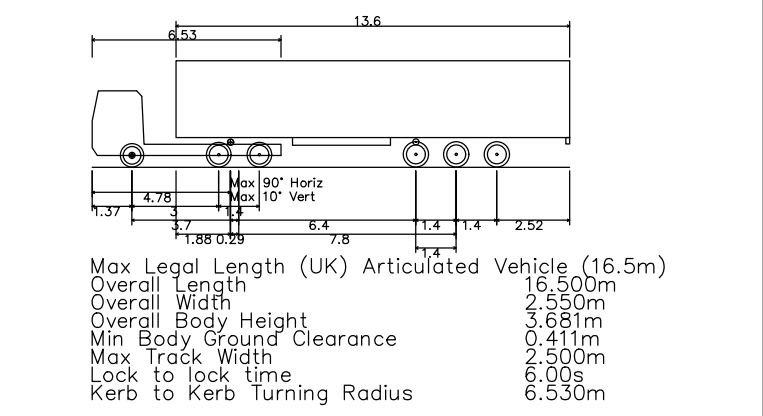

Long Section
Scale H 1:250, V 1:50

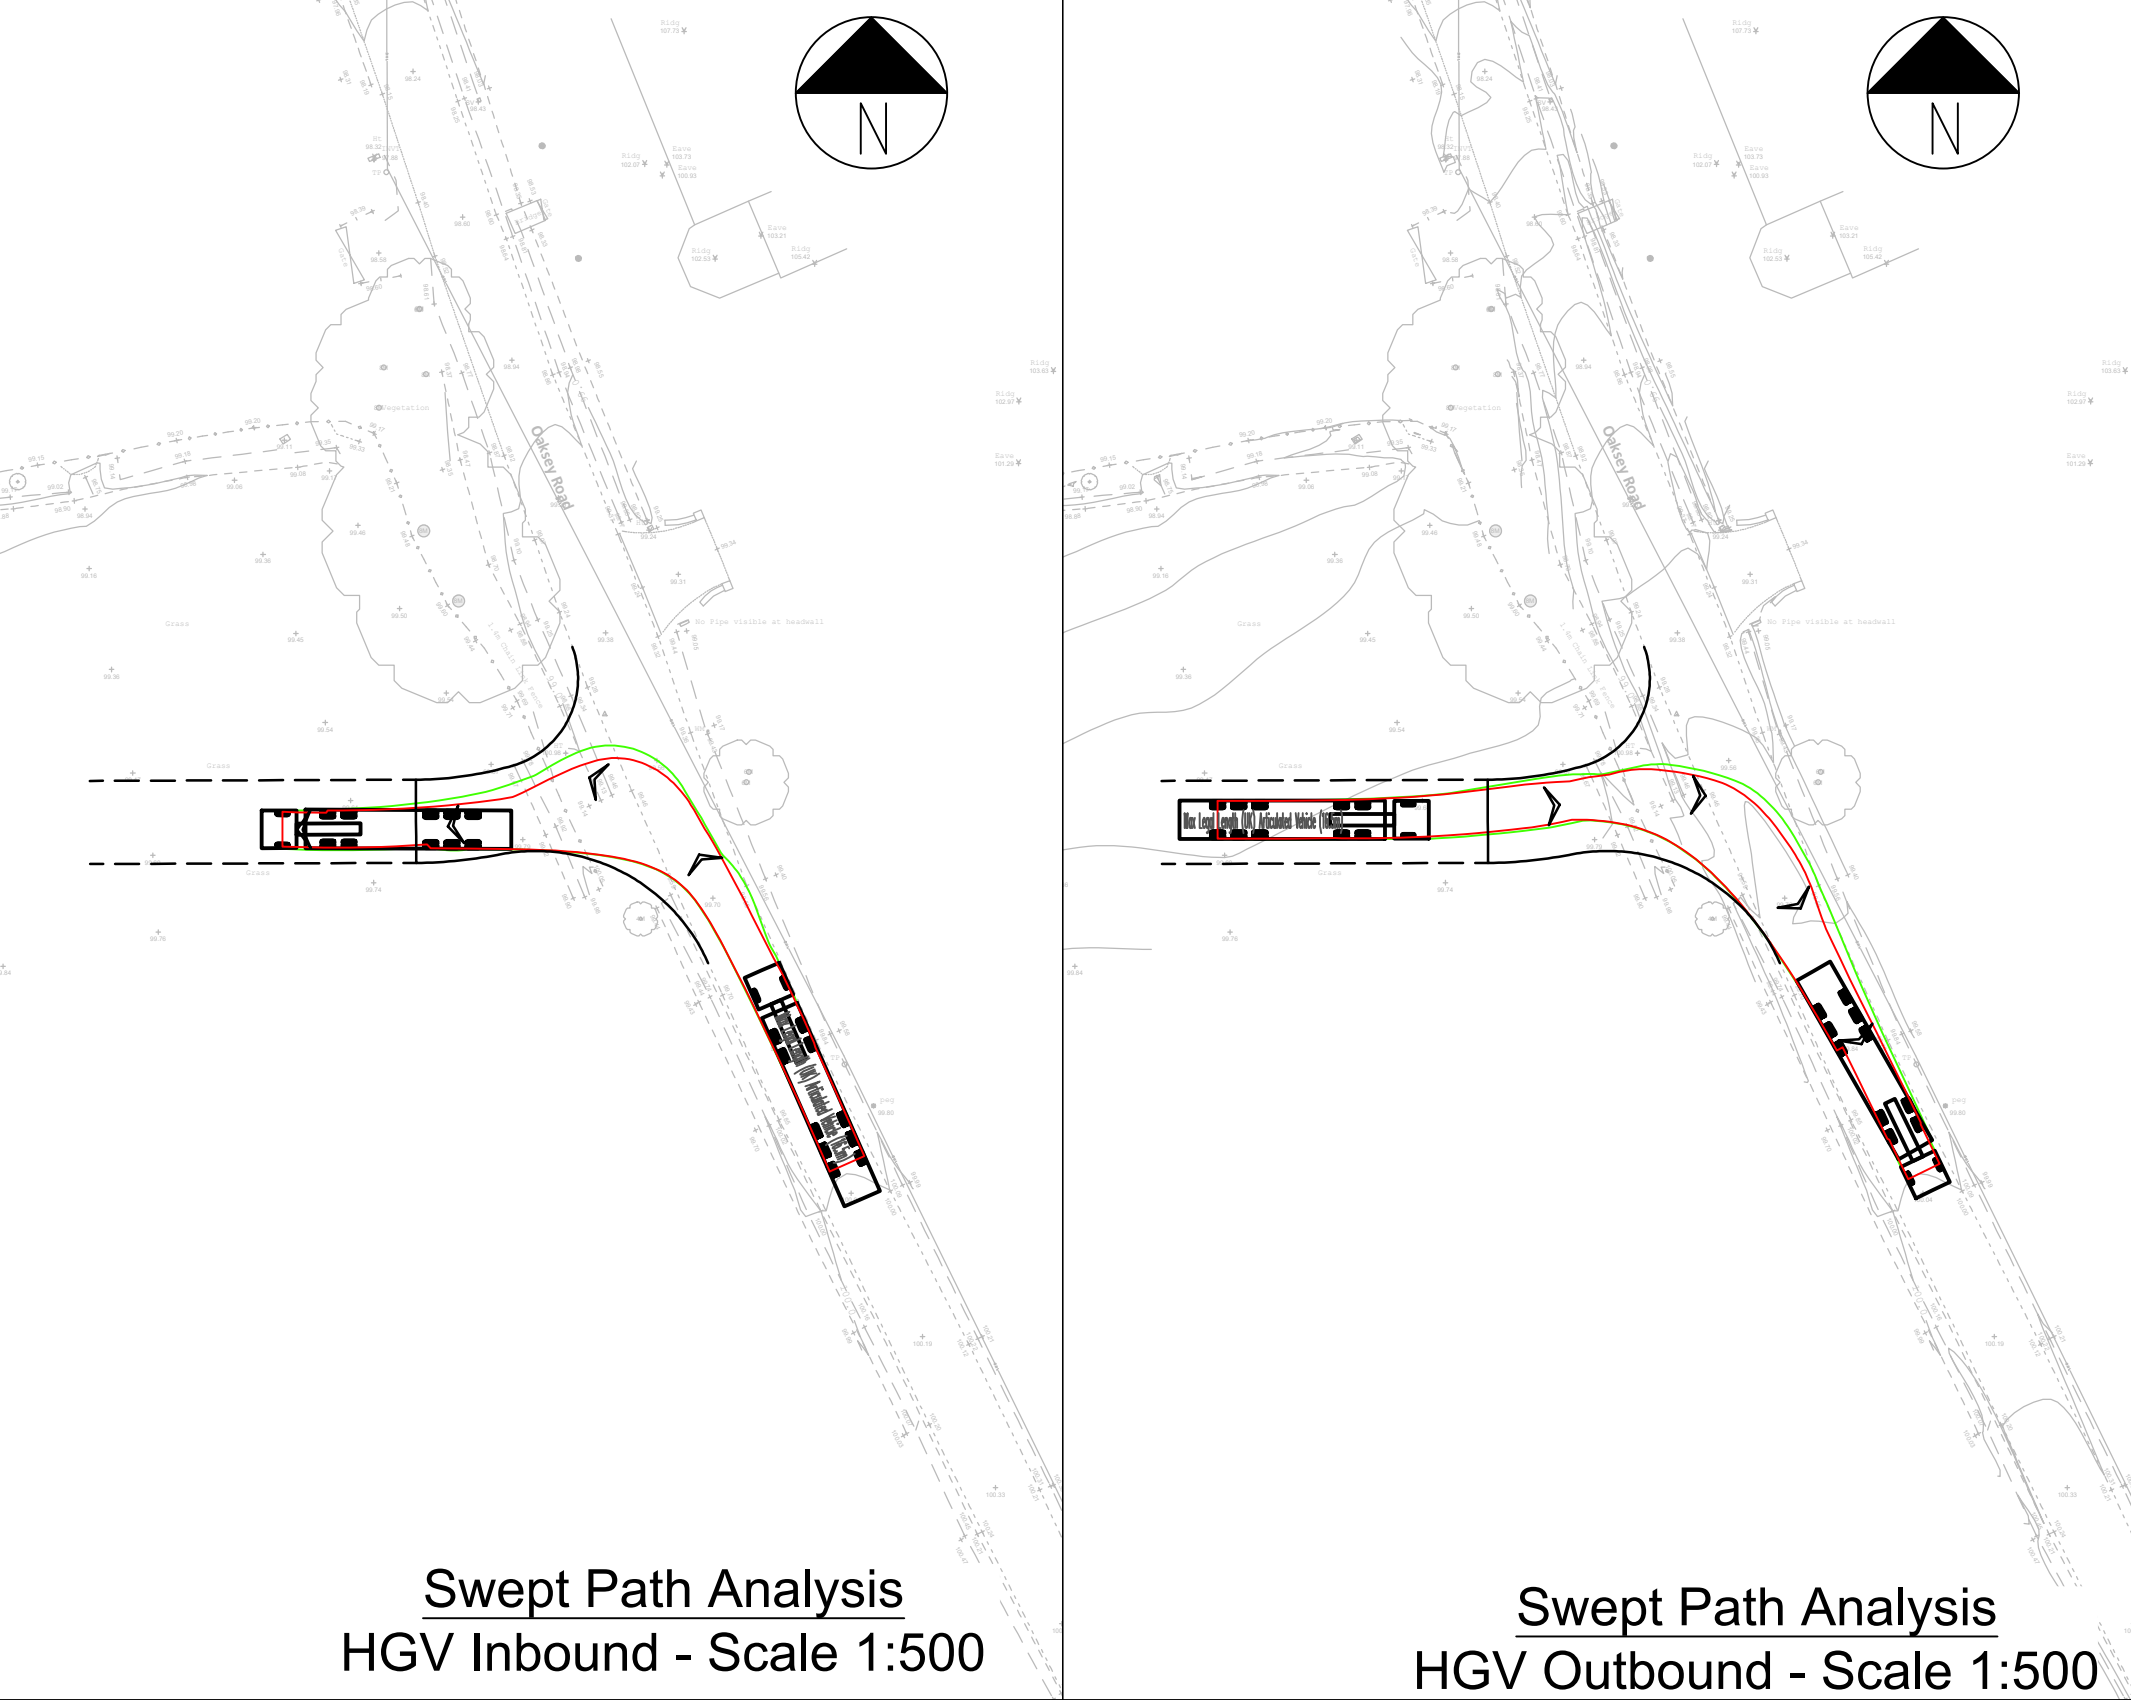

P02	01.04.26	Revised Pavement Construction	AB	RAS	RAS
P01	09.03.26	First Issue	AB	RAS	RAS
Rev	Date	Details	By	Chkd	Appd

rappor



rappor.co.uk

CUSTOMER:

Lighthouse DC

PROJECT:

Five Lanes Solar Farm
Malmesbury

TITLE:

Oakey Road Access Strategy

STATUS:	For Approval	SCALE @ A1: As shown
DRAWING NO:	251098-RAP-XX-XX-DR-C-0103	REVISION: P02