
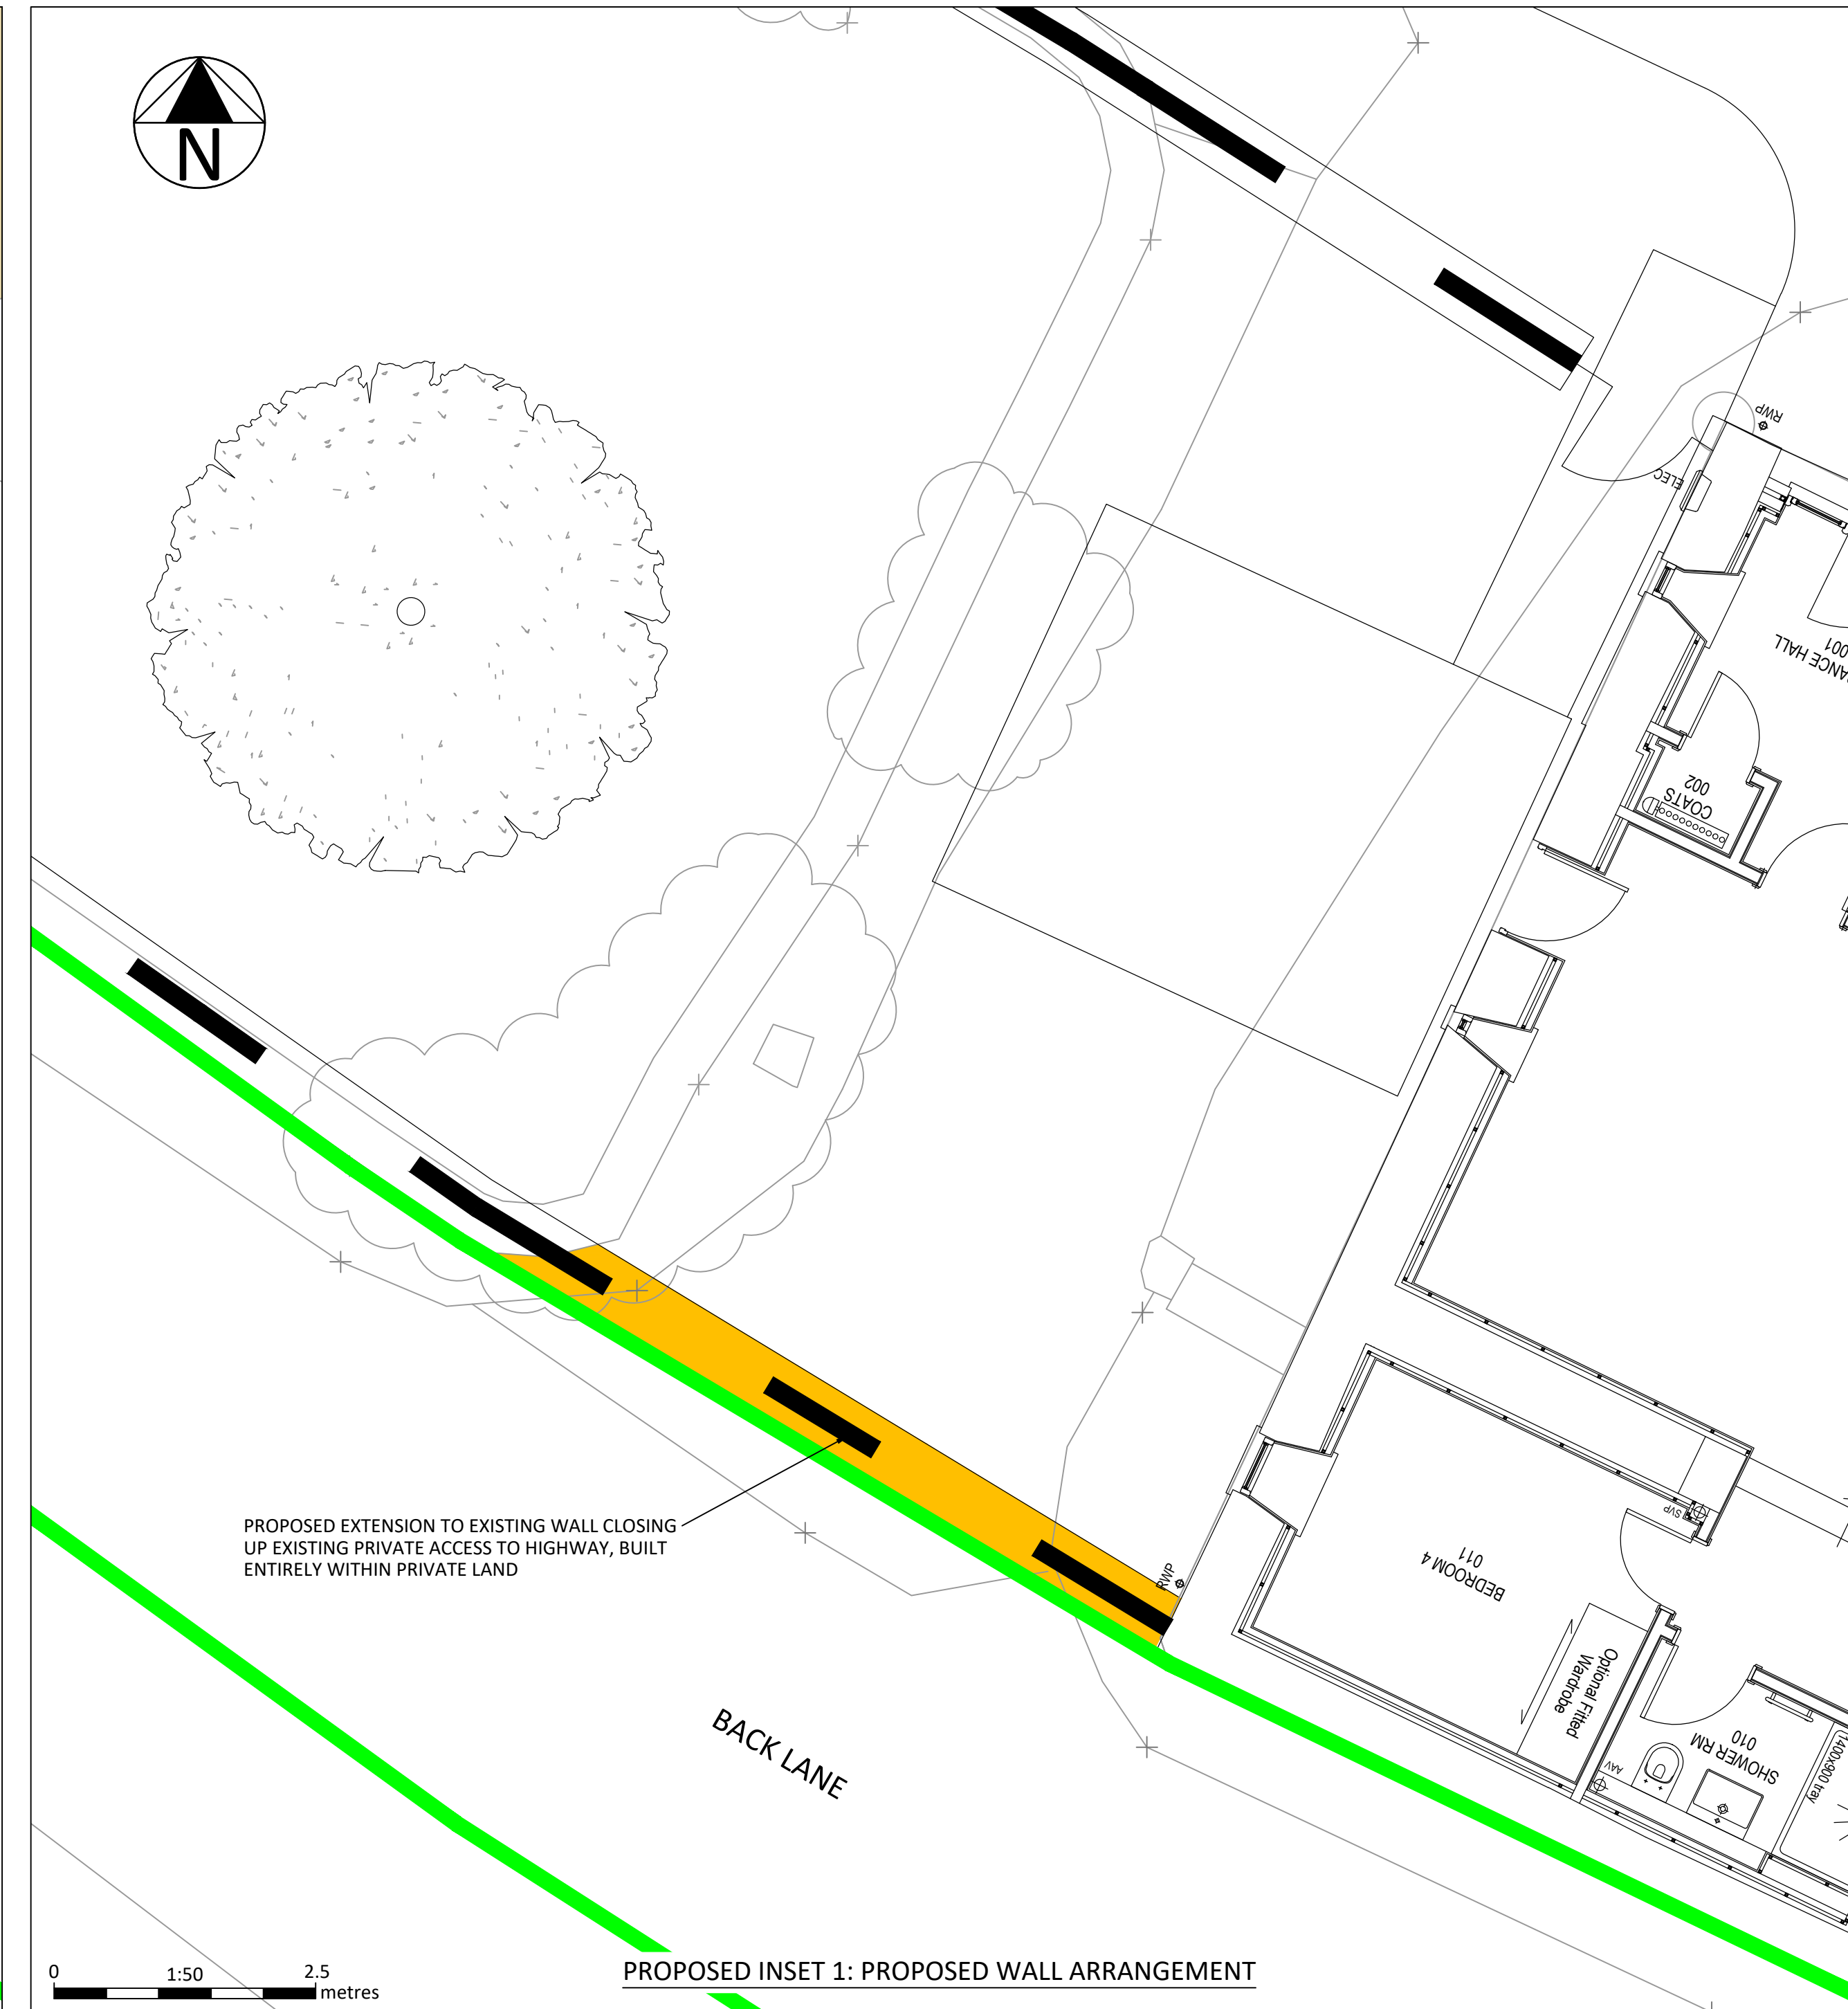
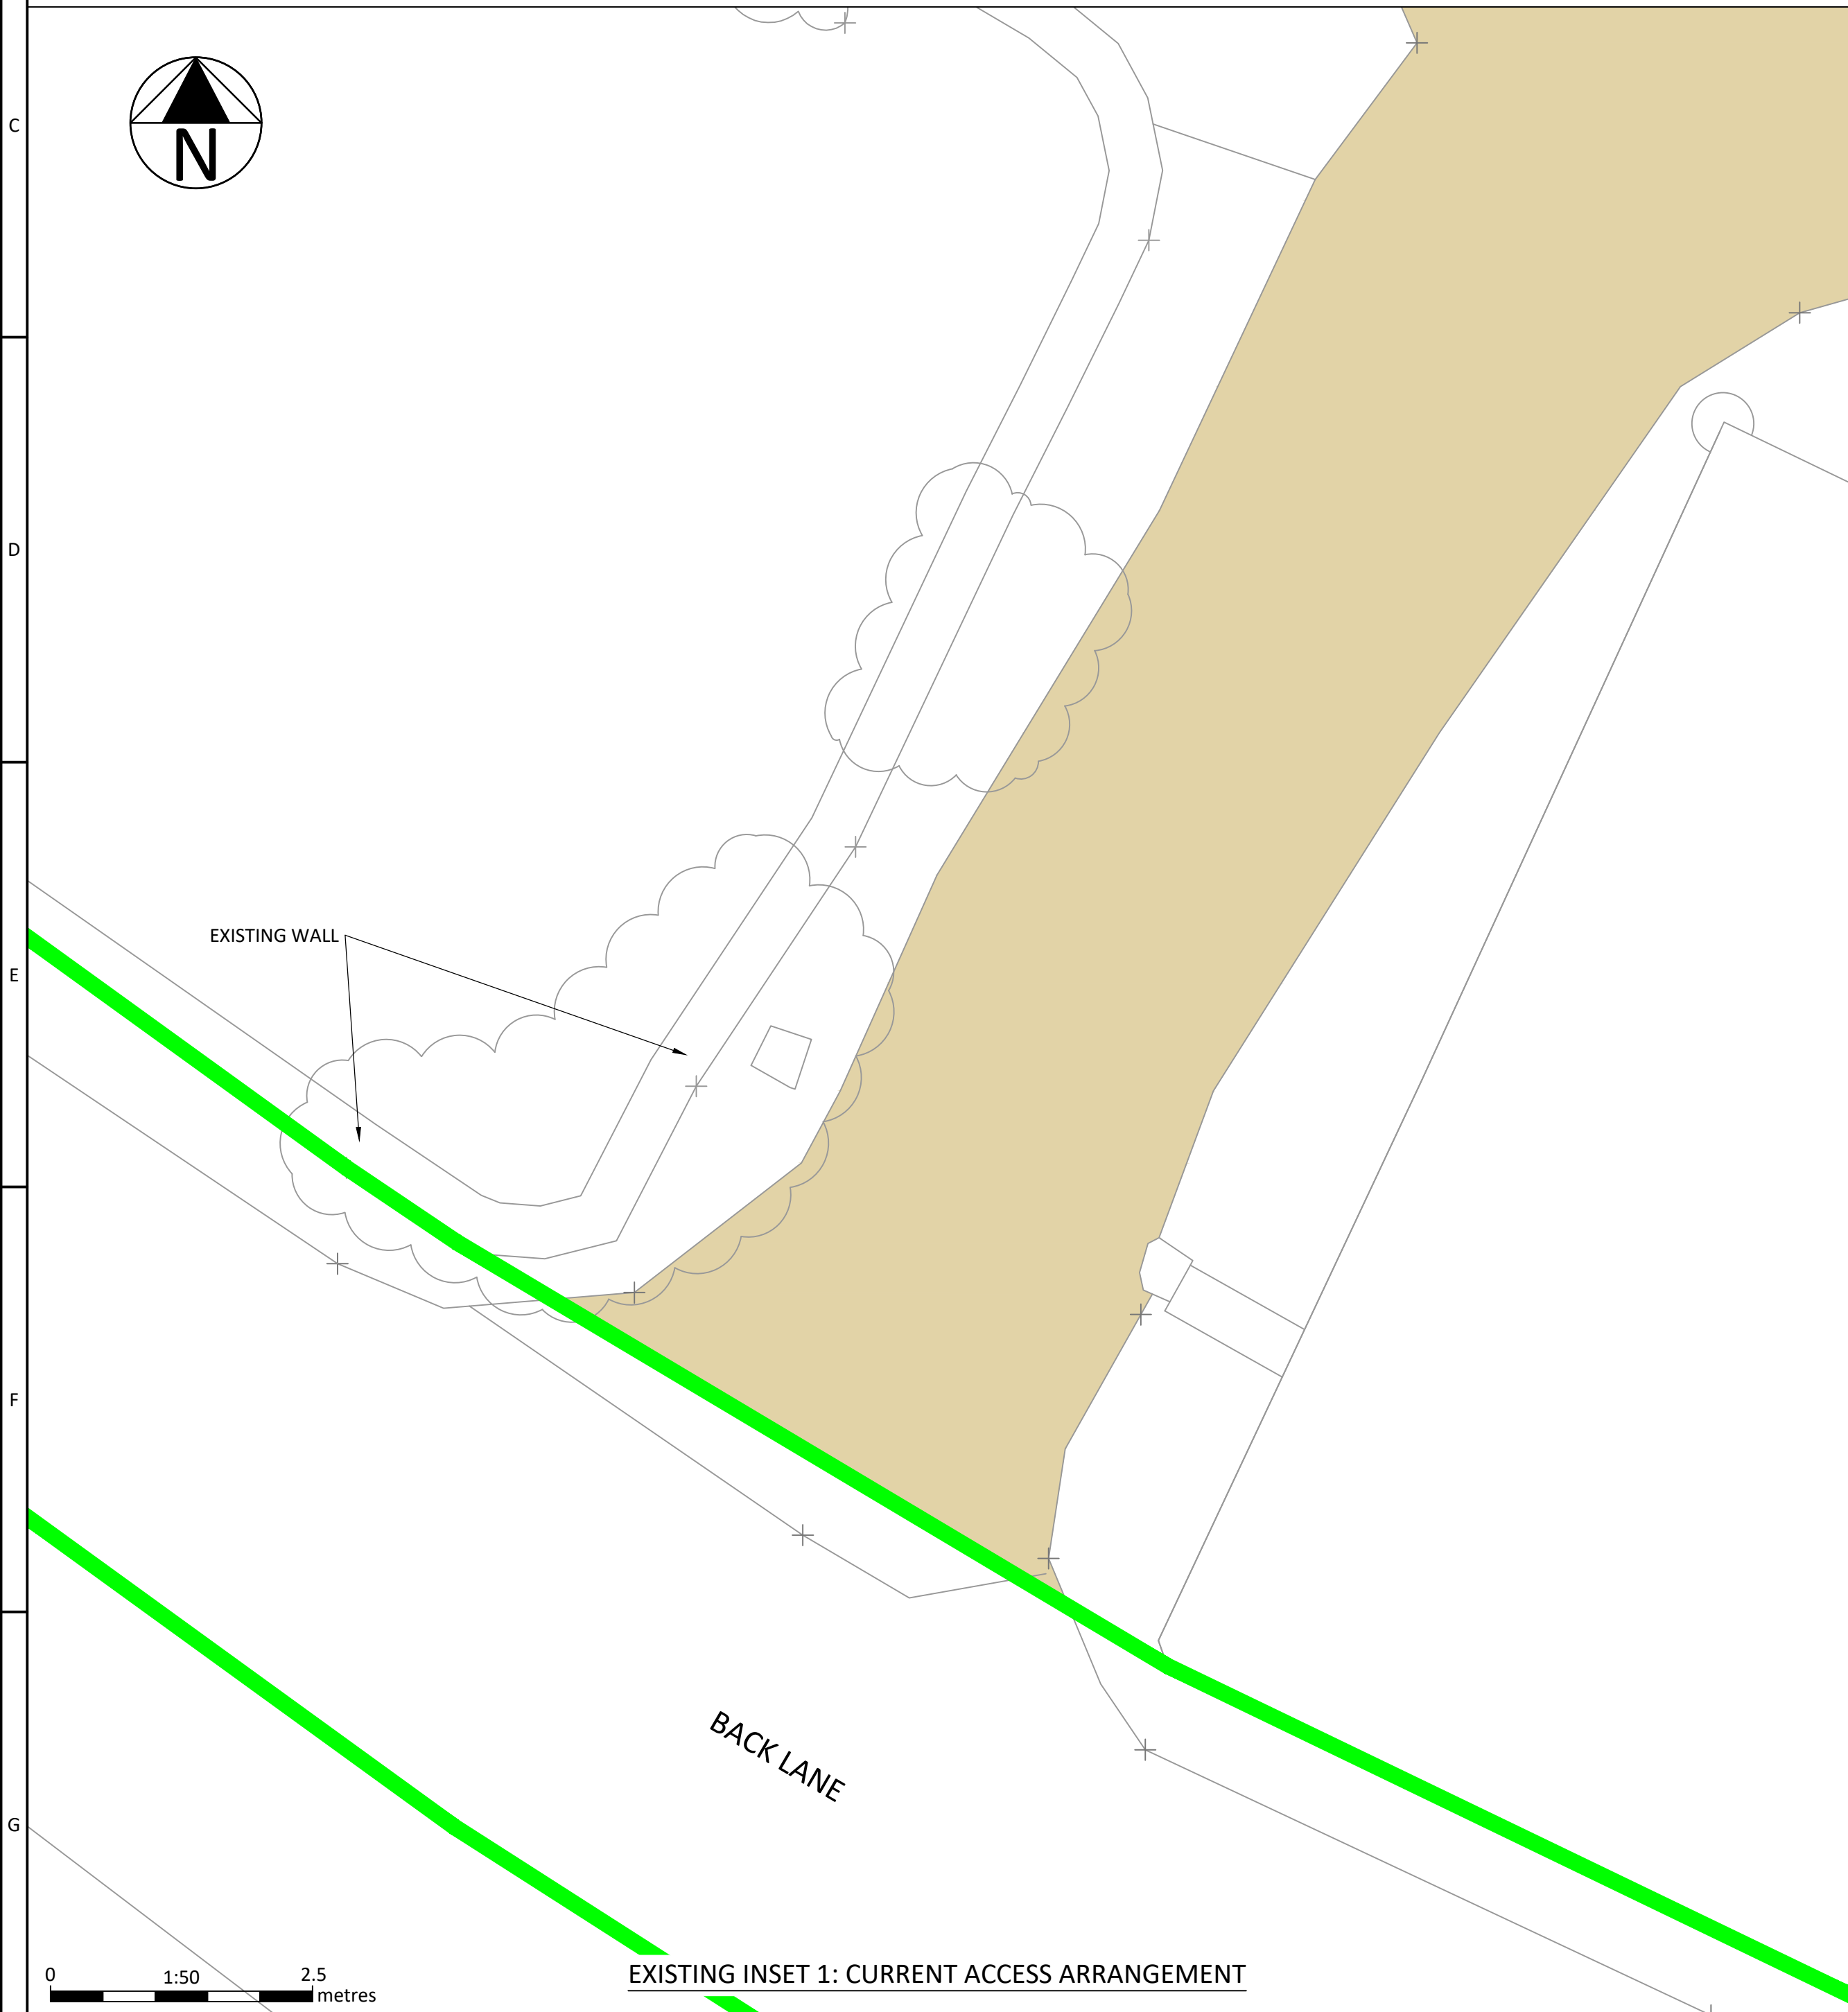


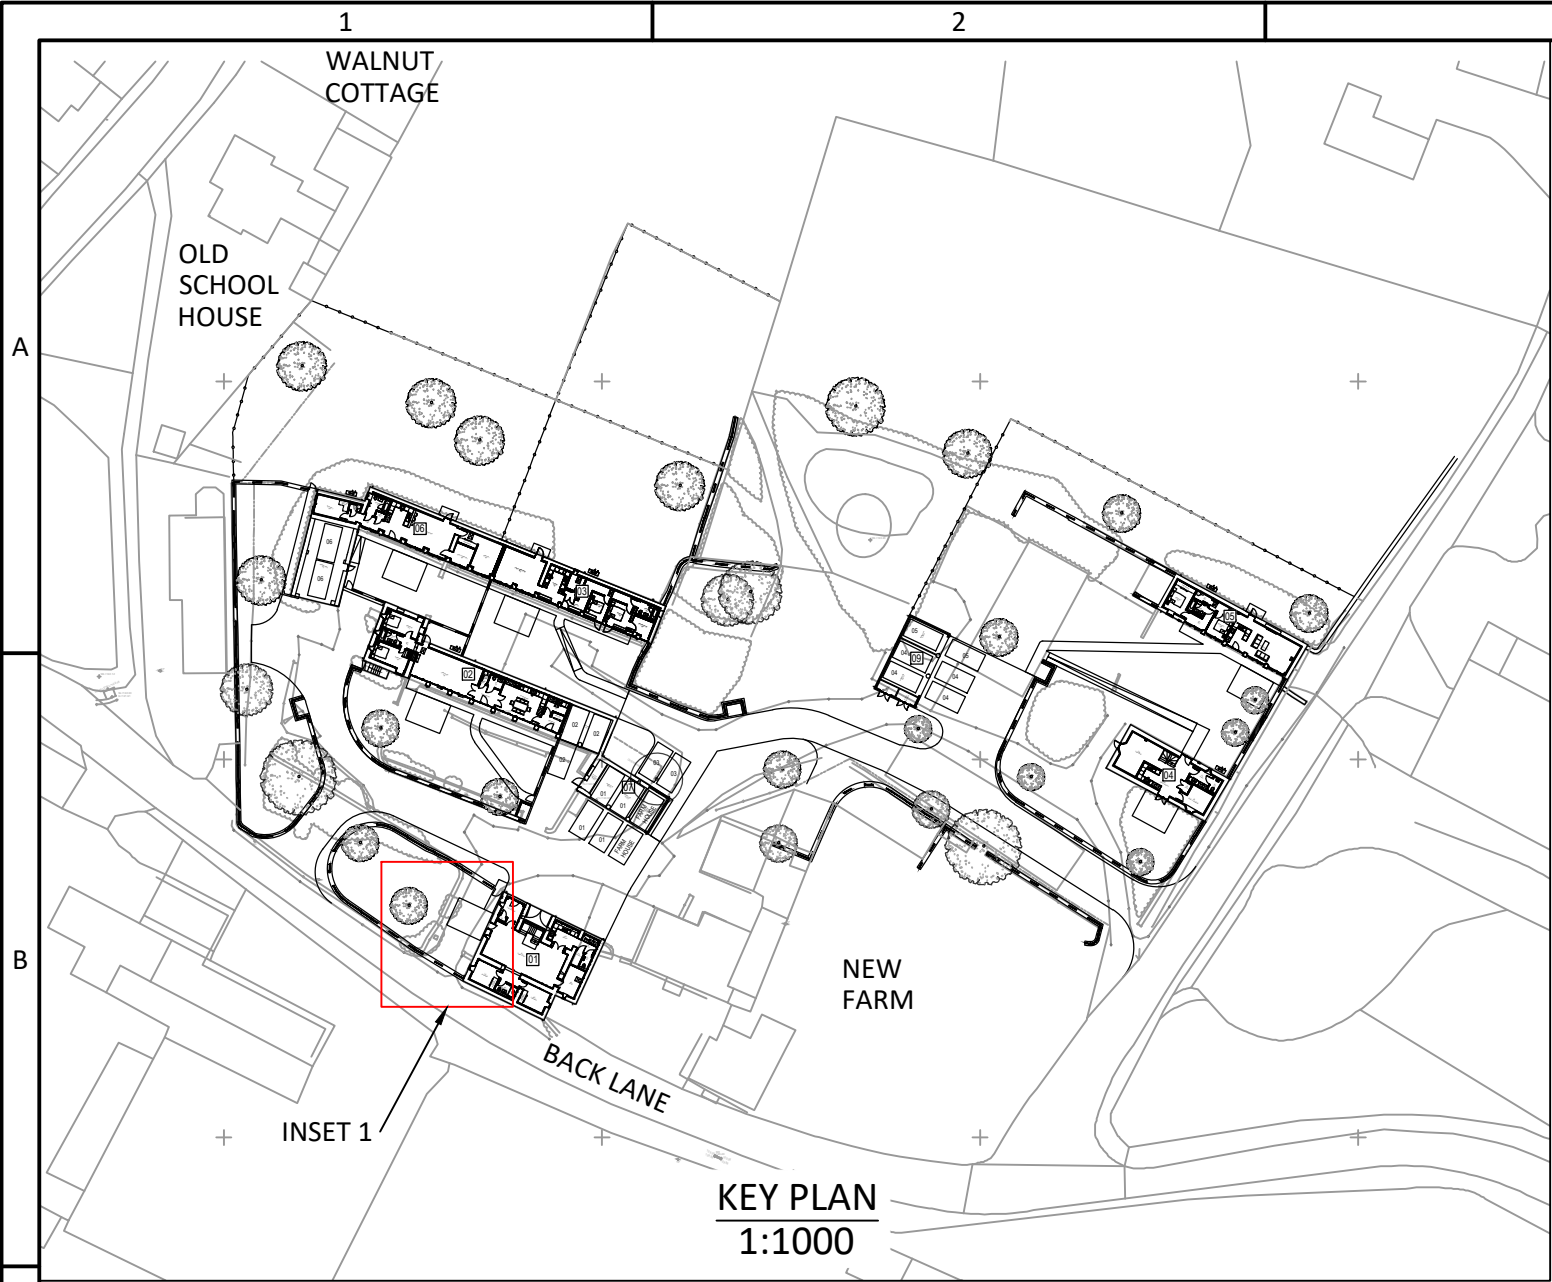

- KEY:
- HIGHWAY BOUNDARY
 - EXISTING FARM ACCESS
 - PROPOSED WALL EXTENSION

- NOTES:
- REFER TO ASHFORD HOMES (SW) LTD EXTERNAL WORKS PLAN (REF ALD-001) FOR FURTHER DETAILS OF PROPOSED WALLS AND EXTERNAL FINISHES.

REV.	DESCRIPTION	Date	BY	CHK
A	FIRST ISSUE	28/02/25	SMR	BJS

DESIGN BY:



DRAWING STATUS:
DISCHARGE OF PLANNING CONDITIONS

SCALE @ A1:
AS SHOWN

PROJECT:
NEW FARM, ALDERTON, SN14 6NW

TITLE:
EXISTING ACCESS CLOSURE PLAN

PROJECT No: 19803	DRAWING No: 19803-TUM-DD-XXX-1101	REV: A
----------------------	--------------------------------------	-----------