



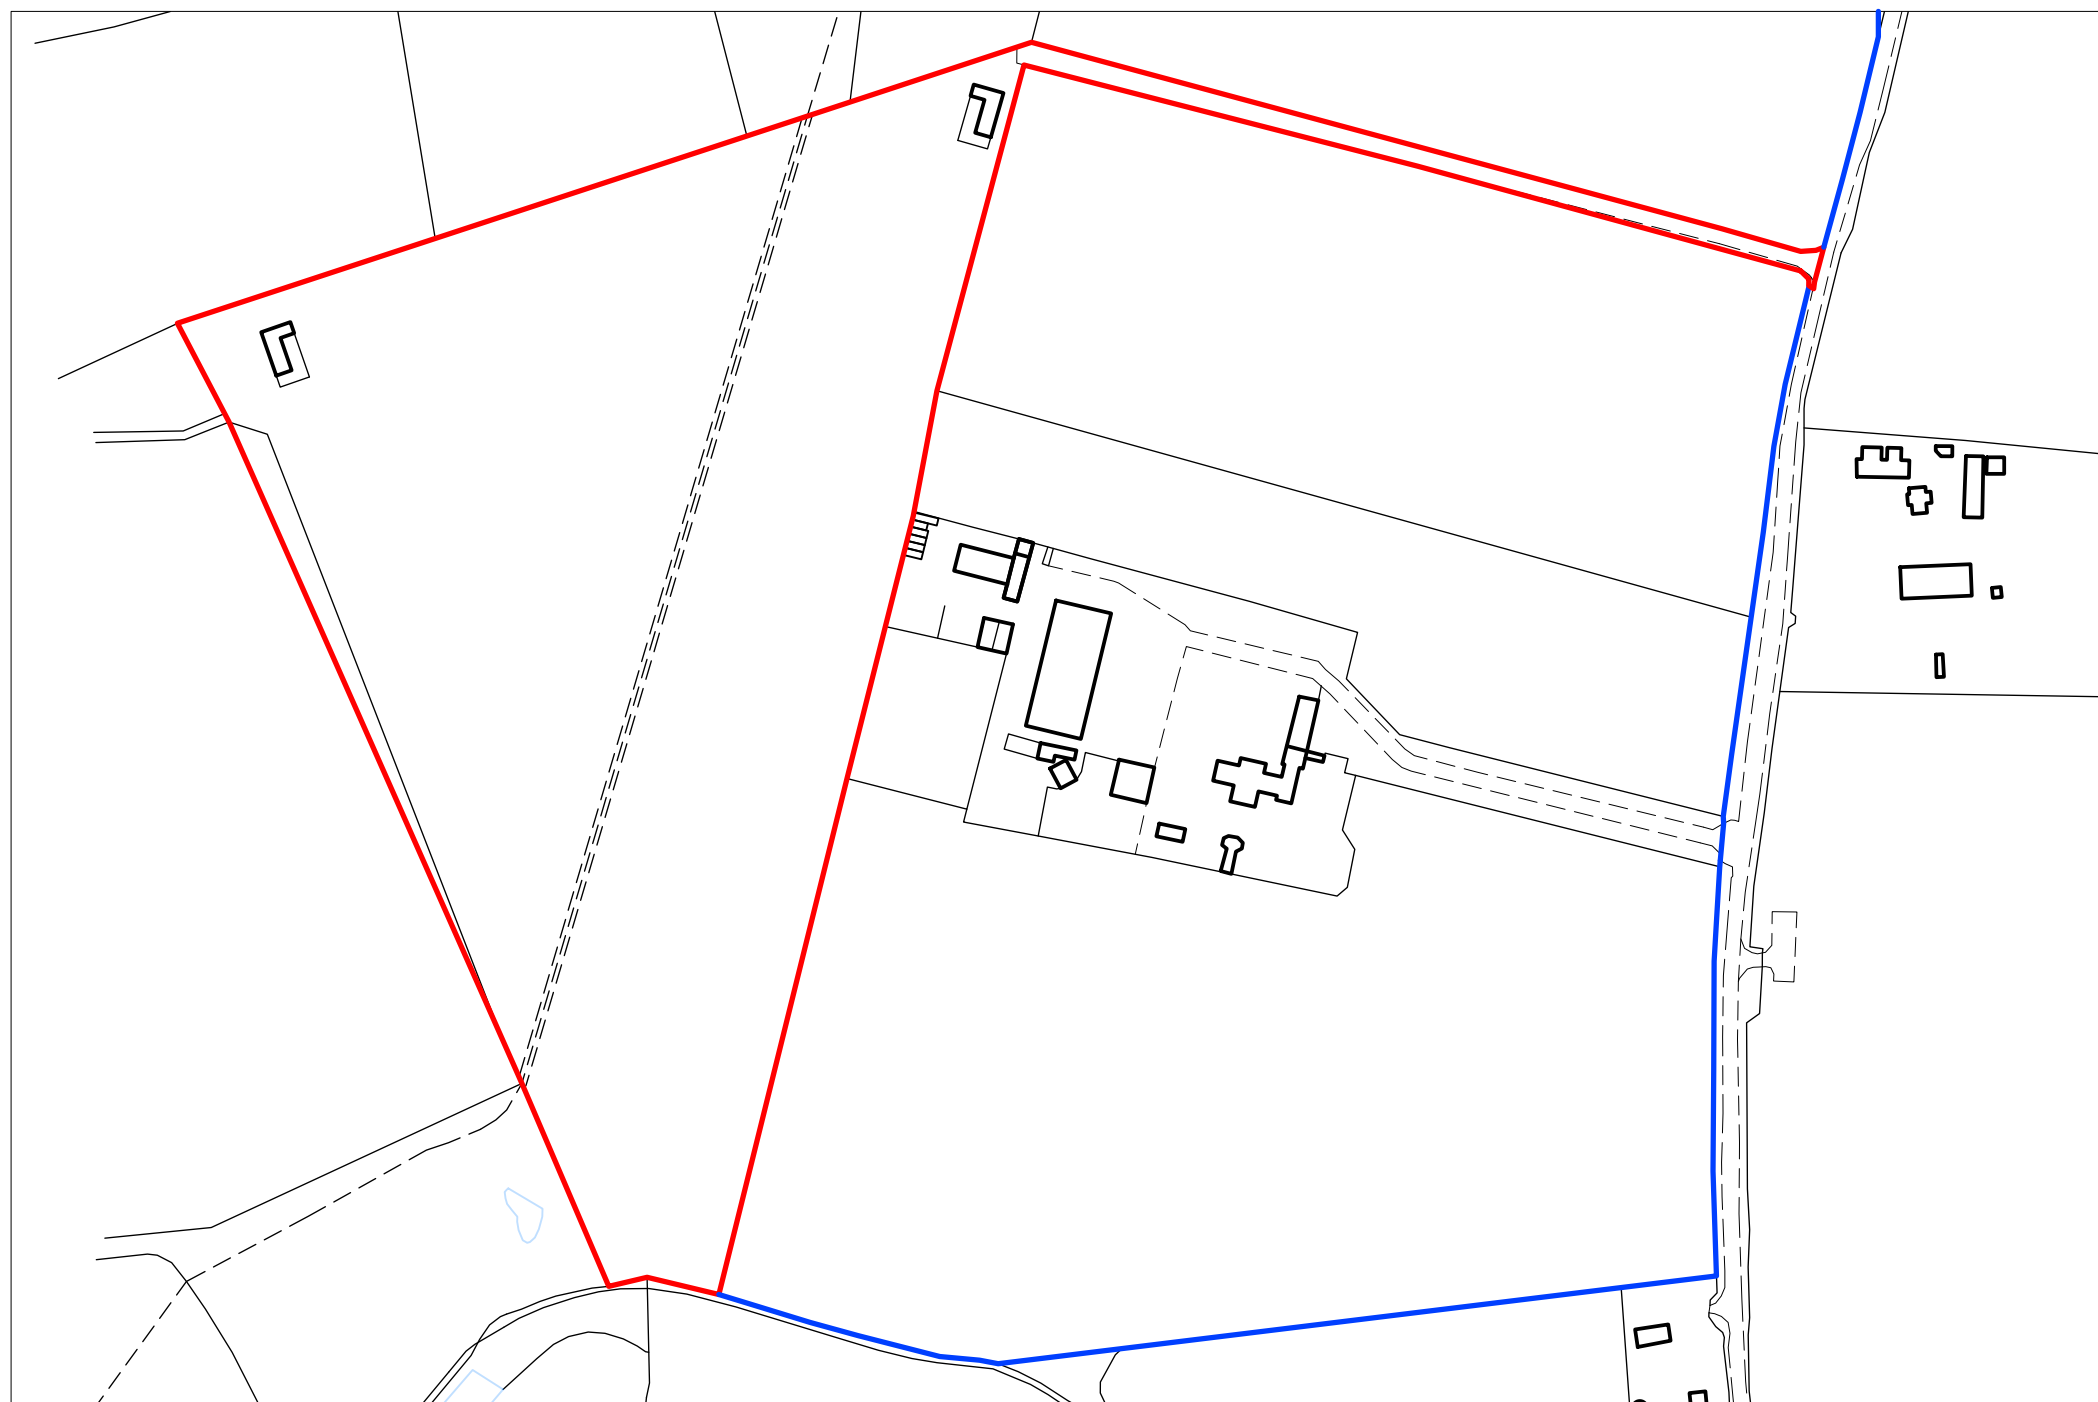

LOCATION PLAN 1:2500
Ordnance Survey Licence No: 100037384

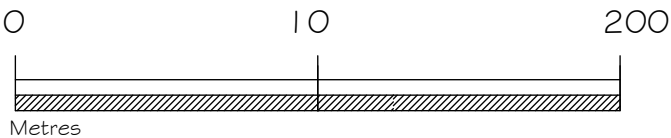

Rev	Date	Notes
 TOWN AND COUNTRY PLANNING DEVELOPMENT CONSULTANTS LPC (TRULL) LTD., TRULL, TETBURY, GLOUCESTERSHIRE GL8 8SQ Tel: 01285 841433 email: admin@lpctrull.com Client: Mr B Andrews Project: Manor Hill Farm, Purton SN5 4EG Drawing: LOCATION PLAN Date: March 2026 Scale: 1:2500 @ A3 Drawing Number: LPC 678 EX 100		