



Plan Section of Door

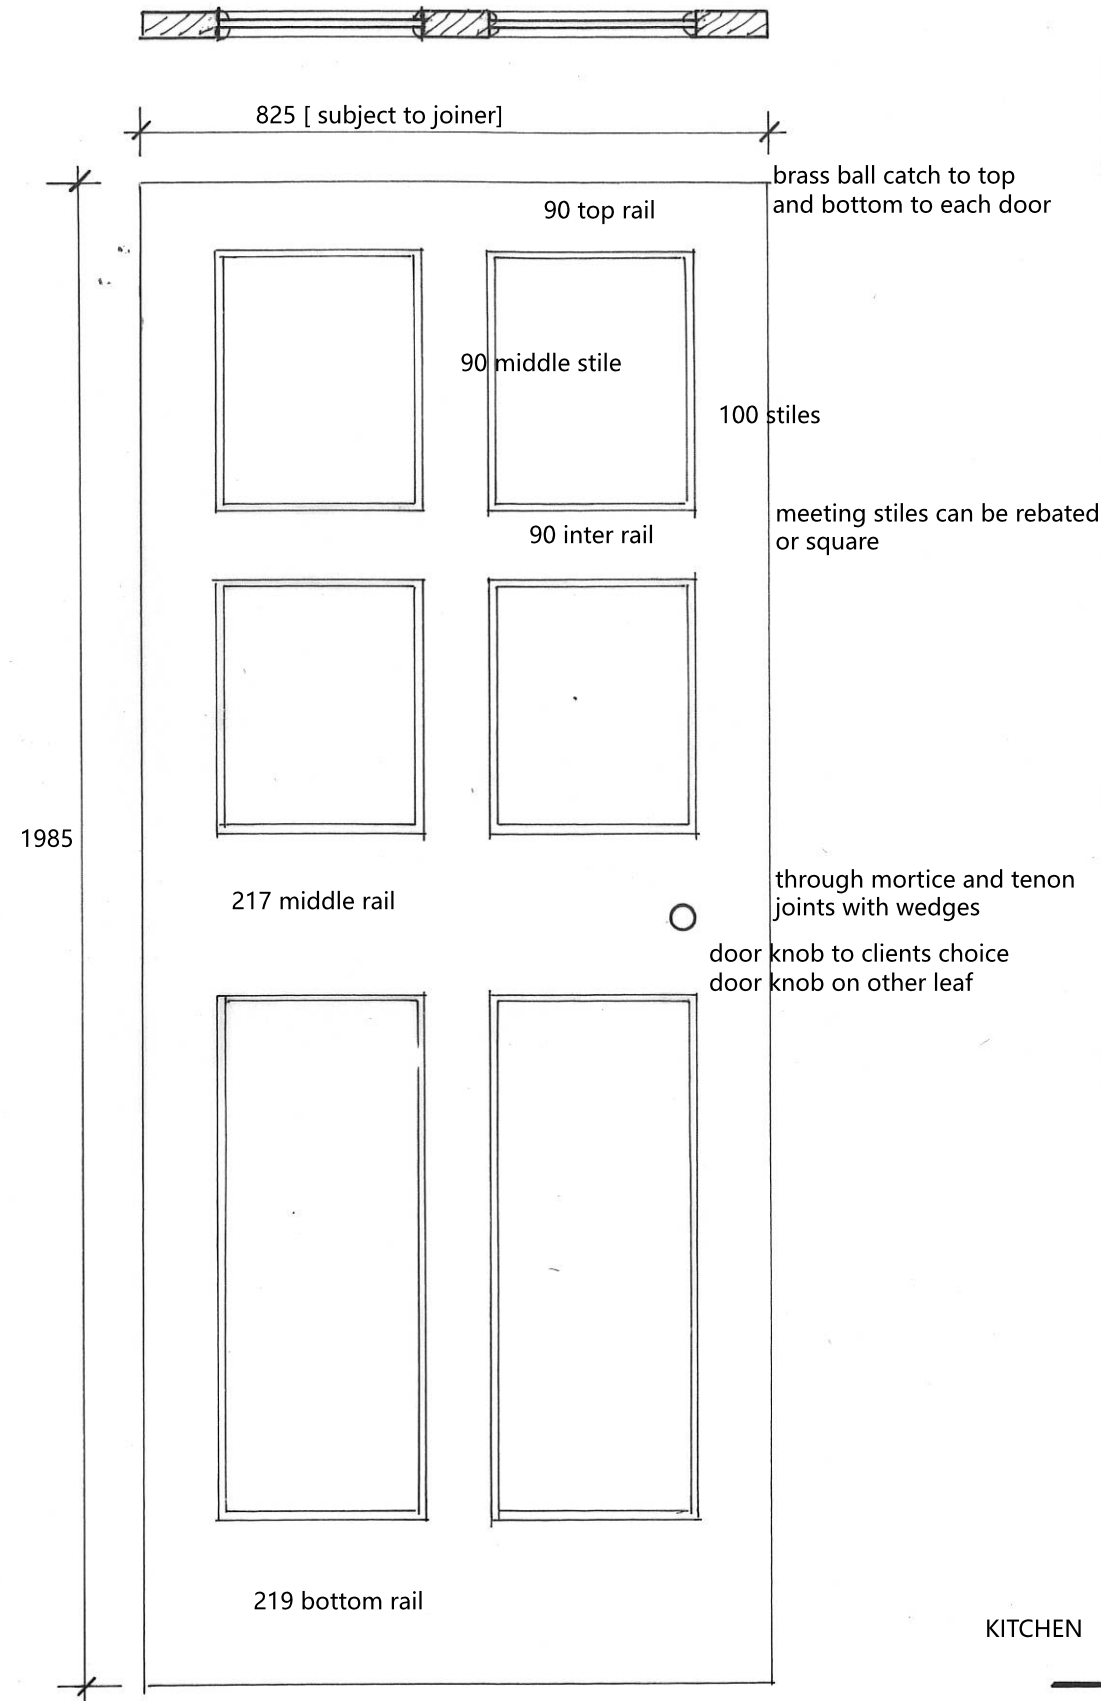

Elevation of door leaves

to be read in conjunction with Drwg 01626/2B


Damen Associates Ltd Kingsdown Studio Back Drove West Winterslow SP5 1SX

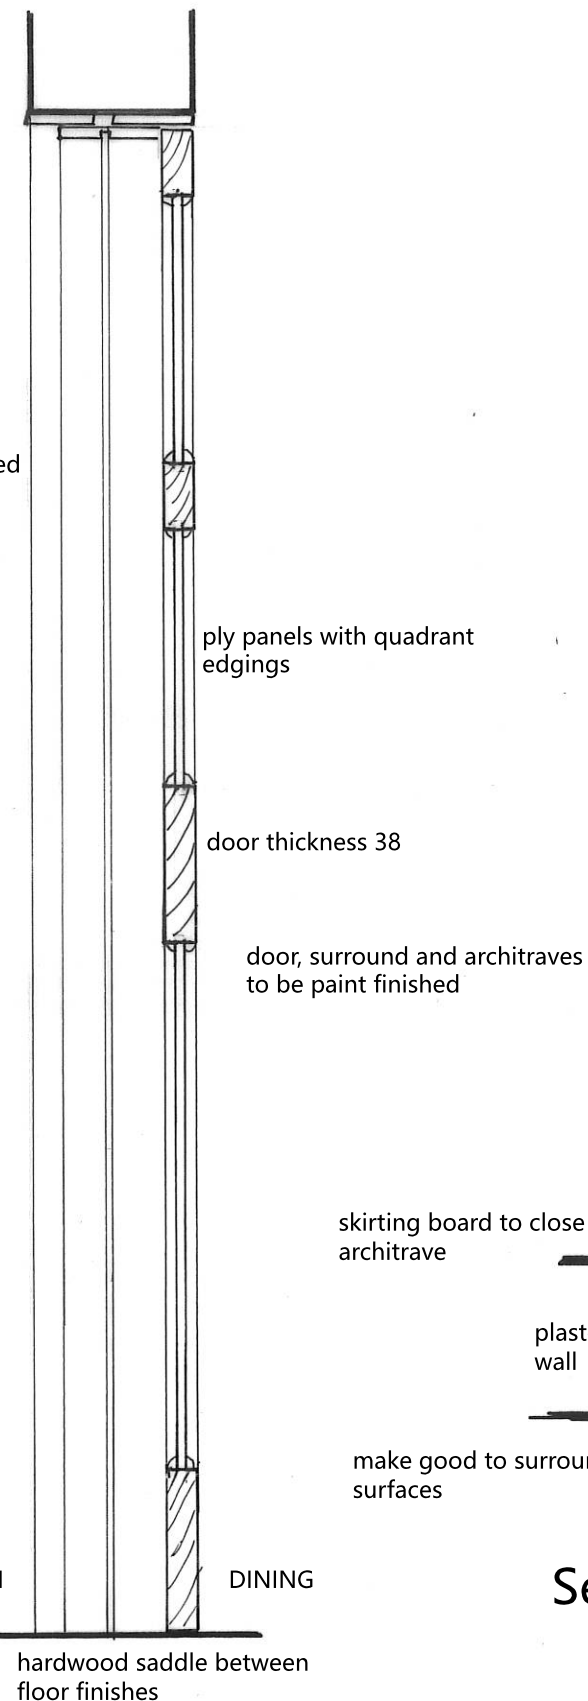


Door Section



Illustration of door [Kitchen - Hall]

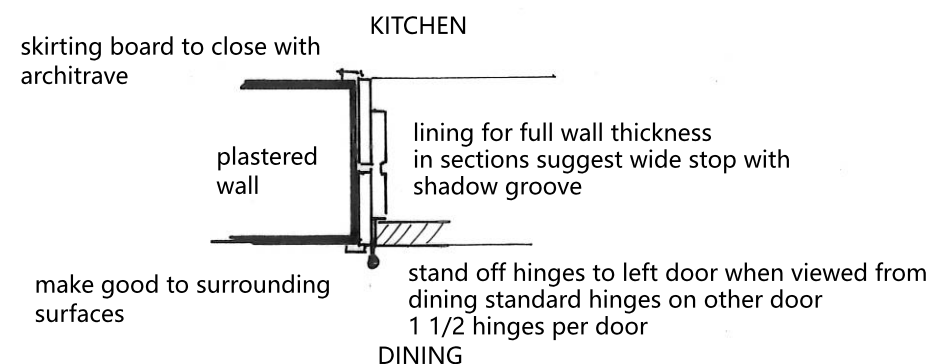

Section at Door Jamb

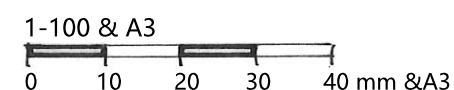

The Old Vicarage
Charlton All Saints
Salisbury SO5 4HQ

PI App 2026/00289 Condition 2

Drwg No 01626/3 10th April 2026