


THIS DRAWING IS THE COPYRIGHT OF BARCLAY + PHILLIPS ARCHITECTS. CONTRACTOR WILL BE HELD RESPONSIBLE FOR THE ACCURACY OF WORKS INVOLVING THE SETTING OUR AND CHECKING OF ALL DIMENSIONS ON THE DRAWING AND ON SITE. DIMENSIONS MUST NOT BE SCALED FROM THIS DRAWING.

PLANNING

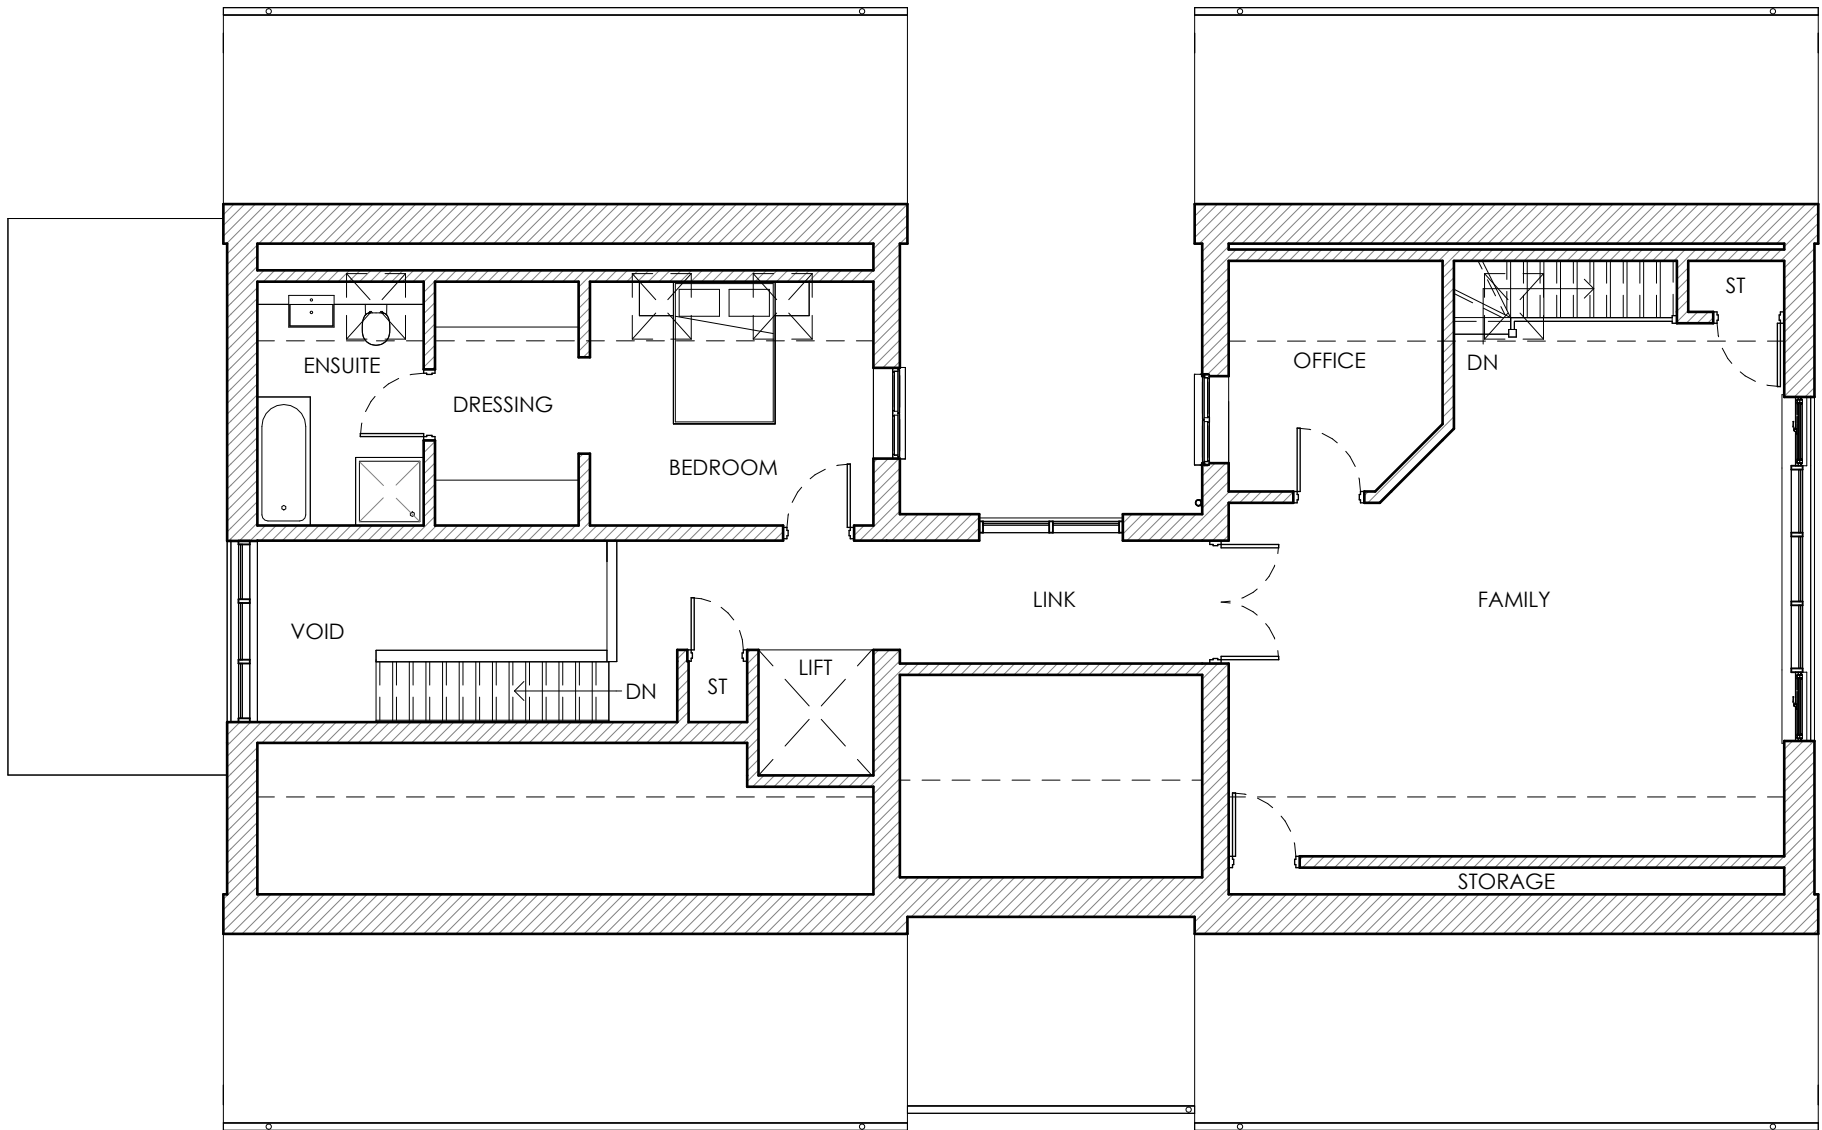

Proposed First Floor Plan 1:100
96.1m² / 1035ft²

D	Building length reduced by 1m with associated internal alterations to suit	30.03.26	JC
C	Omission of single storey element to front, Removal of rear balcony, Reduction in glazing, Reduction of external footprint, Omission of chimney & Internal reconfigurations	26.01.26	JC
B	Utility amendments, added sliding door to Hall/Dining, added skylight to Dressing.	22.08.24	CE

Rev	Description	Date	By
-----	-------------	------	----

