


THIS DRAWING IS THE COPYRIGHT OF BARCLAY + PHILLIPS ARCHITECTS. CONTRACTOR WILL BE HELD RESPONSIBLE FOR THE ACCURACY OF WORKS INVOLVING THE SETTING OUR AND CHECKING OF ALL DIMENSIONS ON THE DRAWING AND ON SITE. DIMENSIONS MUST NOT BE SCALED FROM THIS DRAWING.

PLANNING

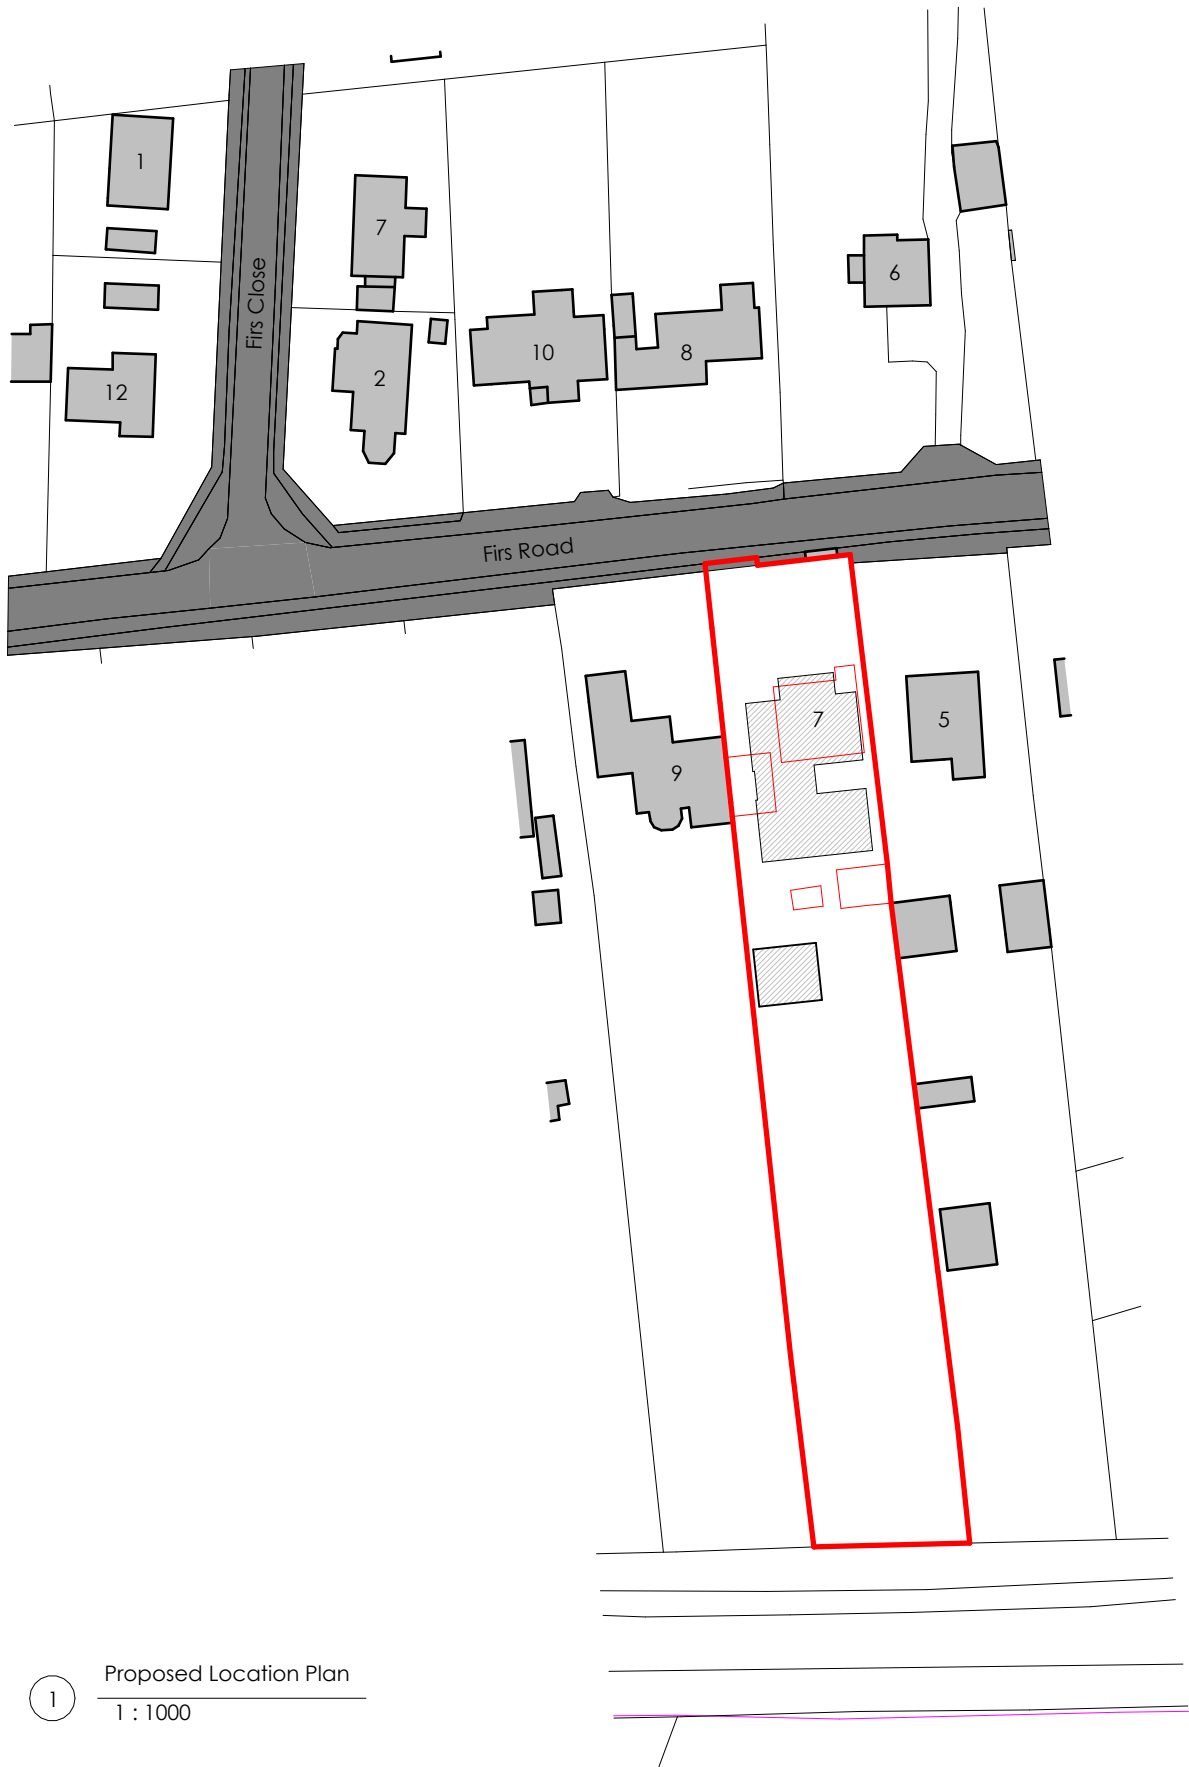

1 Proposed Location Plan
1 : 1000

Ordnance Survey, (c) Crown Copyright 2023. All rights reserved. Licence number 100022432

B	Reduced dwelling length by 1m	14.04.26	JC
A	Reduced dwelling length by 1.5m and re-positioned garage	15.08.24	CE

Rev	Description	Date	By
-----	-------------	------	----

