





BLOCK PLAN AS EXISTING 1:200

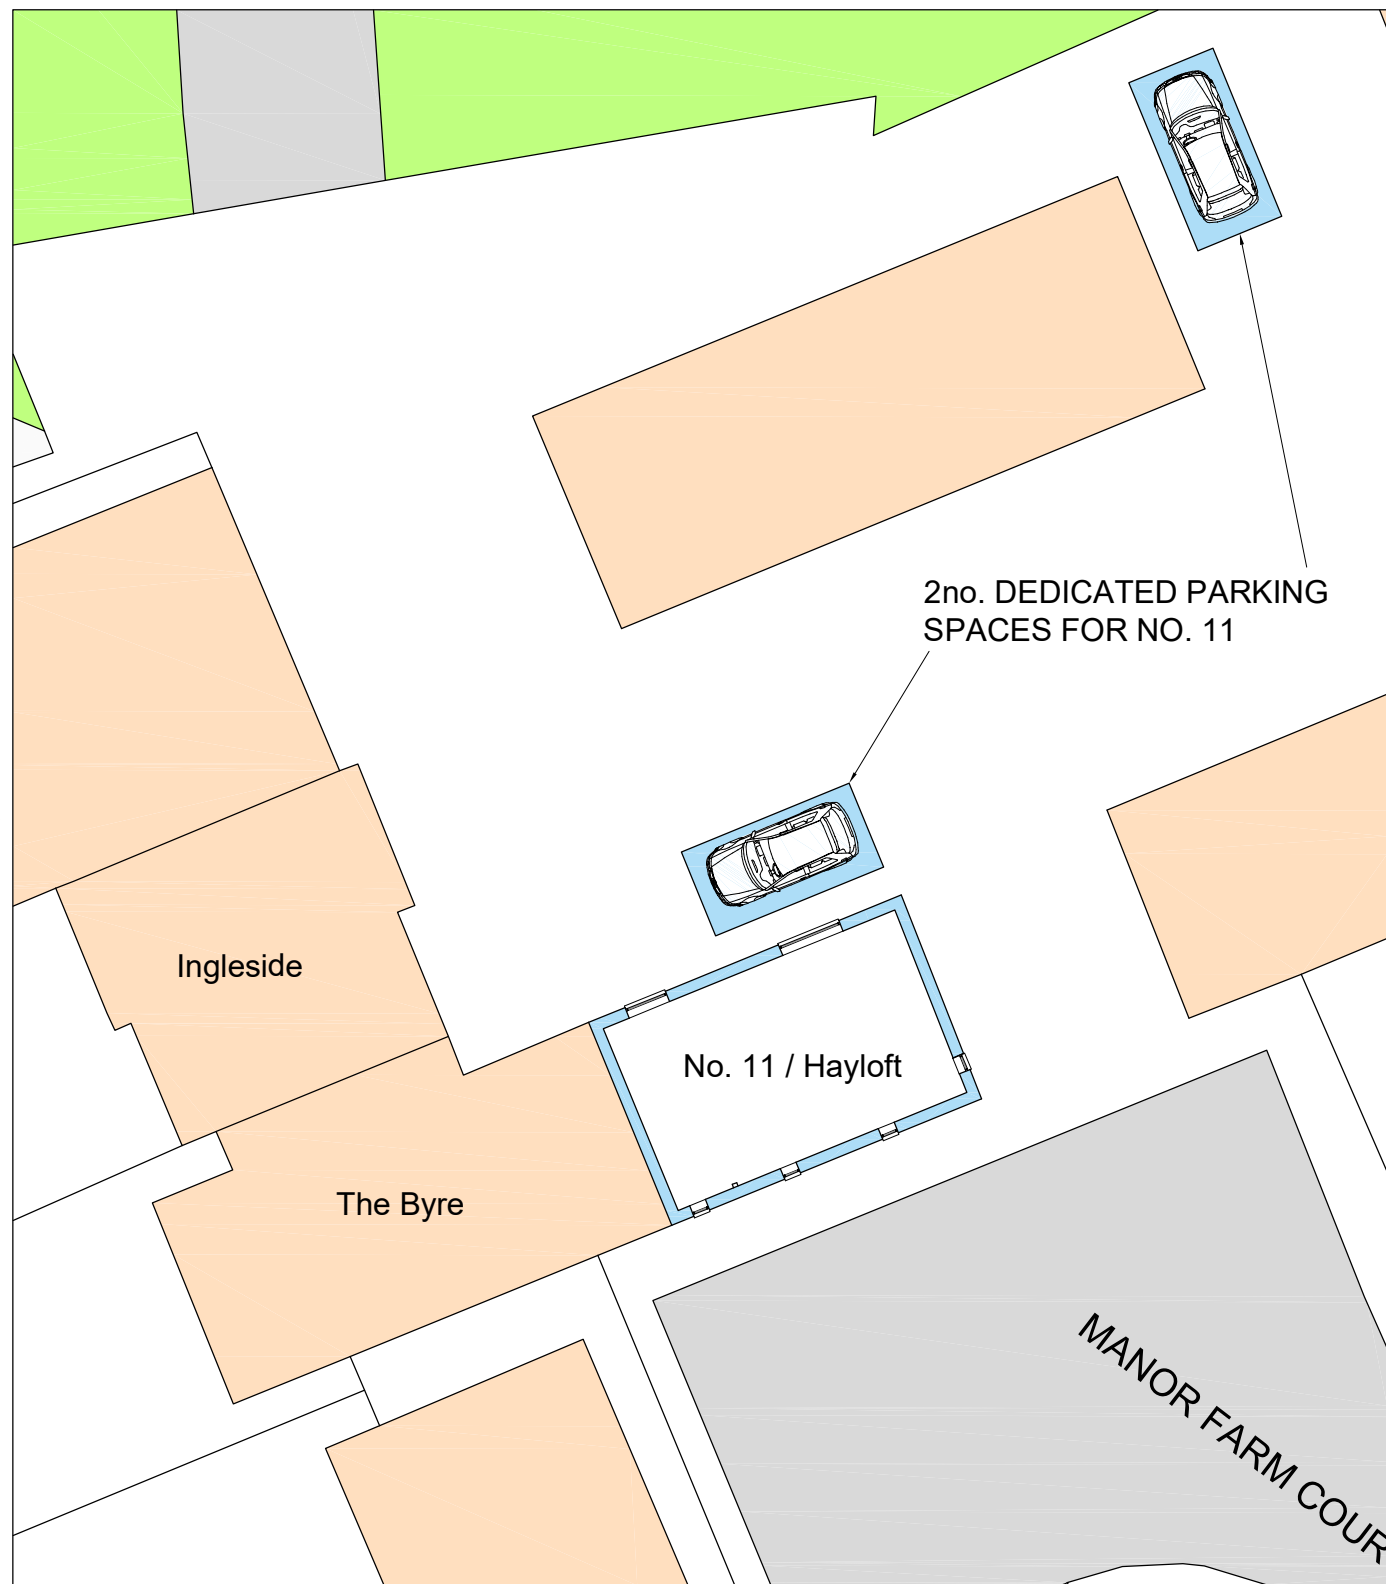

BLOCK PLAN AS PROPOSED 1:200

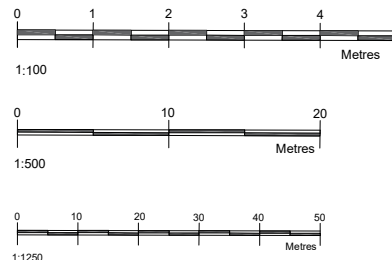

STATUS
PLANNING

PROJECT LOFT CONVERSION 11 MANOR FARM COURT, PURTON STOKE, SWINDON, SN5 4LA	
DATE / DRAWN BY 02.04.26 JD	SCALE 1:200@A3
DRAWING TITLE BLOCK PLANS AS EXISTING & AS PROPOSED	PROJECT NO PL03
	REV