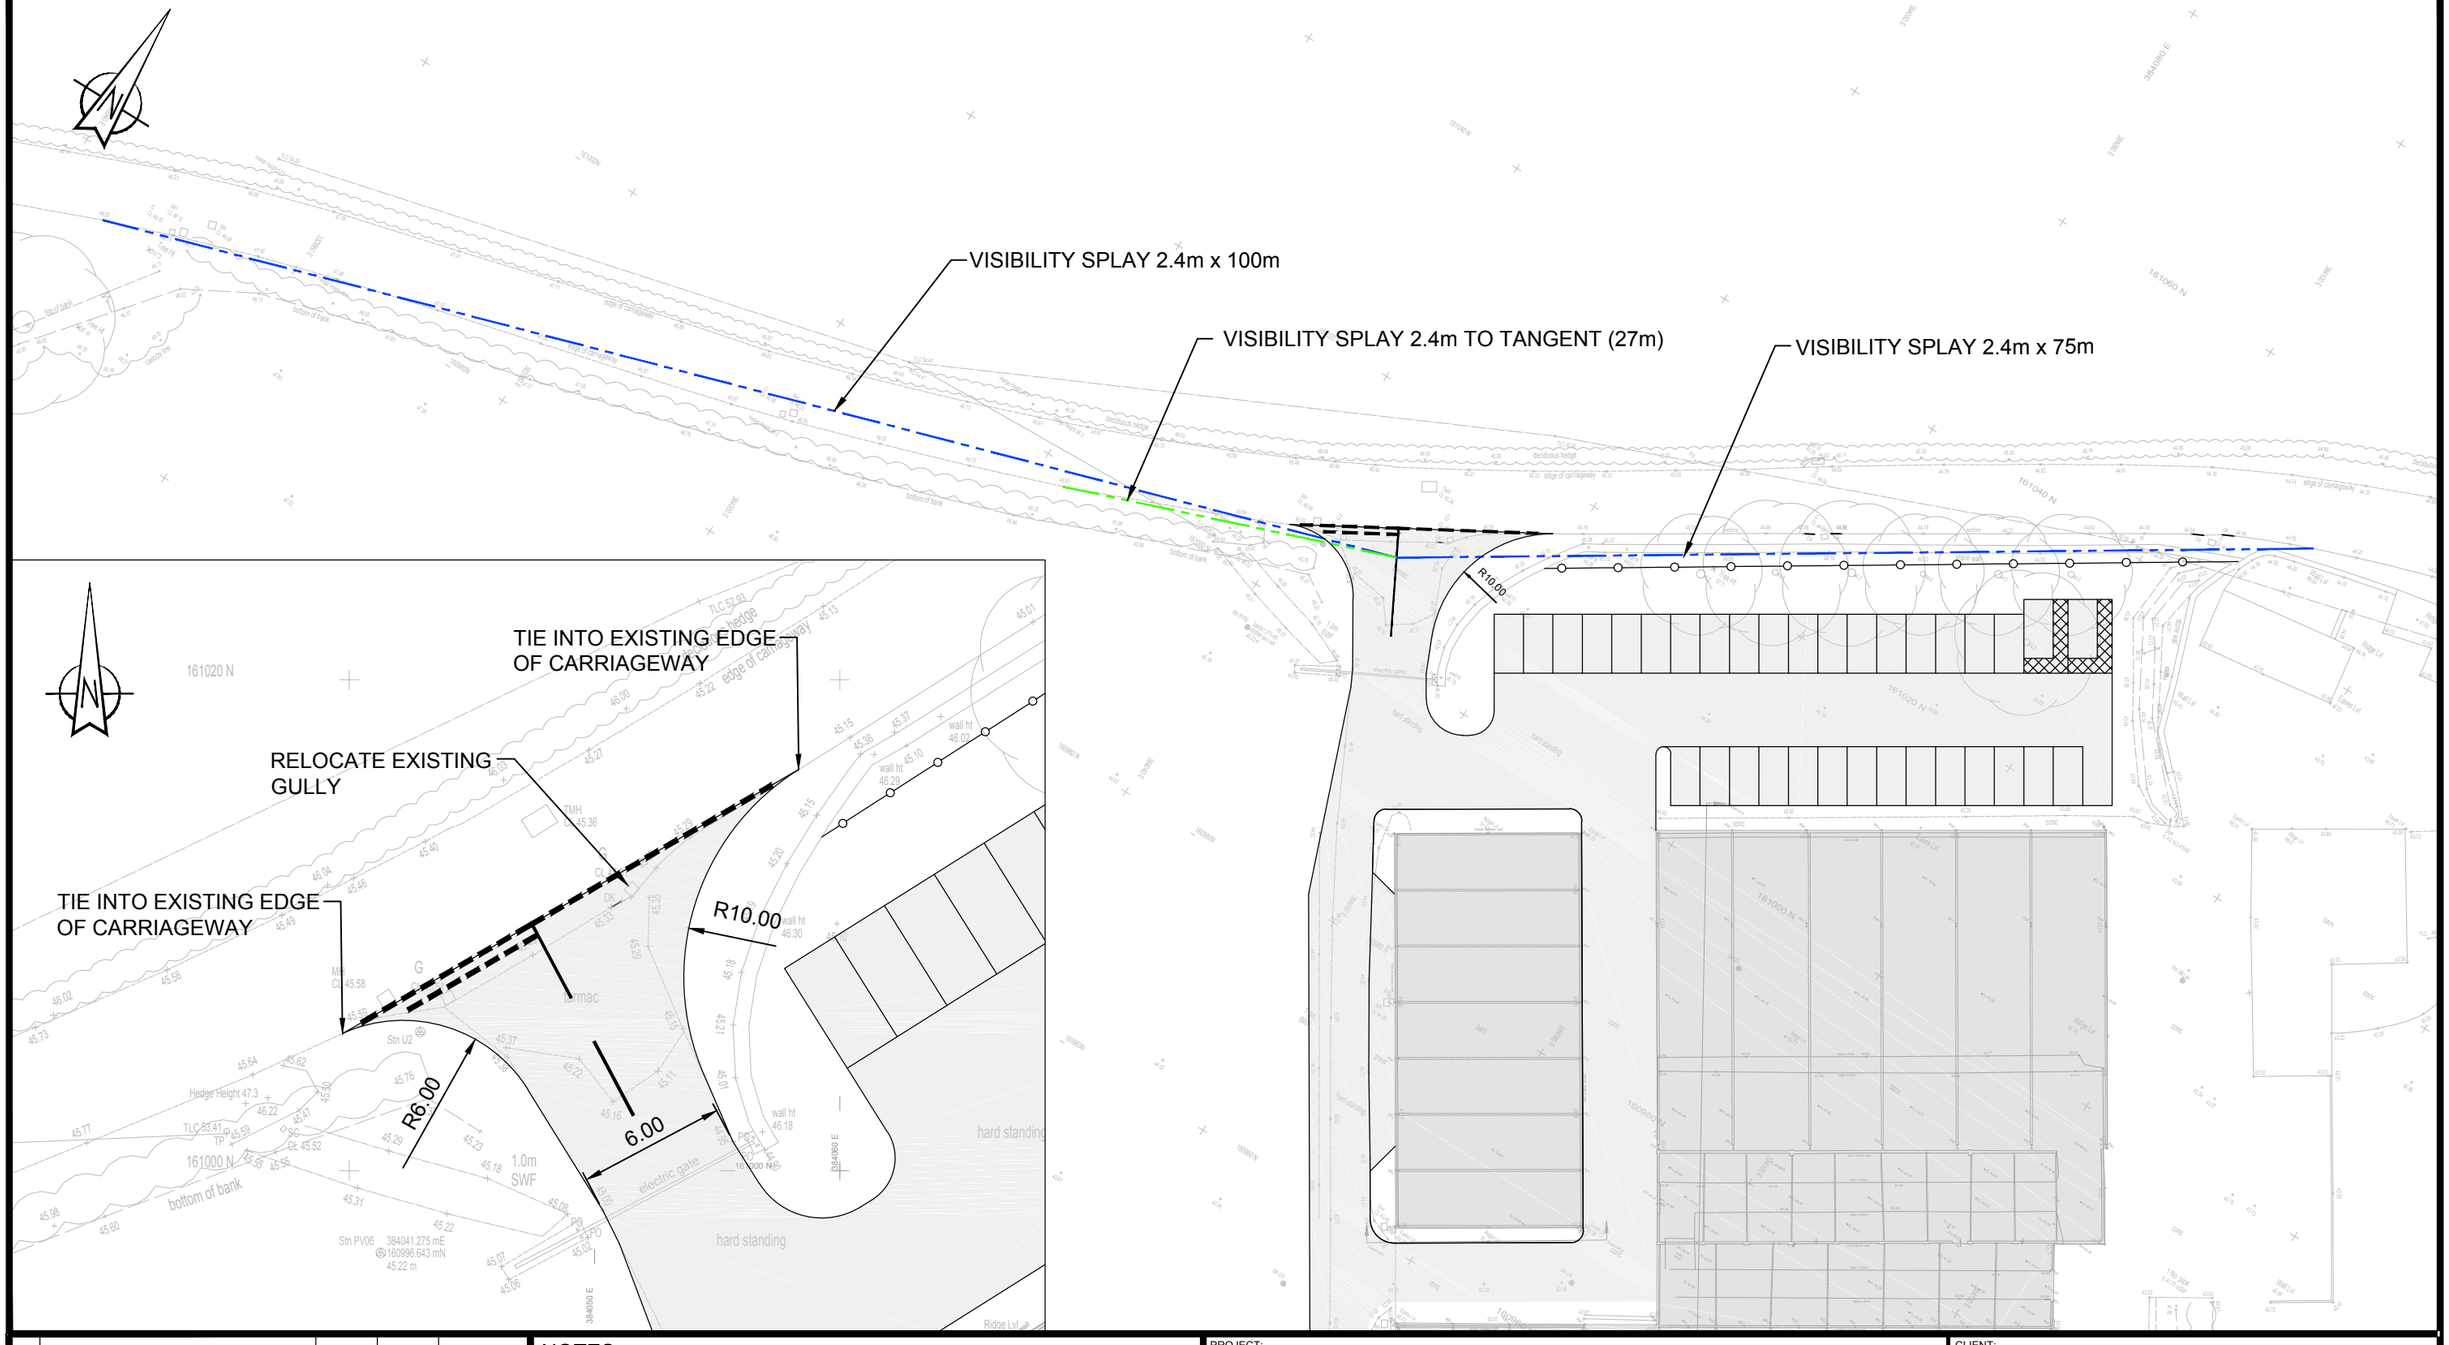

REV	DETAILS	DRAWN	CHECKED	DATE

NOTES:

1. Do not scale from this drawing.
2. This drawing is for illustrative purposes only and not for construction.
3. This drawing is to be read and printed in colour.
4. All dimensions are shown in meters, unless specified otherwise.

PROJECT: Kingston Farm, Bradford on Avon					CLIENT: Shaun Moulton	
DRAWING TITLE: PROPOSED SITE ACCESS IMPROVEMENTS					Condon Drew Associates	
DRAWN: PD	CHECKED: BJC	DATE: 06.12.2017	SCALES: 1:500	SHEET SIZE: A3	DRAWING NUMBER: 1074-001	REVISION: -

NOTE: THE PROPERTY OF THIS DRAWING AND DESIGN IS VESTED IN CONDON DREW ASSOCIATES LTD. IT MUST NOT BE COPIED OR REPRODUCED IN ANY WAY WITHOUT THEIR PRIOR WRITTEN CONSENT.