


THIS DRAWING IS THE COPYRIGHT OF BARCLAY + PHILLIPS ARCHITECTS. CONTRACTOR WILL BE HELD RESPONSIBLE FOR THE ACCURACY OF WORKS INVOLVING THE SETTING OUR AND CHECKING OF ALL DIMENSIONS ON THE DRAWING AND ON SITE. DIMENSIONS MUST NOT BE SCALED FROM THIS DRAWING.

PLANNING

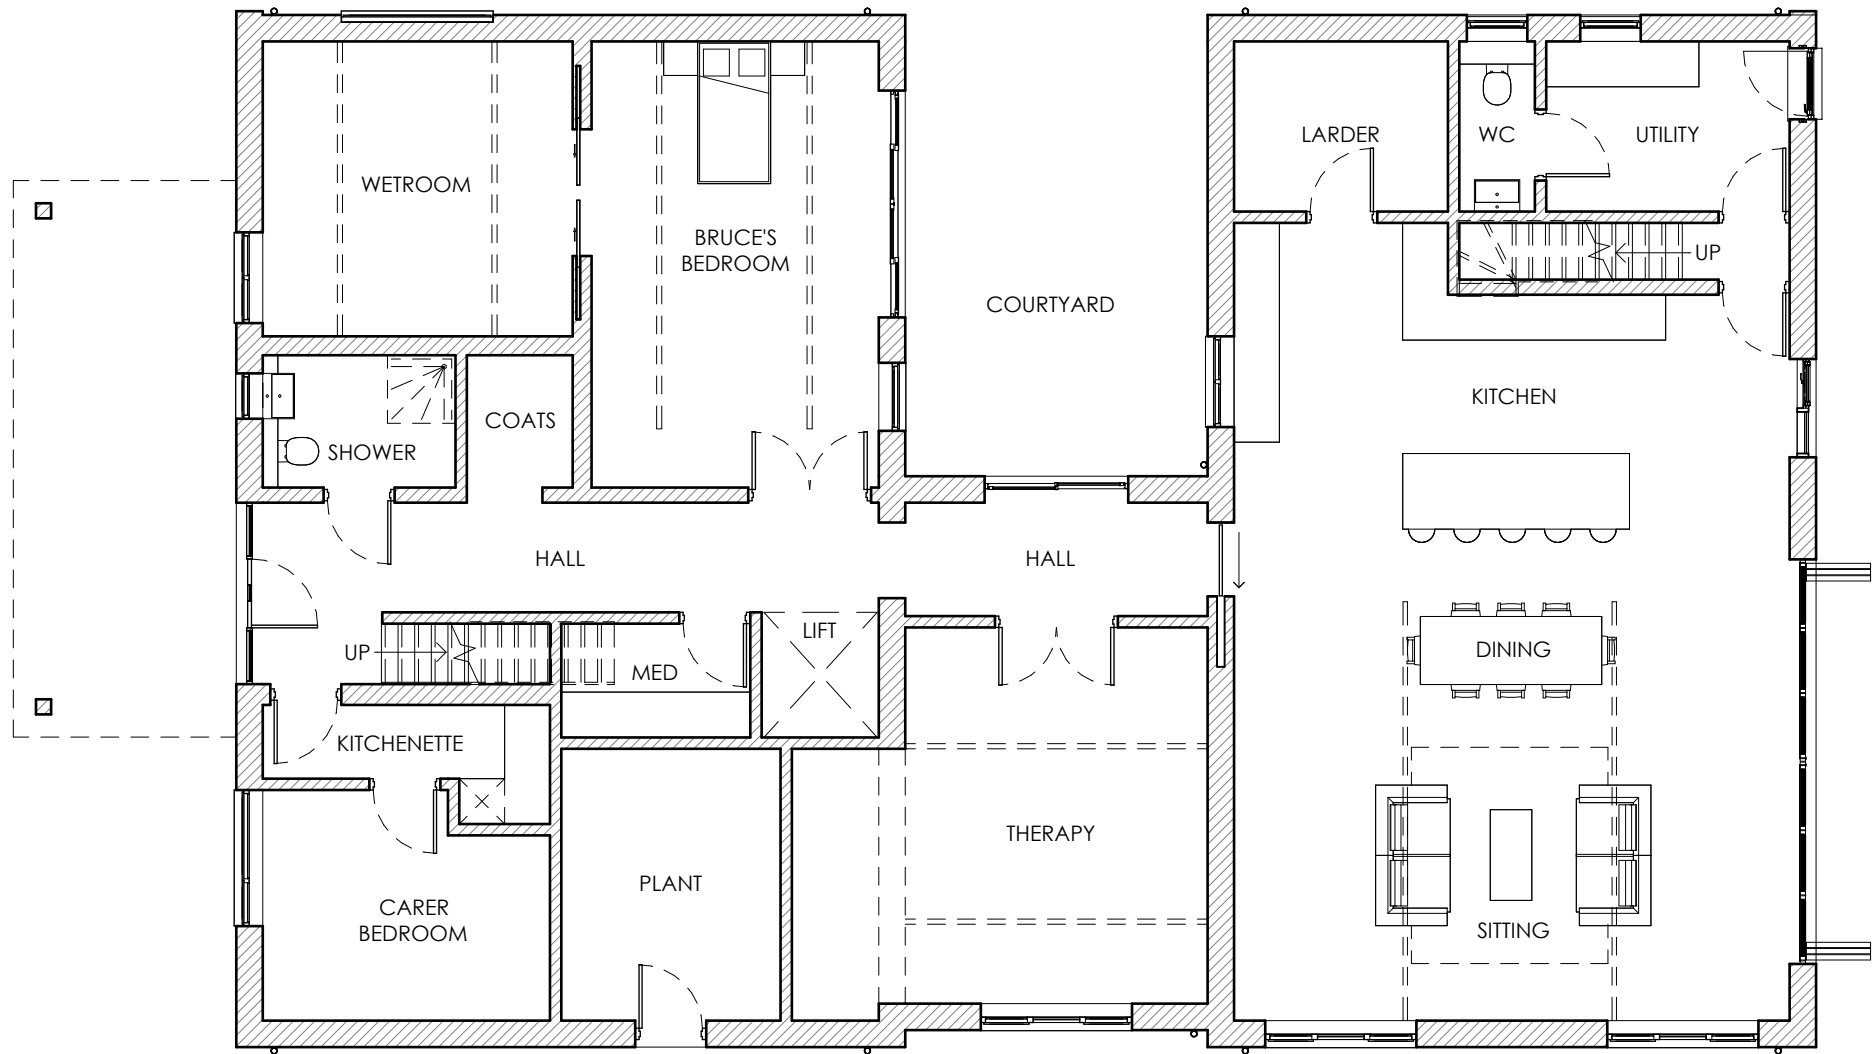

Proposed Ground Floor Plan 1:100
231.9m² / 2496ft²

F	Minor window position alterations & additional solar panels	10.04.26	JC
E	Building Repositioned to align front to previous design	08.04.26	JC
D	Building length reduced by 1m with associated internal alterations to suit	30.03.26	JC

Rev	Description	Date	By
-----	-------------	------	----