




NATIONAL
MAP CENTRE

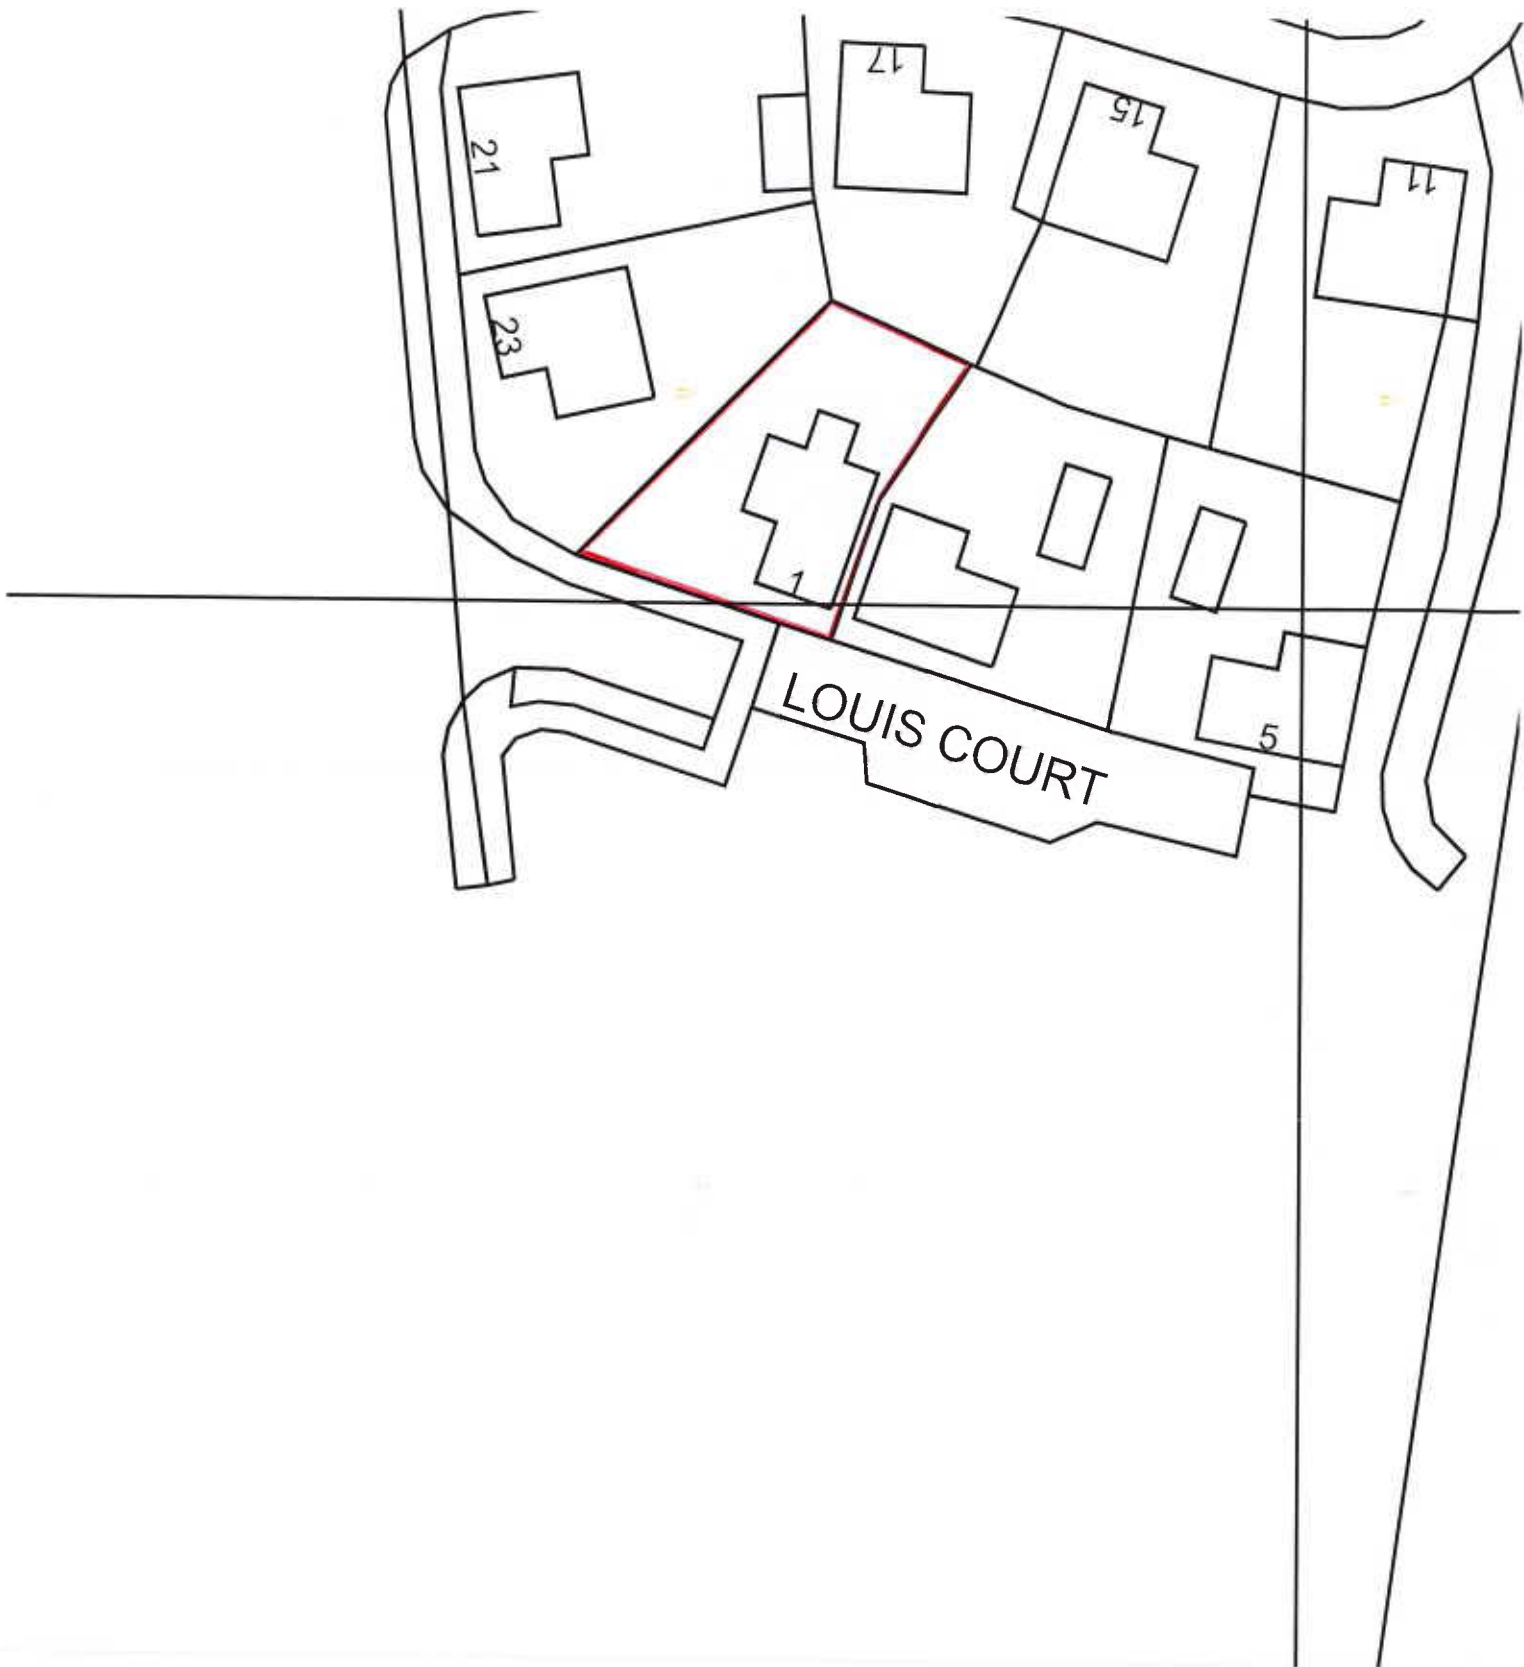

EXISTING
BLOCK PLAN



Site Address

1 LOUIS COURT
LUDGERSHALL
ANDOVER
SP11 9UH.

Os Licence number 100046950
Our Reference 90018004.

0 SCALE 1:500 20
METRES