



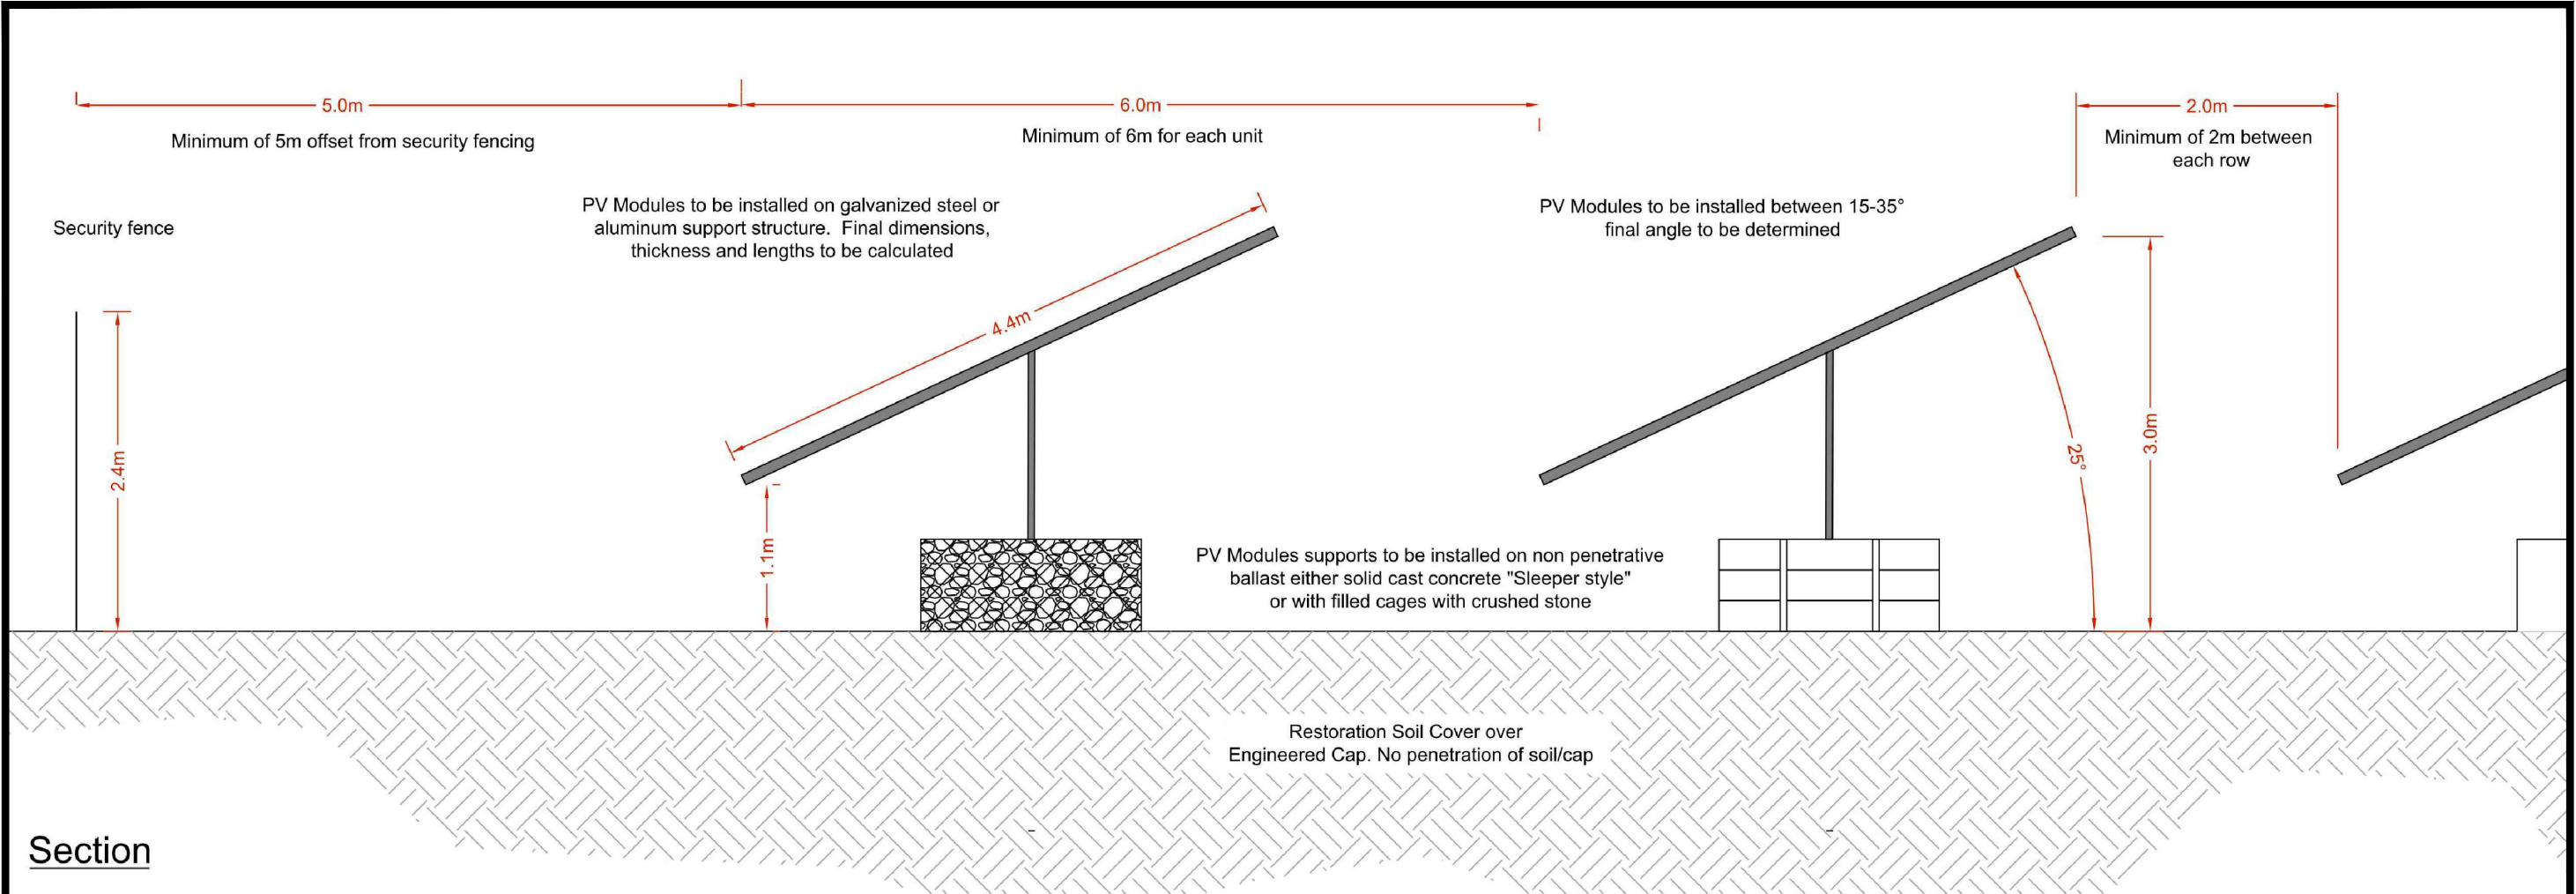

Section

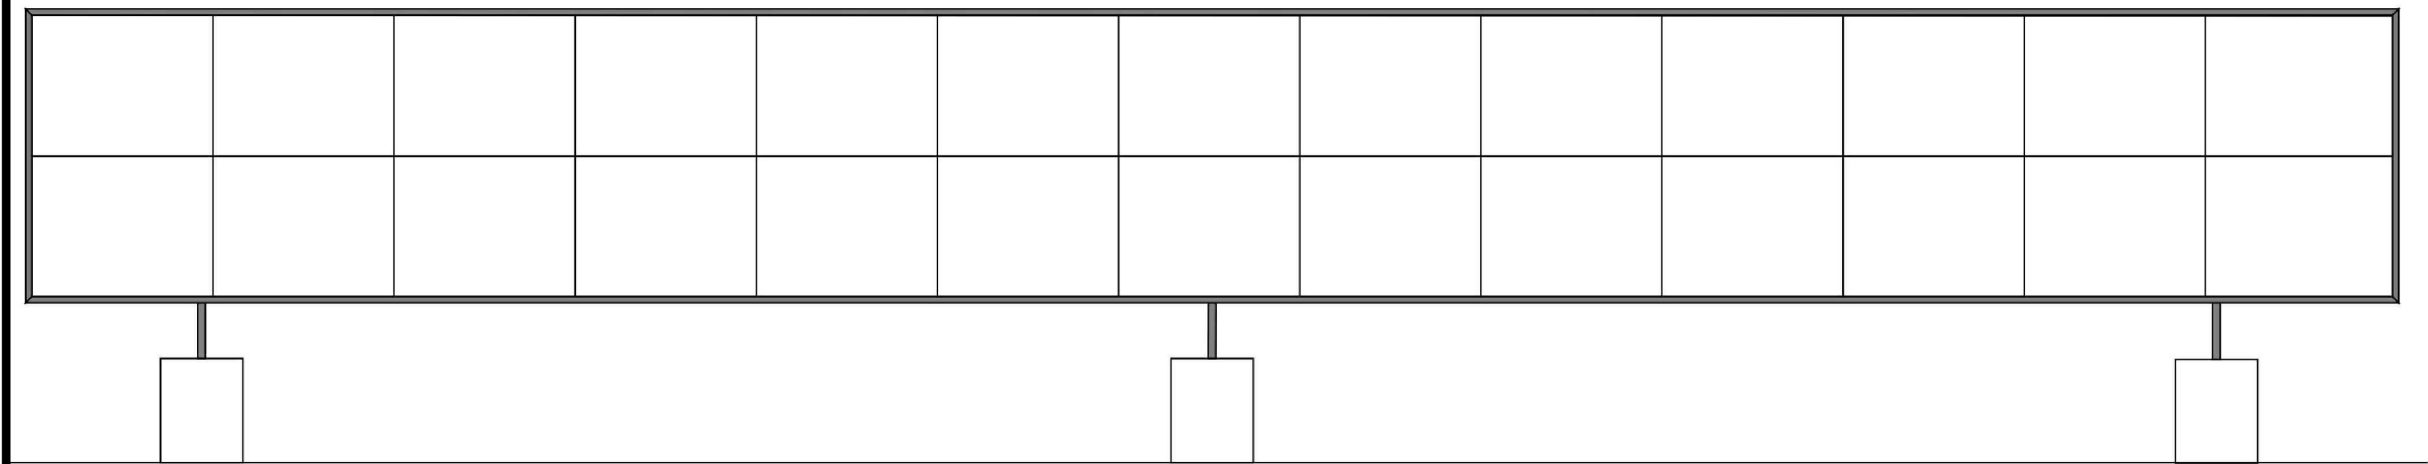

Elevation



REV.	DATE	DRAWN	DESCRIPTION
THIS INFORMATION IS CONFIDENTIAL AND THE PROPERTY OF BIFFA WASTE SERVICES LTD. AND IS RELEASED ON CONDITION THAT NONE OF THE INFORMATION SHALL BE DISCLOSED TO ANY THIRD PARTY OR REPRODUCED IN WHOLE OR PART WITHOUT THE PRIOR CONSENT IN WRITING OF BIFFA WASTE SERVICES LTD.			
Biffa			Biffa Waste Services Ltd Poplars Landfill site Lichfield Road Cannock Staffordshire WS11 8NQ Mob: 07834092155 e-mail michelle.saunders@biffa.co.uk
PROJECT Planning			
LOCATION Studley			
DRAWING TITLE Indicative Solar Panel Detail			
DRAWING No.			COMPUTER REF. SF035800
DRAWN H/PLANNING	DATE 12/03/26	SCALE(S) 1:50 @A3	