


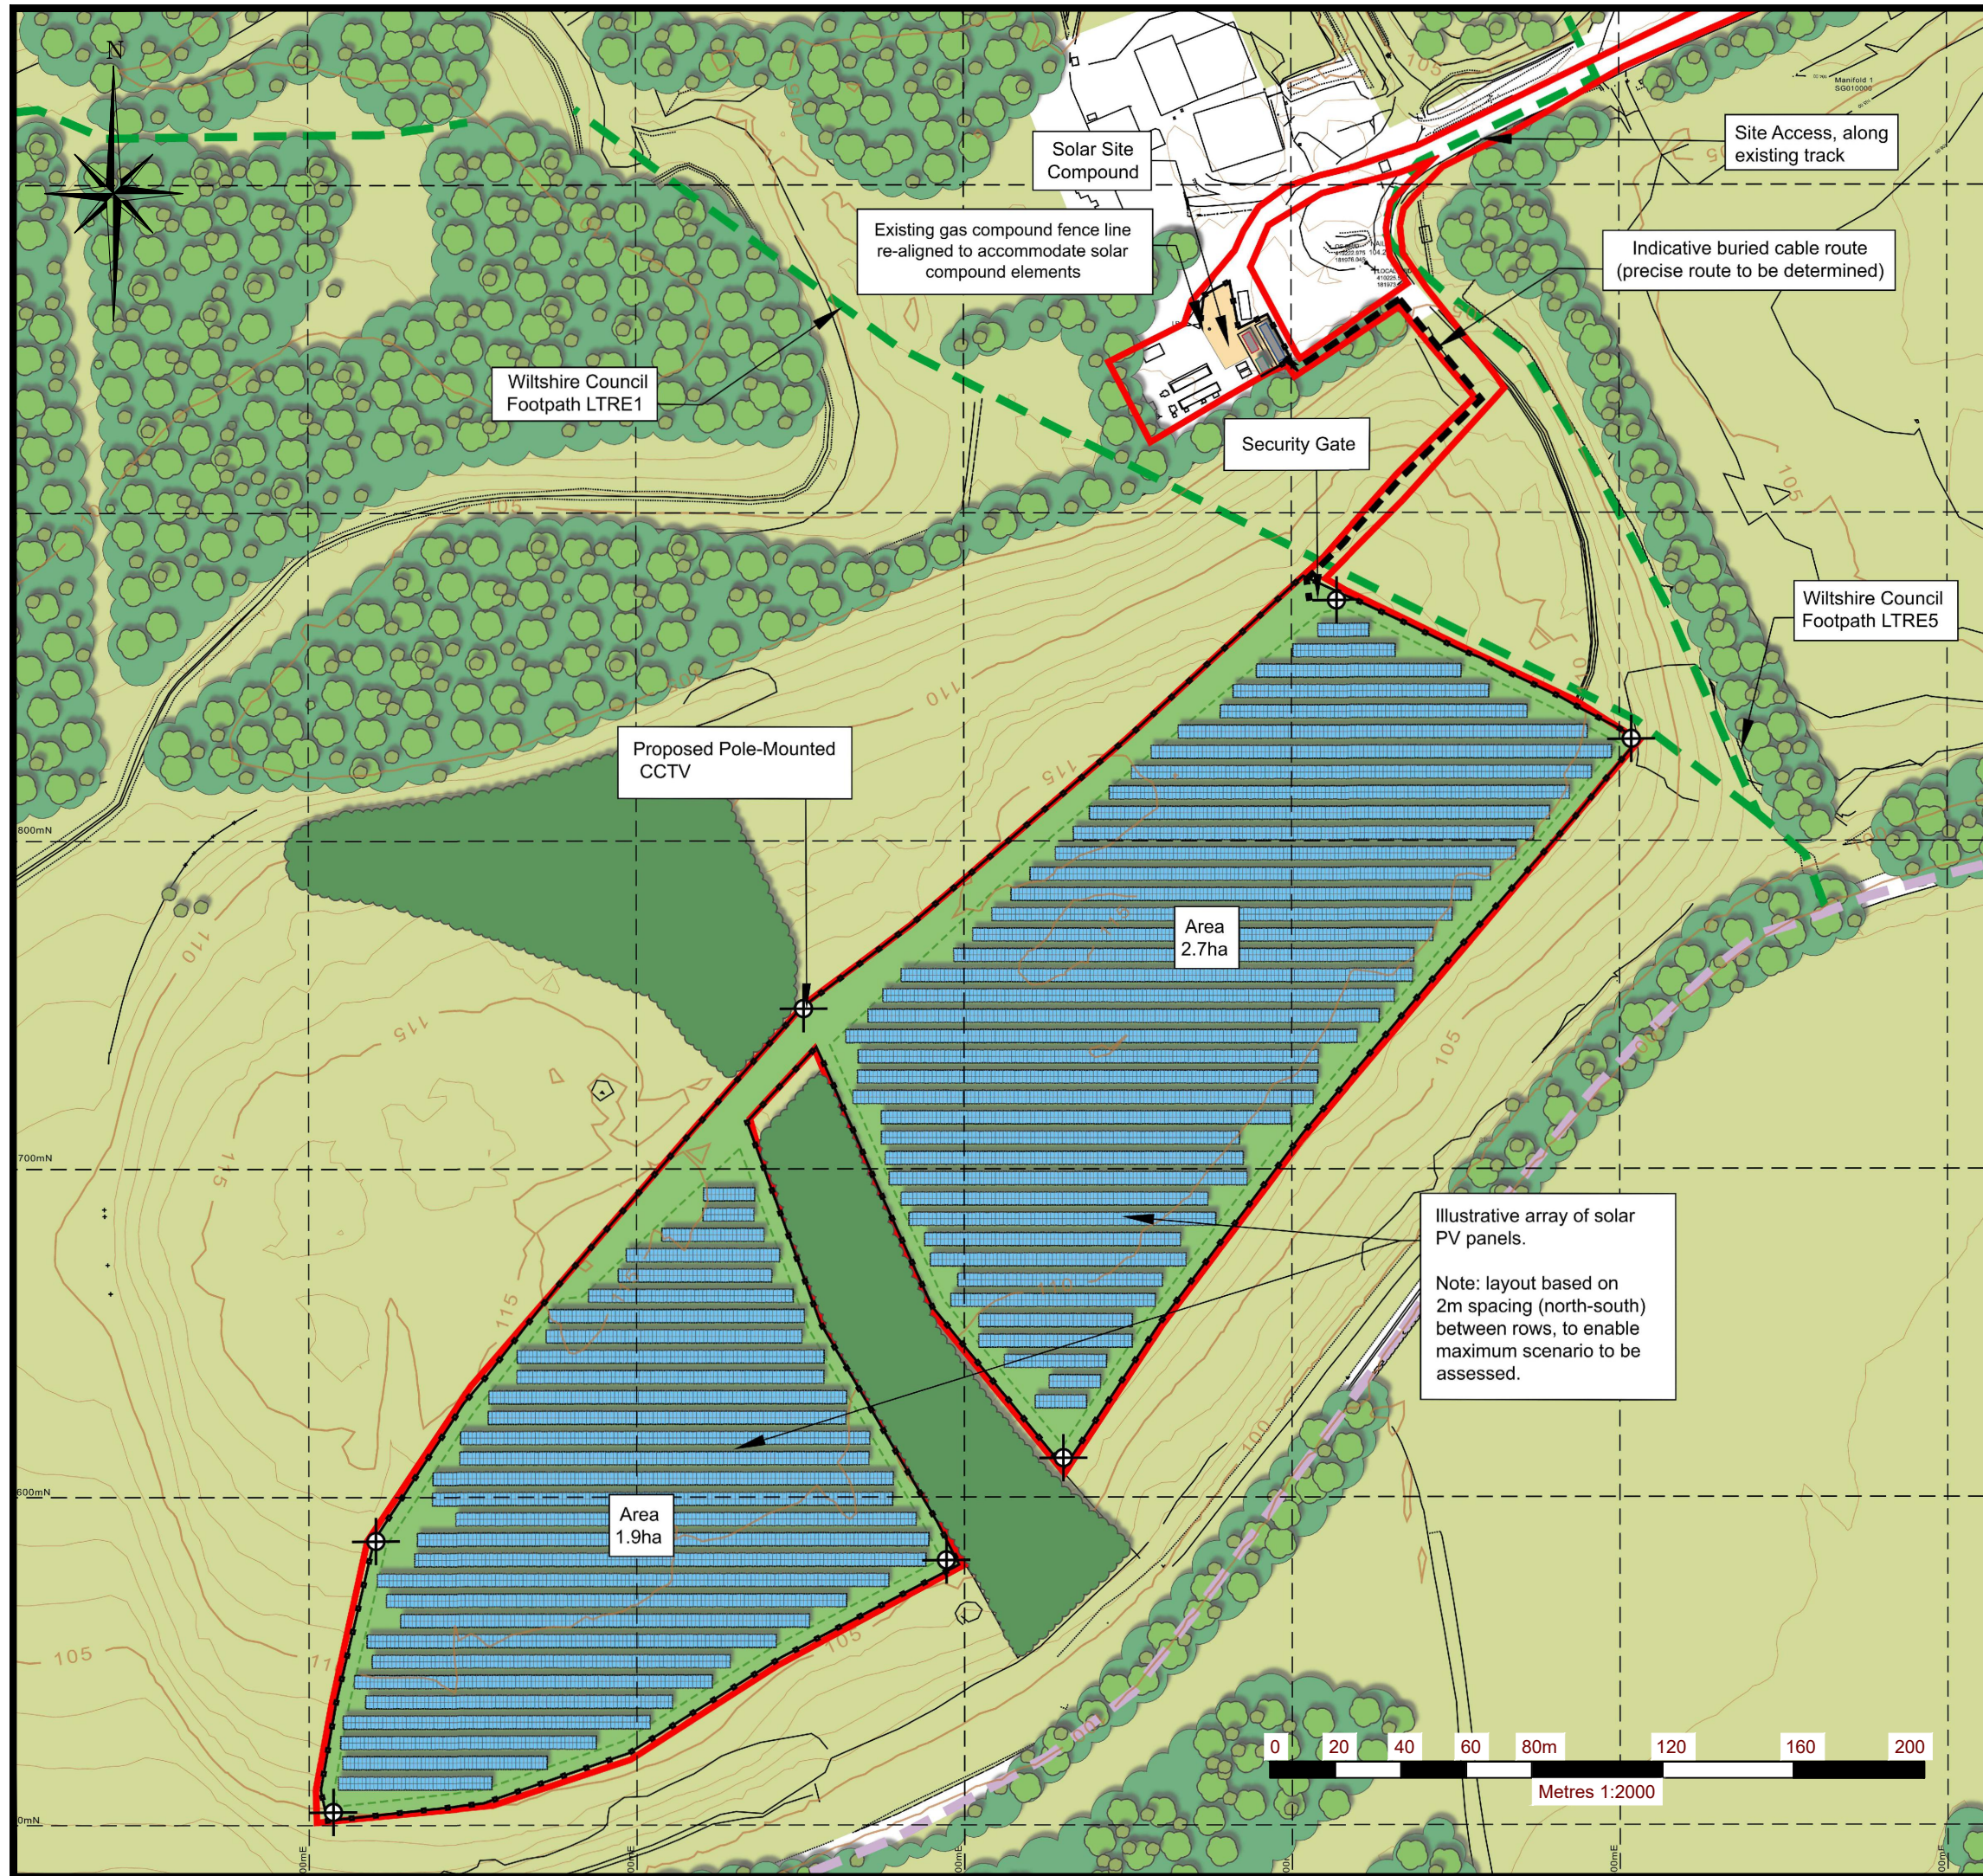

**Legend**

- Application Boundary
- Public Right of Way
- Permissive Footpath
- Indicative buried cable route (precise route to be determined)
- Existing Contours (5m intervals)
- Existing Vegetation
- Landfill Restoration Planting
- Illustrative Solar Panel Array
- Proposed PV Field Area
- Proposed Perimeter Security Fence
- Proposed Pole-Mounted CCTV
- Proposed Inverter
- Control Building
- Transformer And Plinth
- Hard Standing
- Switch Gear
- Proposed Grassland Enhancement, around field margins and below /between panels

Reproduced from Superplan Data © (scale-free) by permission of Ordnance Survey © on behalf of The Controller of Her Majesty's Stationary Office. © Crown copyright 2006 all rights reserved. Licence number 100036438.

|      |      |       |             |
|------|------|-------|-------------|
| REV. | DATE | DRAWN | DESCRIPTION |
|      |      |       |             |
|      |      |       |             |
|      |      |       |             |

THIS INFORMATION IS CONFIDENTIAL AND THE PROPERTY OF BIFFA WASTE SERVICES LTD. AND IS RELEASED ON CONDITION THAT NONE OF THE INFORMATION SHALL BE DISCLOSED TO ANY THIRD PARTY OR REPRODUCED IN WHOLE OR PART WITHOUT THE PRIOR CONSENT IN WRITING OF BIFFA WASTE SERVICES LTD.

**Biffa**

Biffa Waste Services Ltd  
Poplars Landfill site  
Lichfield Road  
Cannock  
Staffordshire  
WS11 8NQ  
Mob: 07834092155  
e-mail: michelle.saunders@biffa.co.uk

|               |                                   |
|---------------|-----------------------------------|
| PROJECT       | Planning                          |
| LOCATION      | Studley                           |
| DRAWING TITLE | Proposed Illustrative Site Layout |
| DRAWING No.   | COMPUTER REF. SF035700            |
| DRAWN         | H/PLANNING                        |
| DATE          | 12/03/26                          |
| SCALE(S)      | 1:2000 @A3                        |