



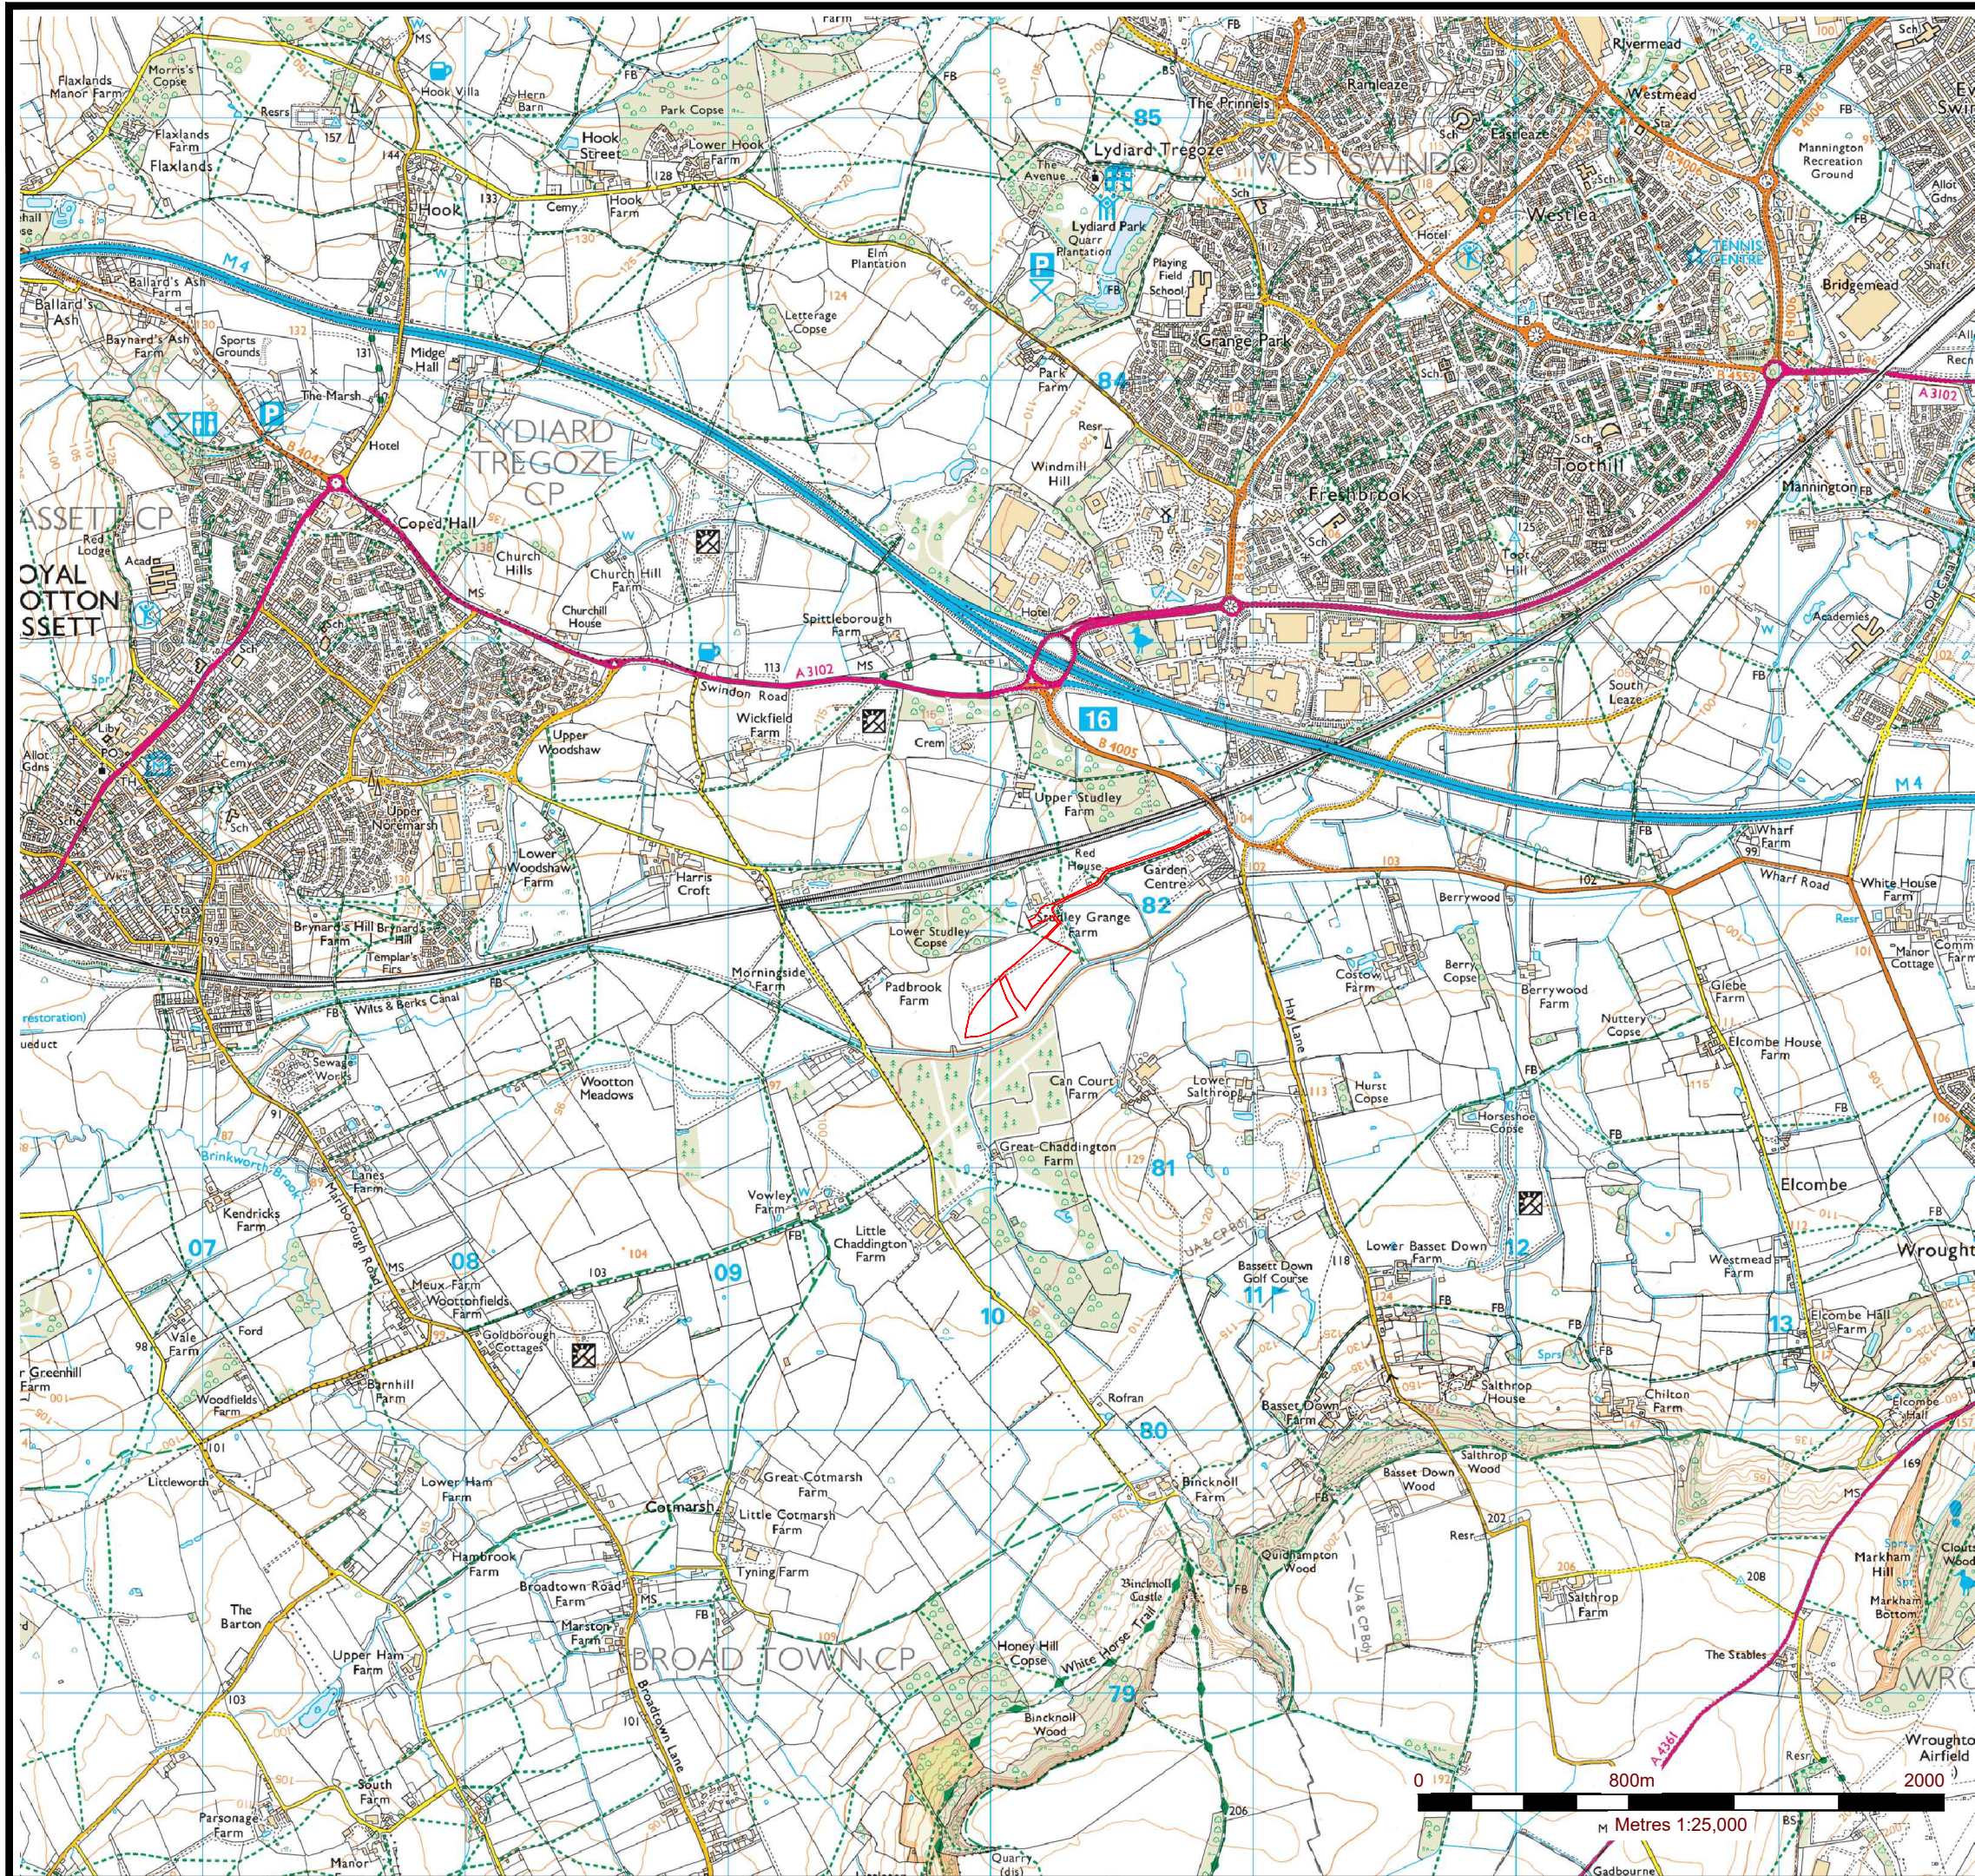

Legend

Site Boundary

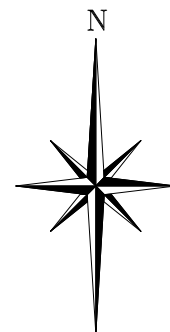

Reproduced from Superplan Data © (scale-free) by permission of Ordnance Survey © on behalf of The Controller of Her Majesty's Stationery Office. © Crown copyright 2006 all rights reserved. Licence number 100036438.

REV.	DATE	DRAWN	DESCRIPTION
THIS INFORMATION IS CONFIDENTIAL AND THE PROPERTY OF BIFFA WASTE SERVICES LTD. AND IS RELEASED ON CONDITION THAT NONE OF THE INFORMATION SHALL BE DISCLOSED TO ANY THIRD PARTY OR REPRODUCED IN WHOLE OR PART WITHOUT THE PRIOR CONSENT IN WRITING OF BIFFA WASTE SERVICES LTD.			
Biiffa		Biffa Waste Services Ltd Poplars Landfill site Lichfield Road Cannock Staffordshire WS11 8NQ Mob: 07834092155 e-mail: michelle.saunders@biffa.co.uk	
PROJECT		Planning	
LOCATION		Studley	
DRAWING TITLE		Site Location Plan	
DRAWING No.		COMPUTER REF. SF035500	
DRAWN H/PLANNING		DATE 12/03/26	SCALE(S) 1:25000@A3