
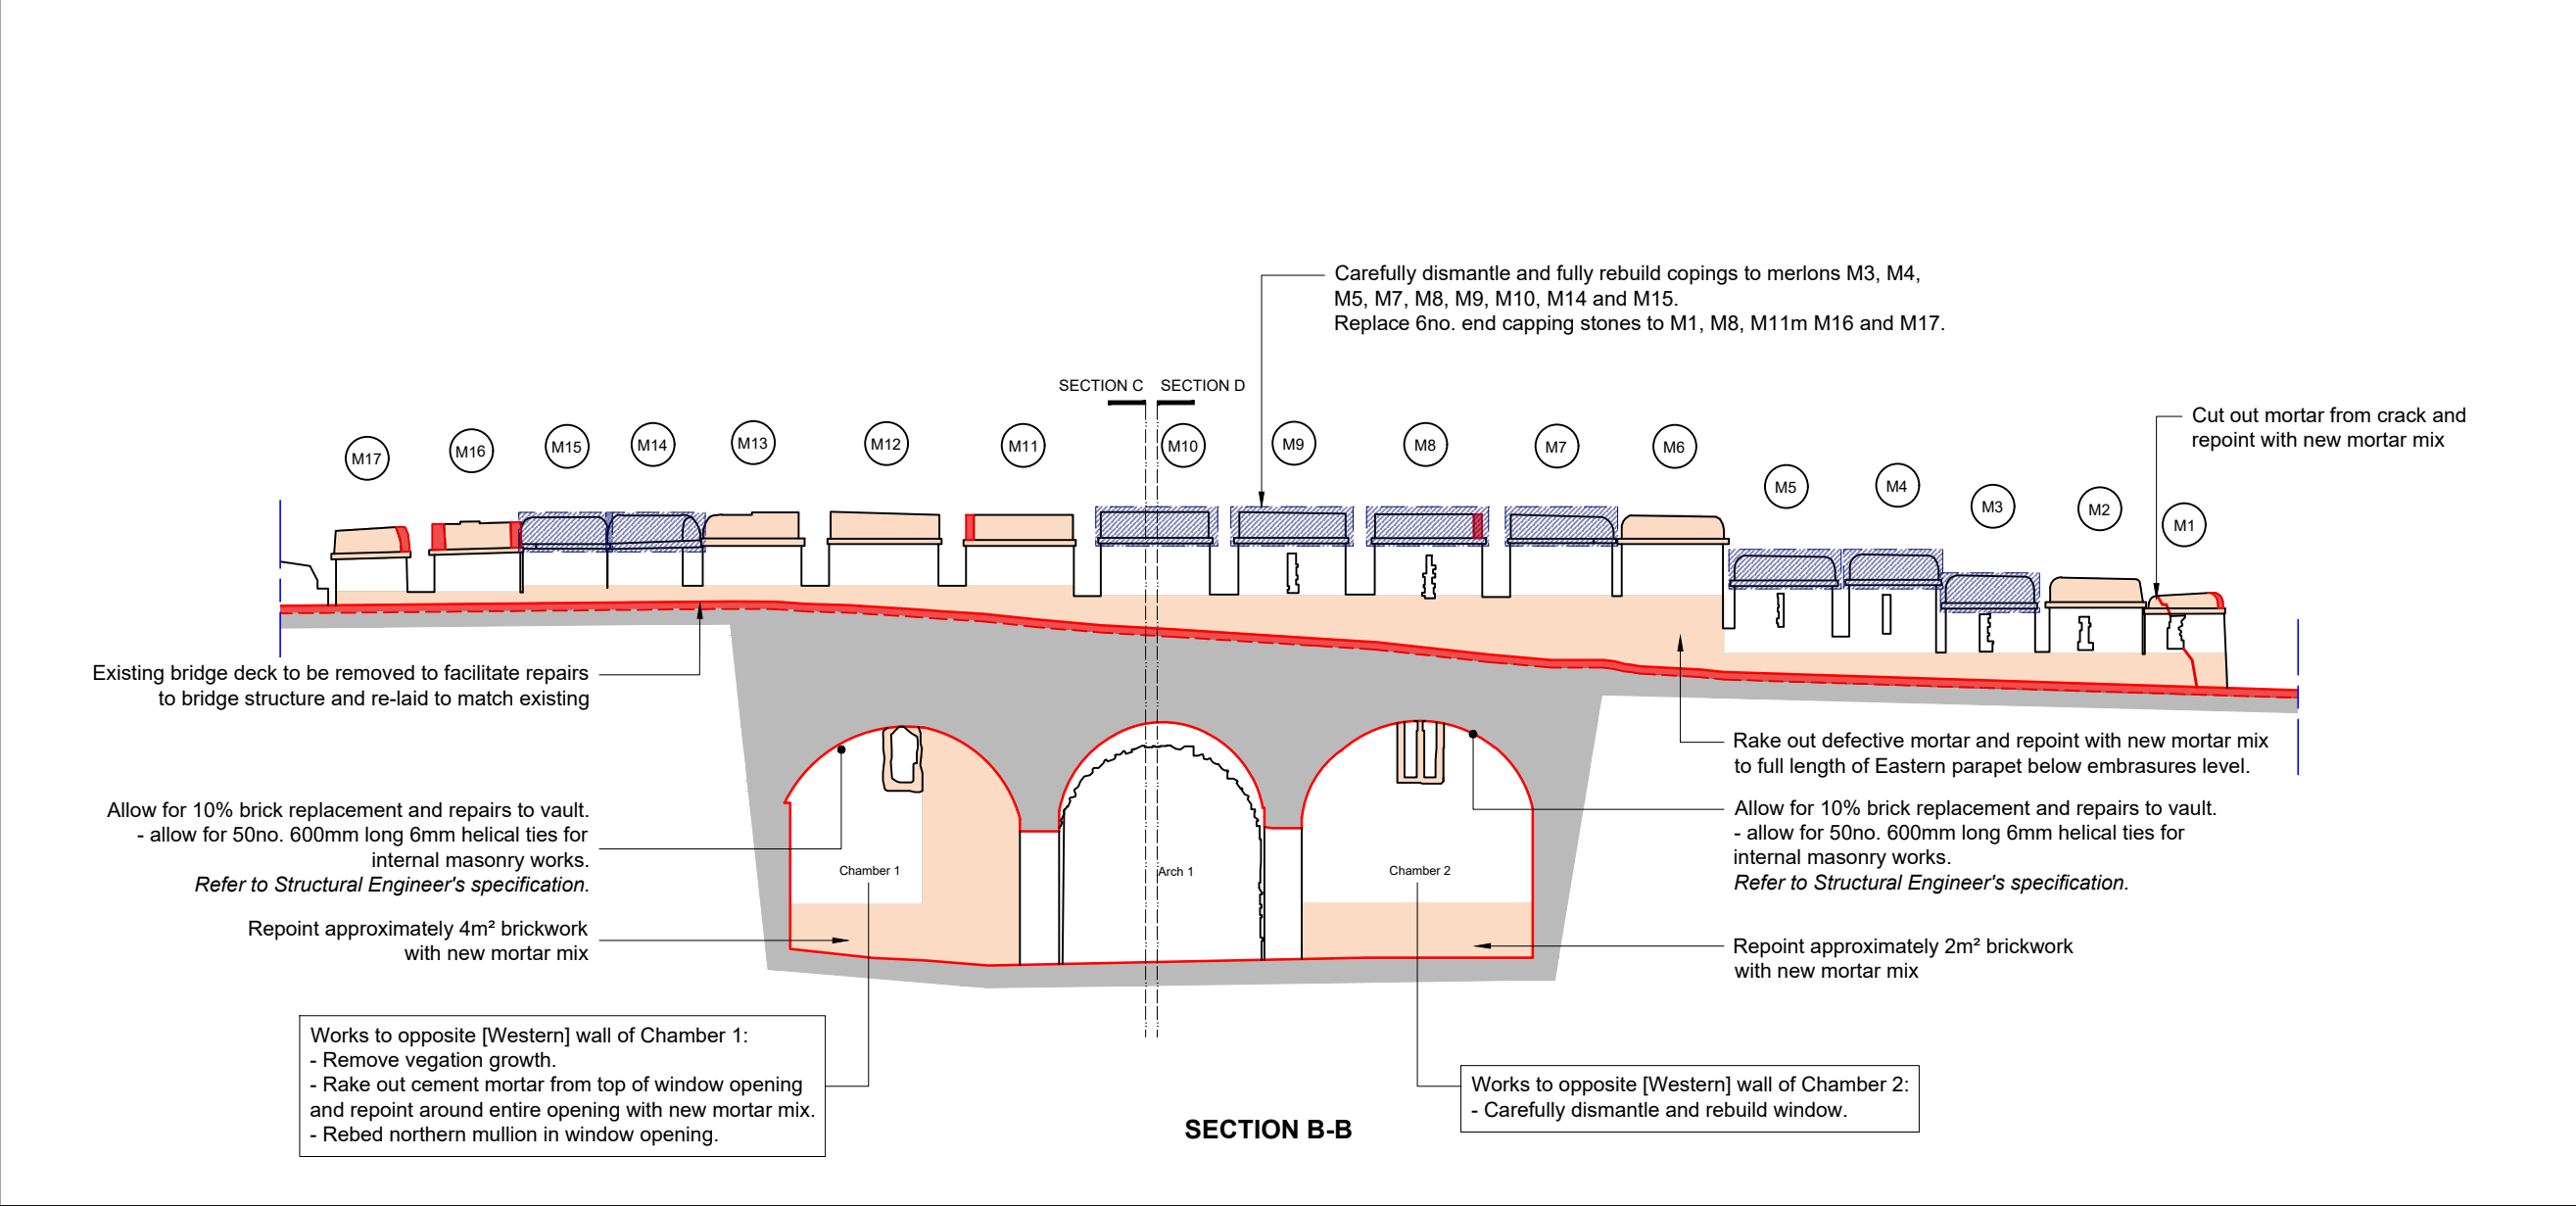


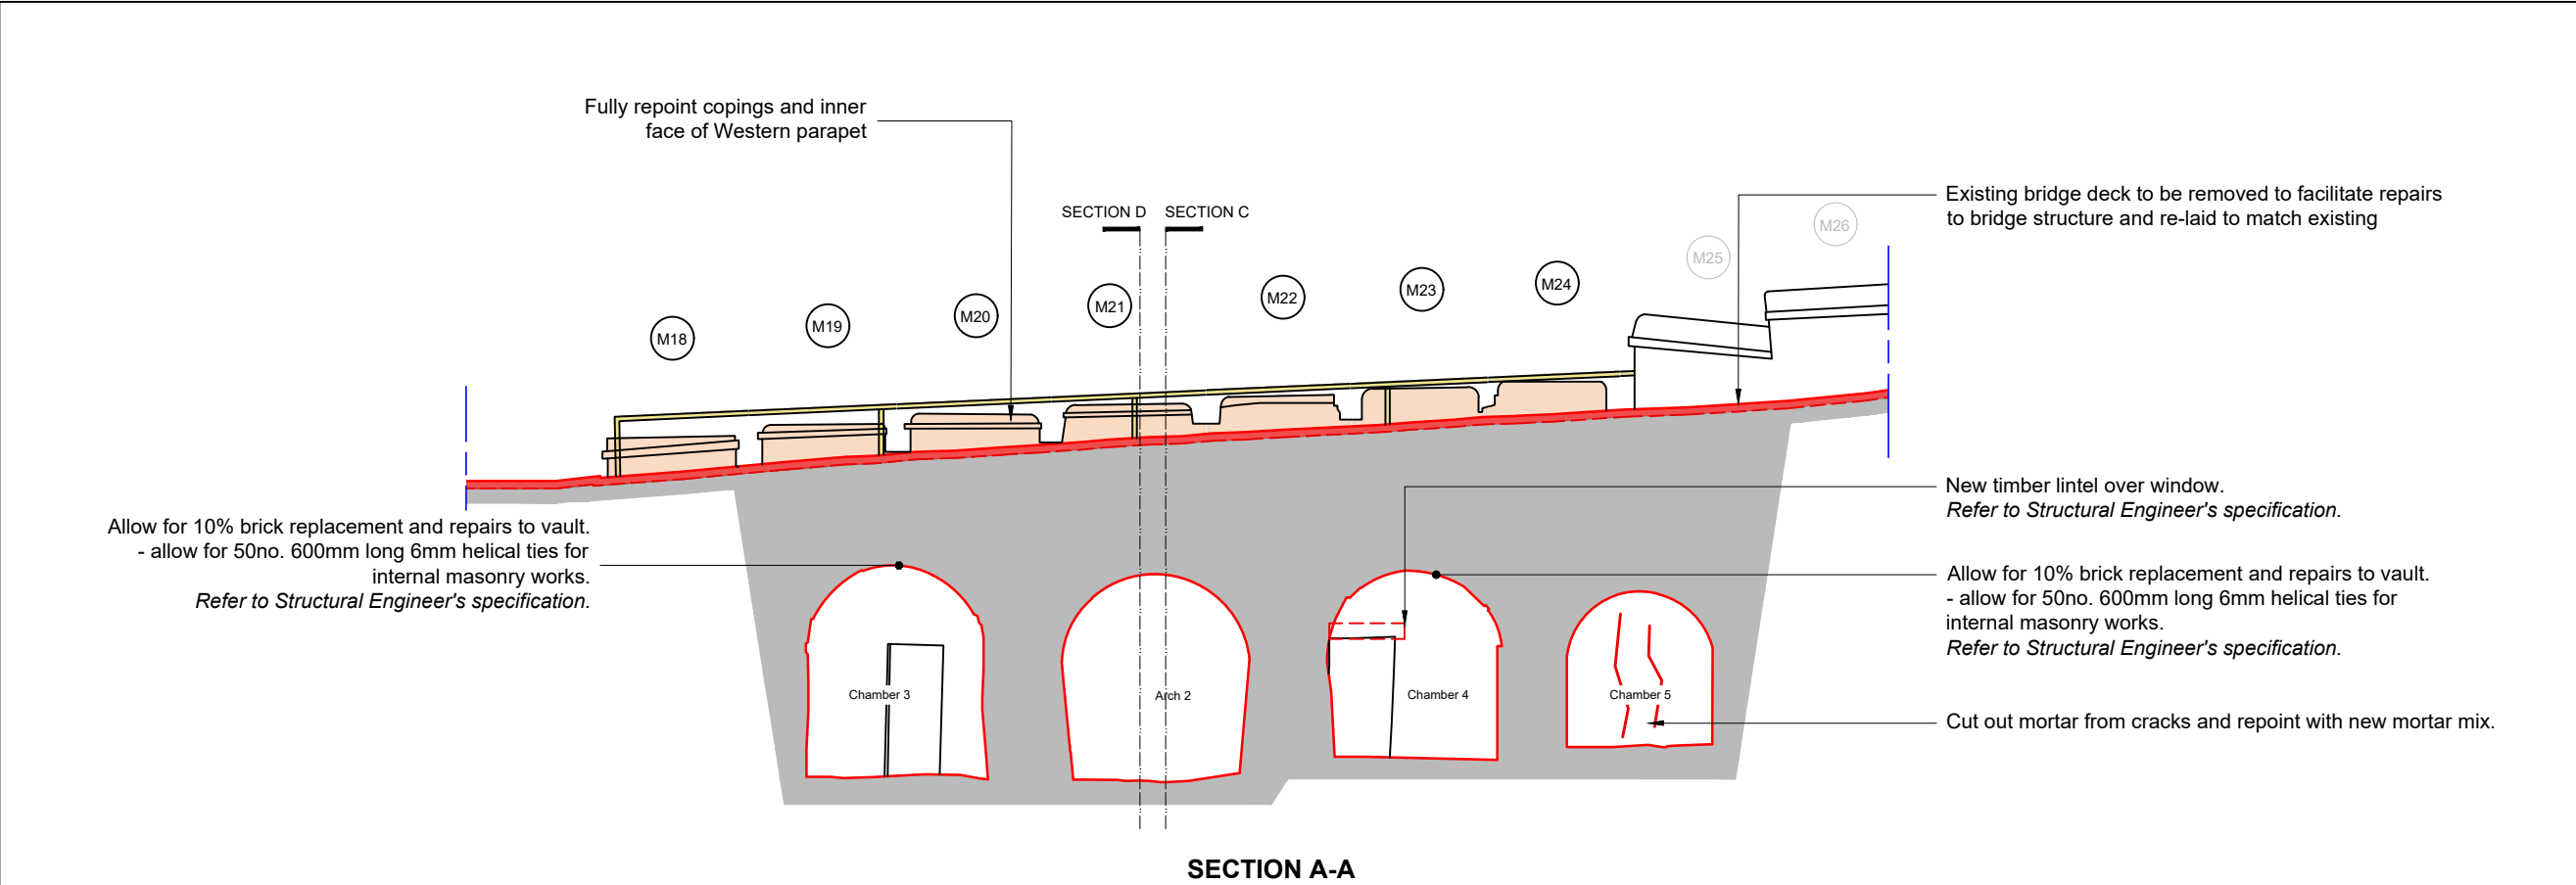

GENERAL NOTES:

- The design and drawings are the copyright of the consultant unless otherwise agreed and must not be used or reproduced without their permission.
- Drawings based on measured survey prepared by Advantage Geomatics Limited dated April 2022.

0 1 5M

1:100 scale

KEY:

- EXISTING
- REMOVE
- REPLACEMENT STONE
- INDENT REPAIRS
- AREAS TO BE REBUILT
- REPOINT
- PARTIAL REPOINT
- REPOINTING OF CEMENT MORTAR
- RENDER REPAIRS
- MASONRY CRACKING

C	09/04/26	Planning updates	AP
B	22/12/25	Planning updates	AP
A	25/01/25	Repairs update. Planning issue	AP
Rev	Date	Description	By

Issue

PLANNING

Information / Statutory Consent / Tender / Construction / As Built

scott & twine

ARCHITECTS & INTERIOR DESIGNERS

The Old Power Station, Mortlake High Street

London SW14 8SN

T +44 (0) 20 3355 9699

www.scott-twine.co.uk

Client

KAZUHIKO AKAO

Project

Devizes Castle, Devizes, Wiltshire

External Fabric Repairs & Restorations

Castle Grounds

Title

Moat Bridge

Sections A-A and B-B

as Proposed

Date	Scale
10/11/2023	1:100 @ A3
Drawn By	Checked By
AP	ST
Drawing Number	Revision
2256 - 02 - 321	C

© Scott & Twine LLP 2013