




NATIONAL
MAP CENTRE

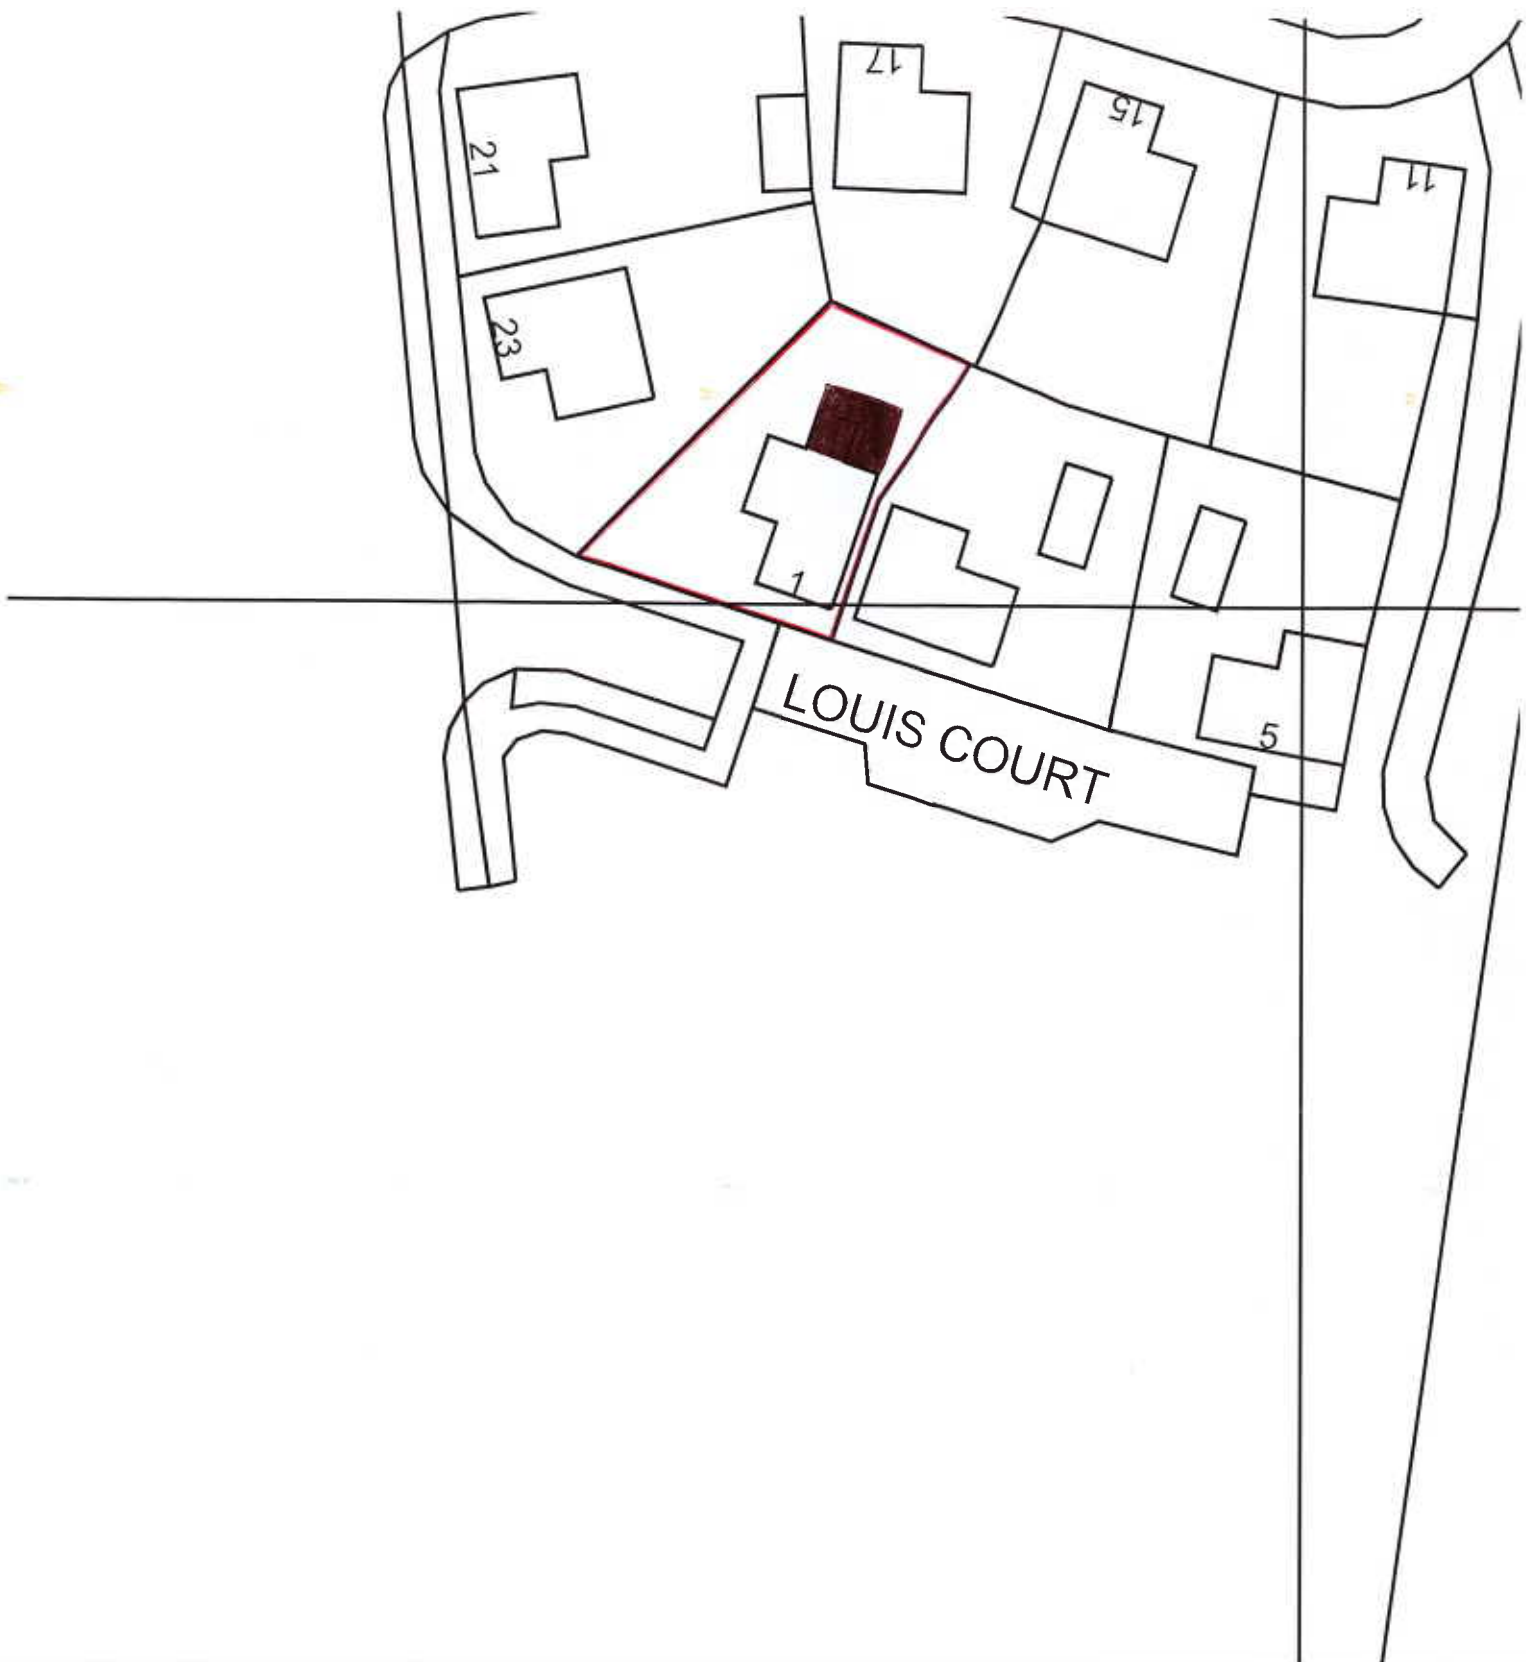

Os Licence number 100046950
Our Reference 90018004.

PROPOSED
BLOCK PLAN

0 SCALE 1:500 20
METRES



Site Address
*1 LOUIS COURT
LUDGERSHALL
ANDOVER
SP11 9UH.*