




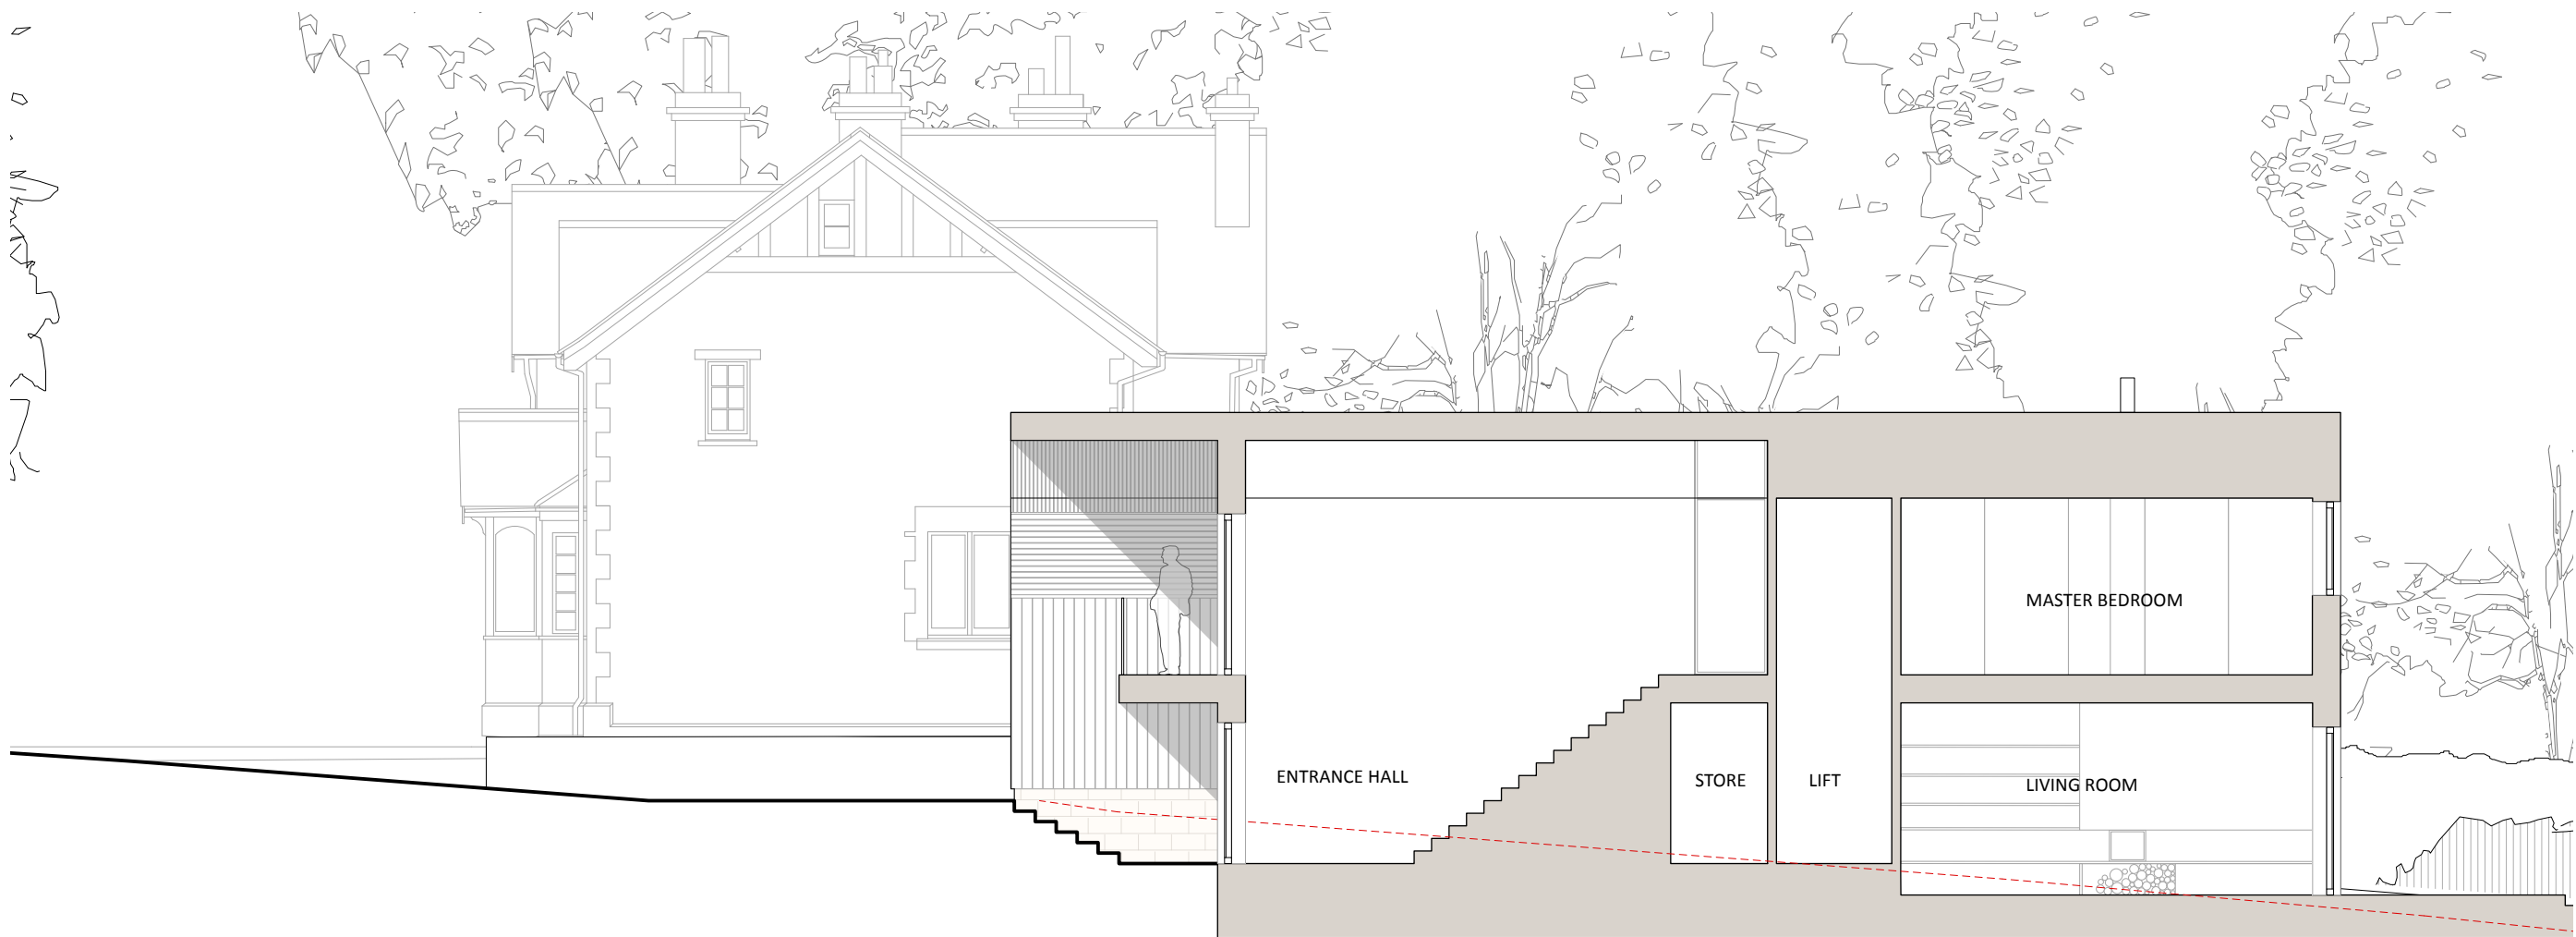

01 SECTION AA

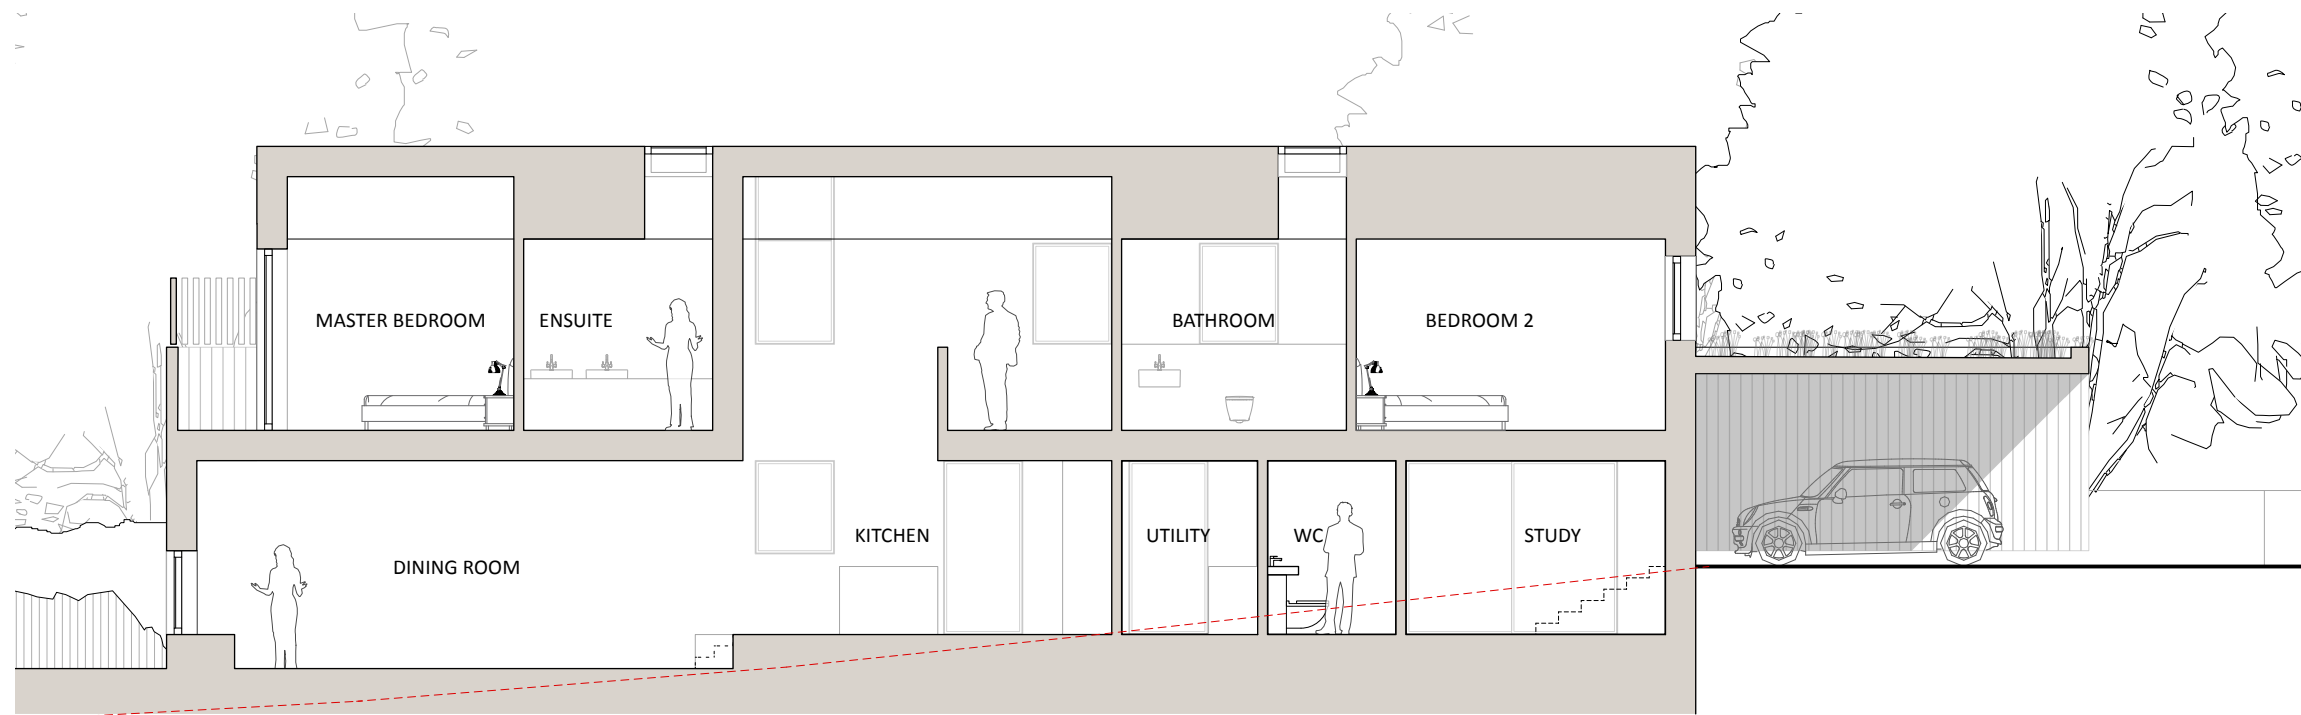

02 SECTION BB

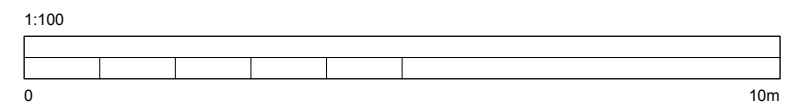

NOTES:

Timber screen added to
P2 balcony JH 20/03/2026
P1 issued for Planning JH 02/02/2026

#	DESCRIPTION	BY	DATE
---	-------------	----	------

Sections AA BB

PROPOSED

JOB NO - DRAWING NO.	REV.
----------------------	------

2507 - 3 301	P2
--------------	----

COPPICE DELL	
--------------	--

SCALE @ A3:	1:100
-------------	-------

LAST PLOT DATE:	23/03/2026
-----------------	------------

DRAWN BY:	JH
CHECKED BY:	XX

PLANNING

EN SPACE
ARCHITECTS

www.enspacearchitects.co.uk
© EnSpace Architects