
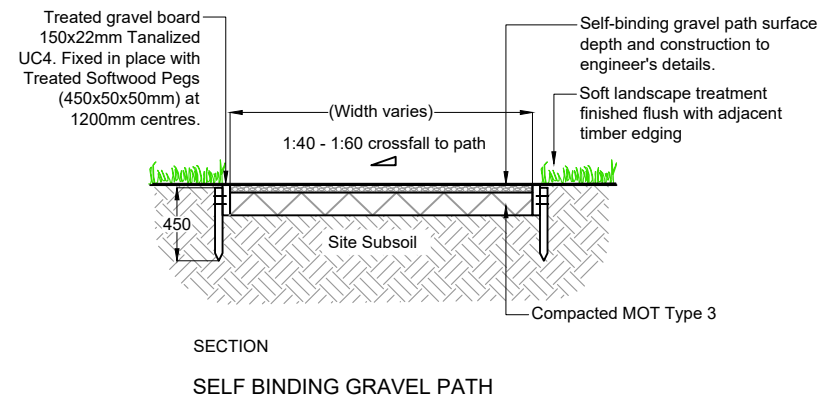
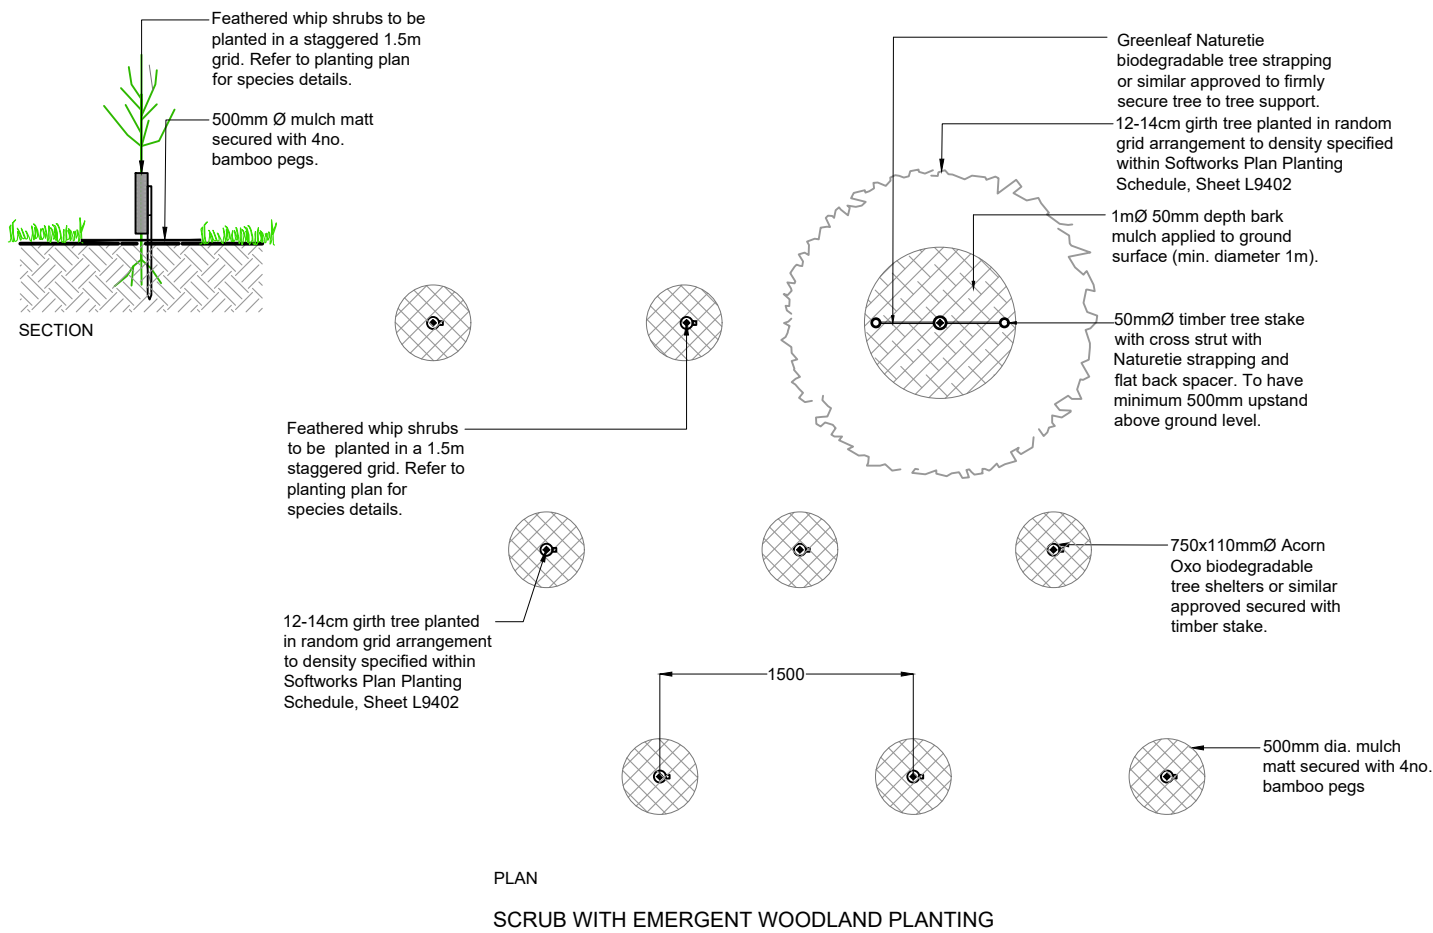
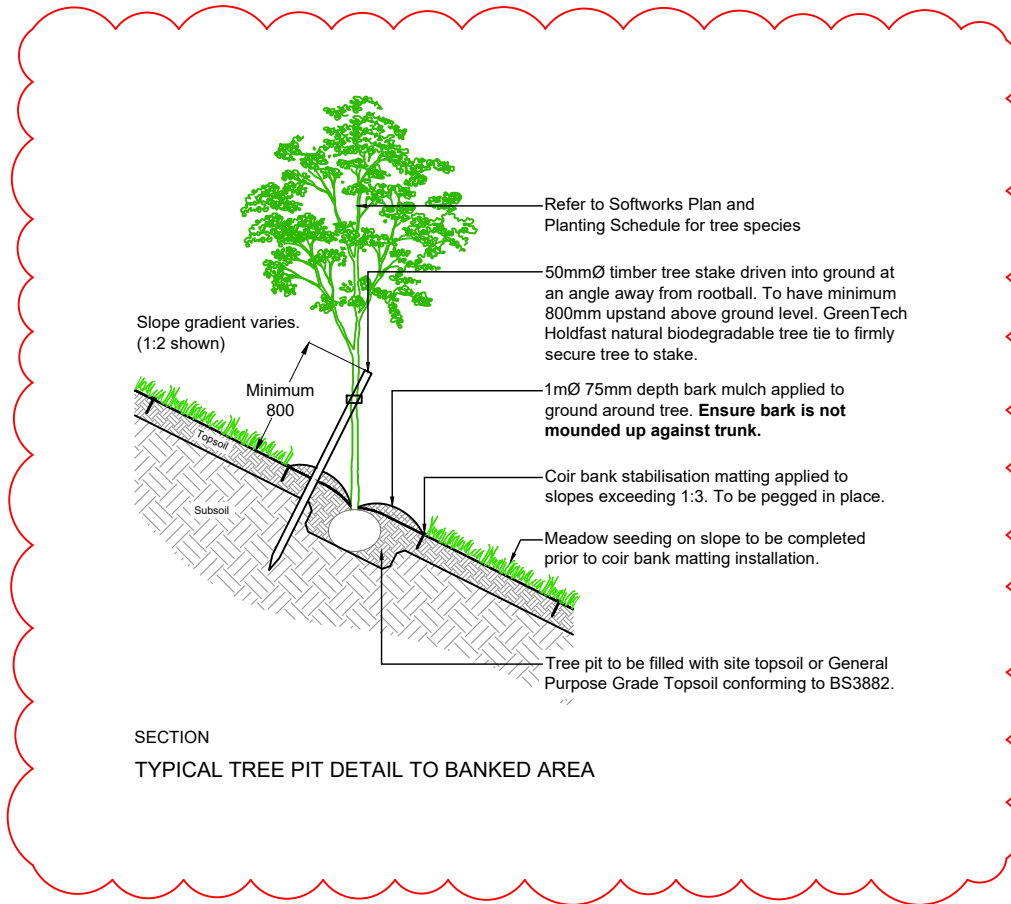


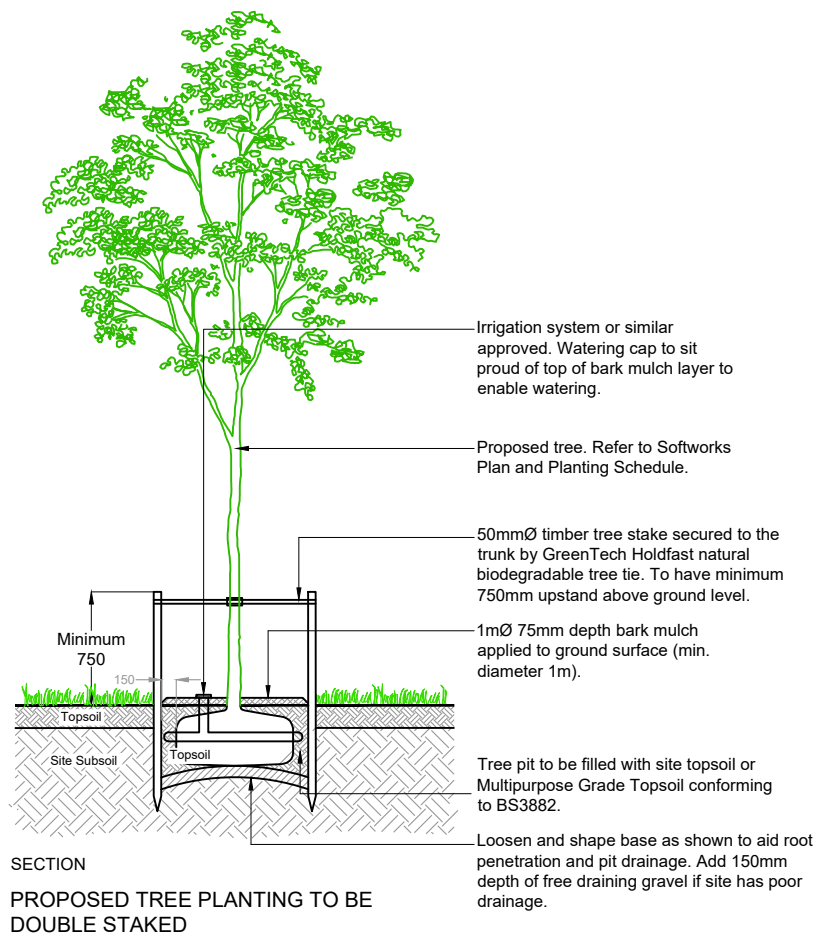

These drawings are not to be used for Tender or Construction Purposes

P5	01.04.26	SLOPED TREE PIT UPDATED TO SHOW 8-8cm GIRTH TREE IN 1:2 REINFORCED SLOPE WITH MEADOW SEEDING	DE / AS
P3	17.11.25	NO. ONE FOOTPATH REMOVED	AF / AF
P2	21.10.25	UPDATED FOR PLANNING	AF / DE
P1	05.09.25	FOR PLANNING	AUTHOR / CHECKED
REV	DATE	COMMENTS	

PROJECT TITLE			
Chicklade Services			
DETAIL			
Landscape Details (Sheet 2 of 3)			
DRAWING NUMBER (PROJECT ORIGINATOR:ZONE-LEVEL-TYPE-ROLE-NUMBER)			
25098 -LHC - 00 - XX- DR - L - 9202			
STATUS		STATUS DESCRIPTION	
D0		FOR PLANNING	
REVISION	DATE	SCALE	
P5	AUGUST 2025	1:50 @ A3	
CONTRACTORS MUST CHECK ALL DIMENSIONS ON SITE - ONLY FIGURED DIMENSIONS ARE TO BE WORKED FROM - DISCREPANCIES MUST BE REPORTED TO THE ARCHITECT BEFORE PROCEEDING - THIS DRAWING IS COPYRIGHT			LHC PROJECT NUMBER
			25098