




NOTE: BRICK PLINTH MUST MATCH BRICK CHIMNEY UNLESS AGREED OTHERWISE WITH EUGENE/ARCHIE

- | | |
|--|---|
| <p>Front Door/frame</p> <p> Dulux painted timber</p> <p>CGF Mushroom (Dulux 70YR 65/054)</p> | <p>Canopy</p> <p> Dulux painted timber</p> <p>CGF White (Dulux BS 00-E-55)</p> |
| <p>Fascia & Soffit</p> <p> Dulux painted timber</p> <p>CGF Fascia (Dulux 00NN 20/000)</p> | <p>Rain water goods</p> <p> Alutec Evolve Aluminium rainwater goods</p> |



CG FRY & SON
B U I L D E R S

DEVELOPMENT ~ PARTNERSHIP HOUSING ~ CONTRACTING
C G Fry & Son Ltd. Litton Cheney Dorchester Dorset DT2 9AS
Tel: 01308 482000 Fax: 01308 482249 Email: eugene@cgfry.co.uk www.cgfry.co.uk

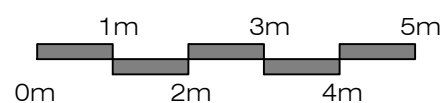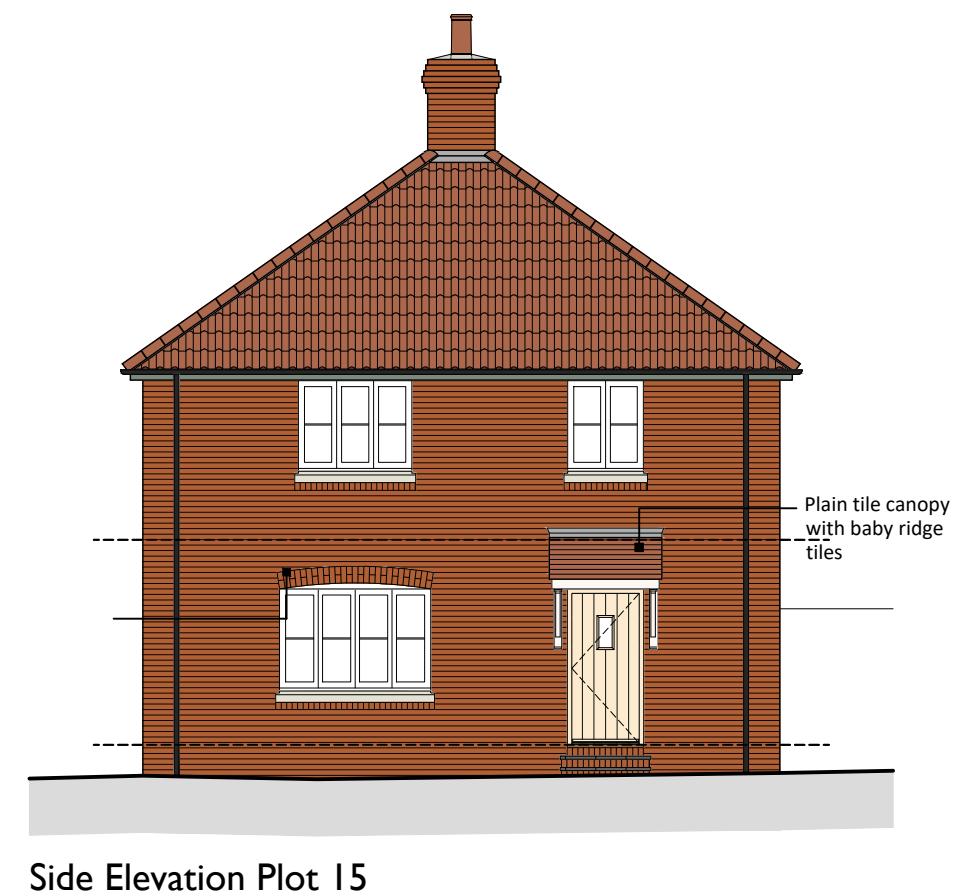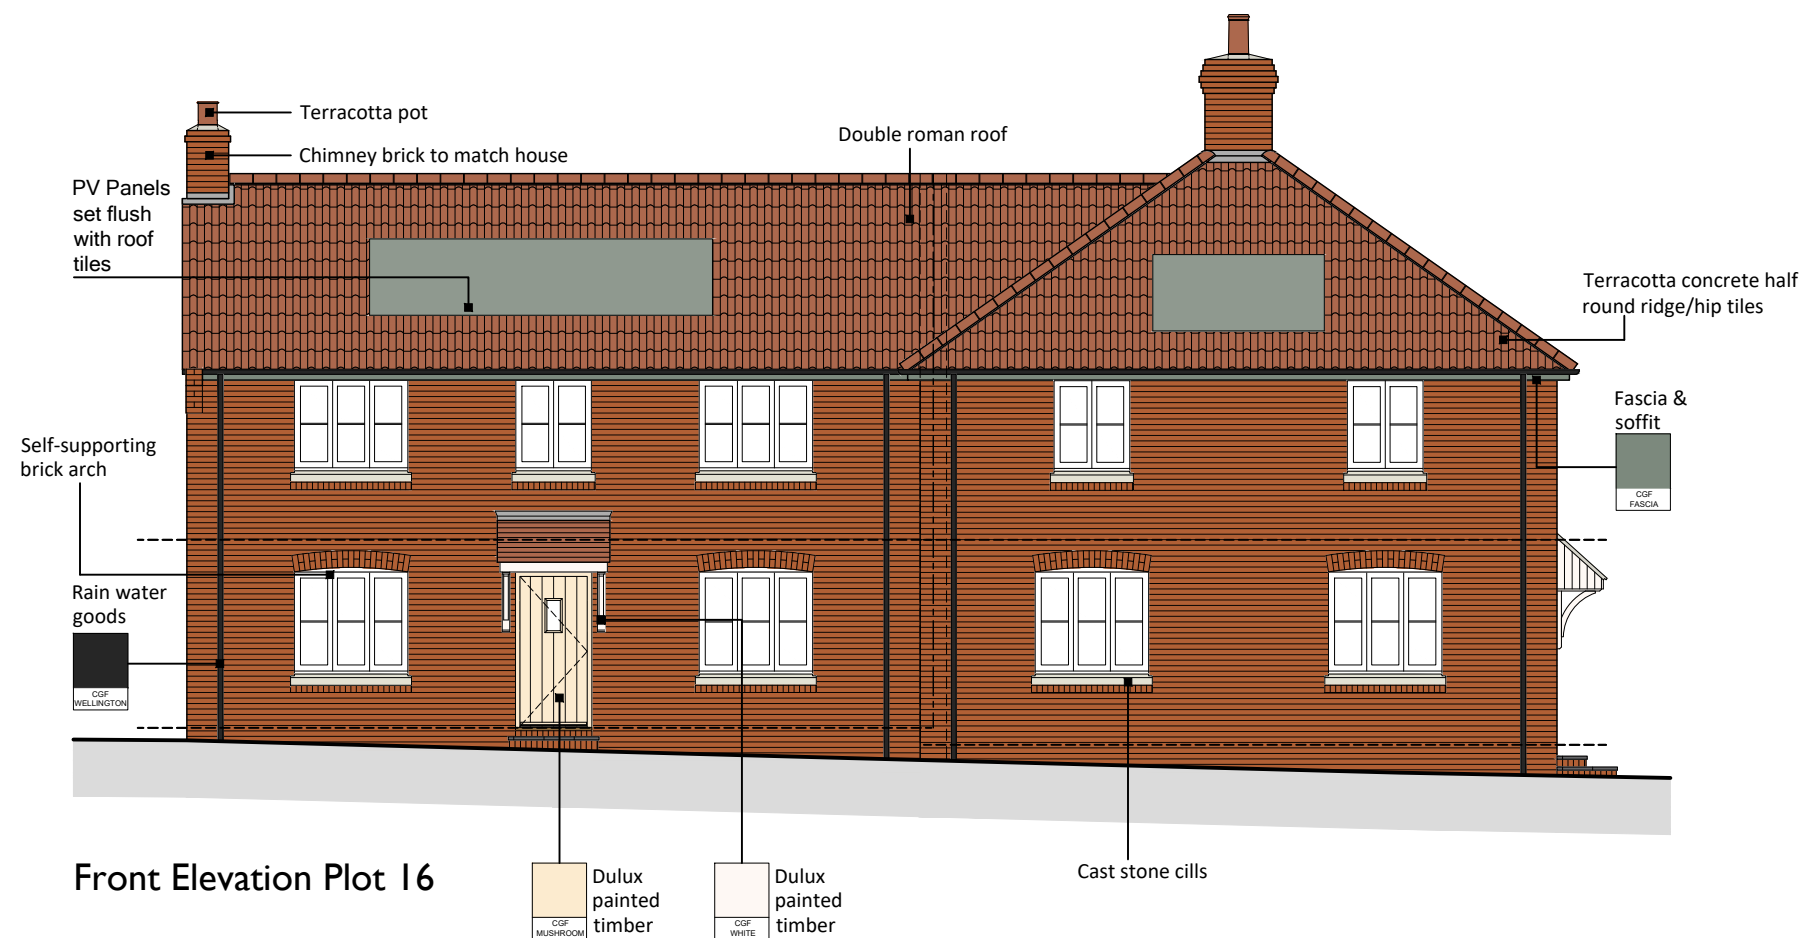

West Lavington Wiltshire

Drawing No. 015-016-P-003 - Front and Side Elevations - Rev ~
Scale 1:100 at A3 - March 2026