


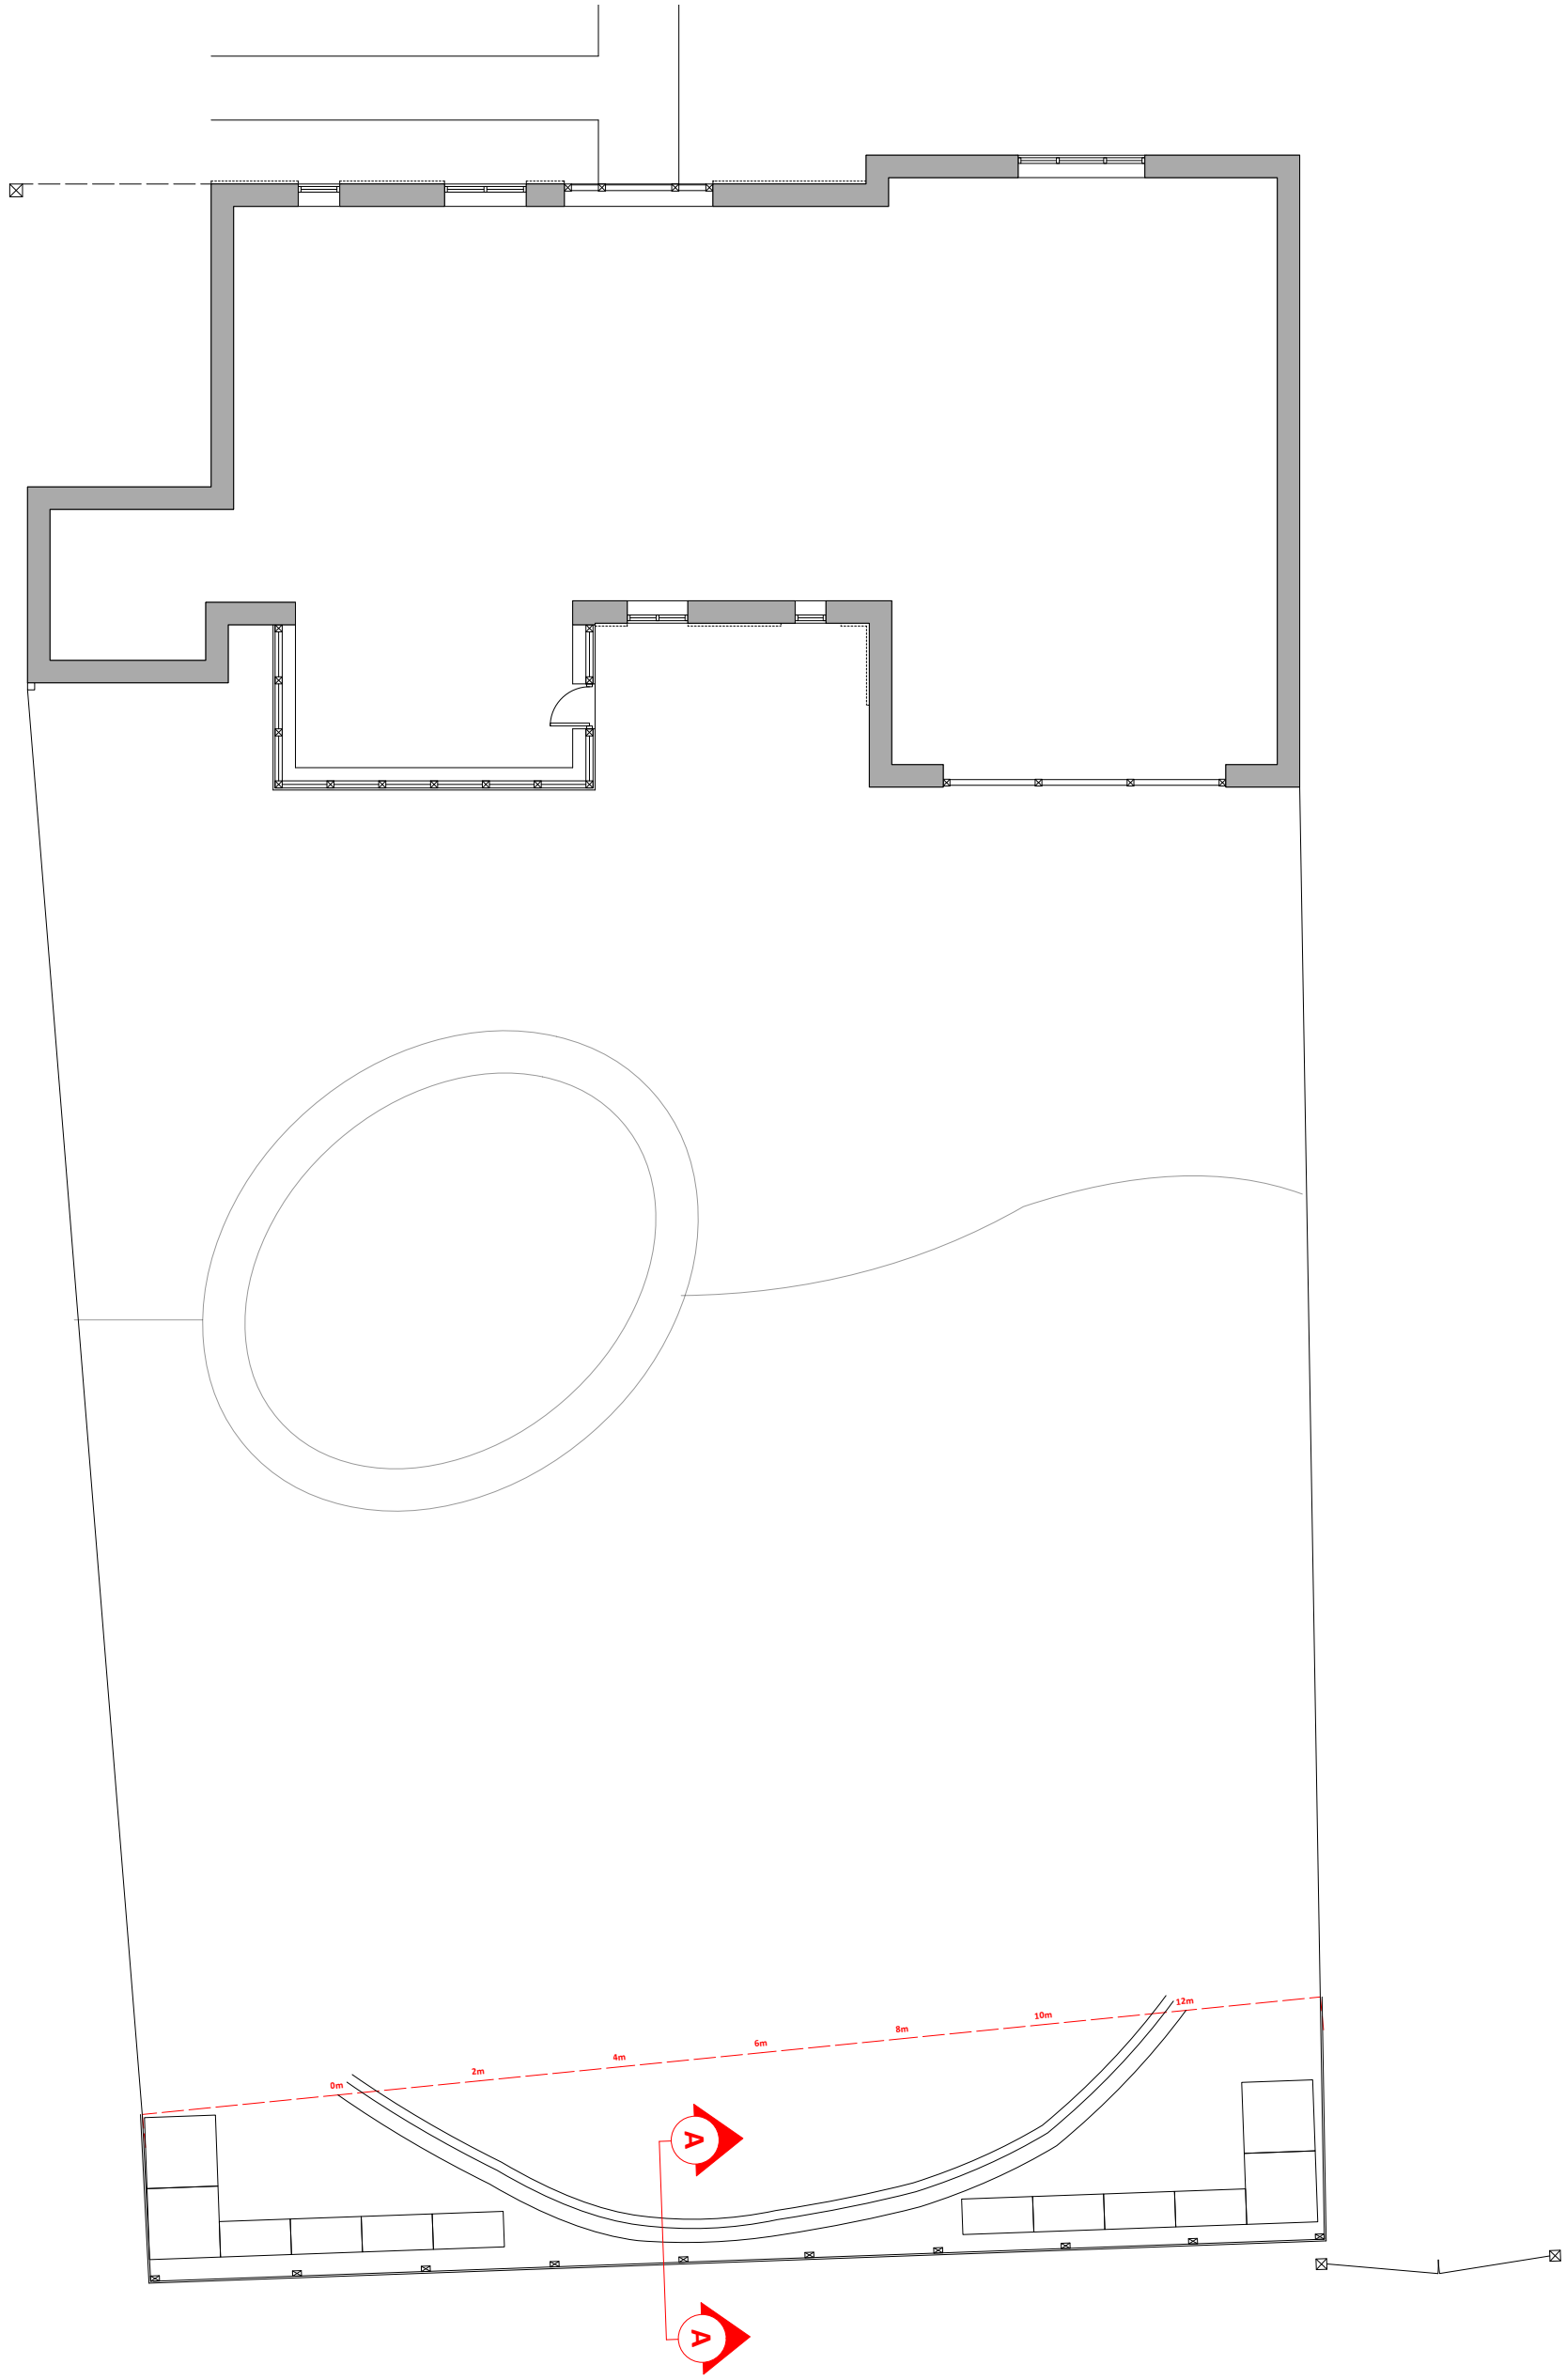


PLN Existing GF Plan
01 1:100




ELV Existing N Elevation
01 1:50




ELV Existing S Elevation
02 1:50

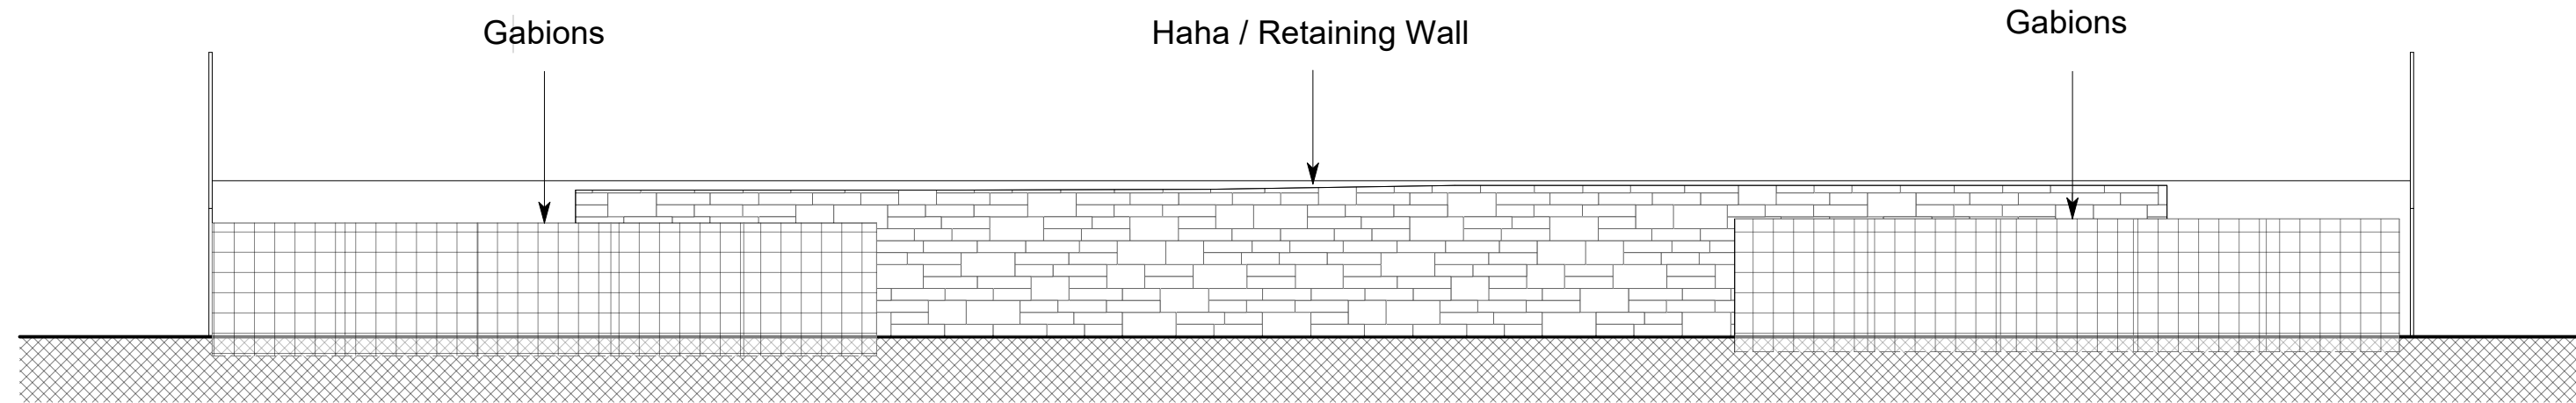

ELV Haha Wall - Existing S Elevation
03 1:50

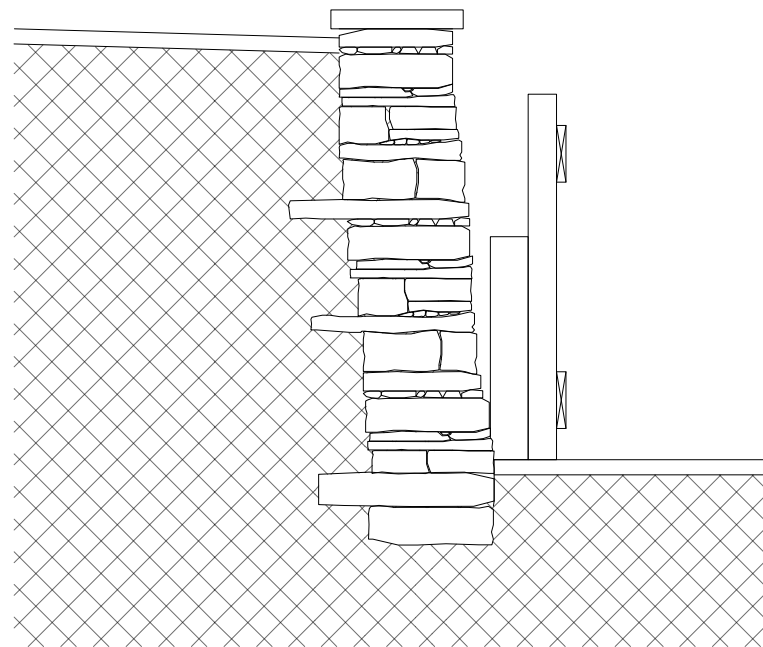

SEC Haha Wall - Existing Section A-A
01 1:20

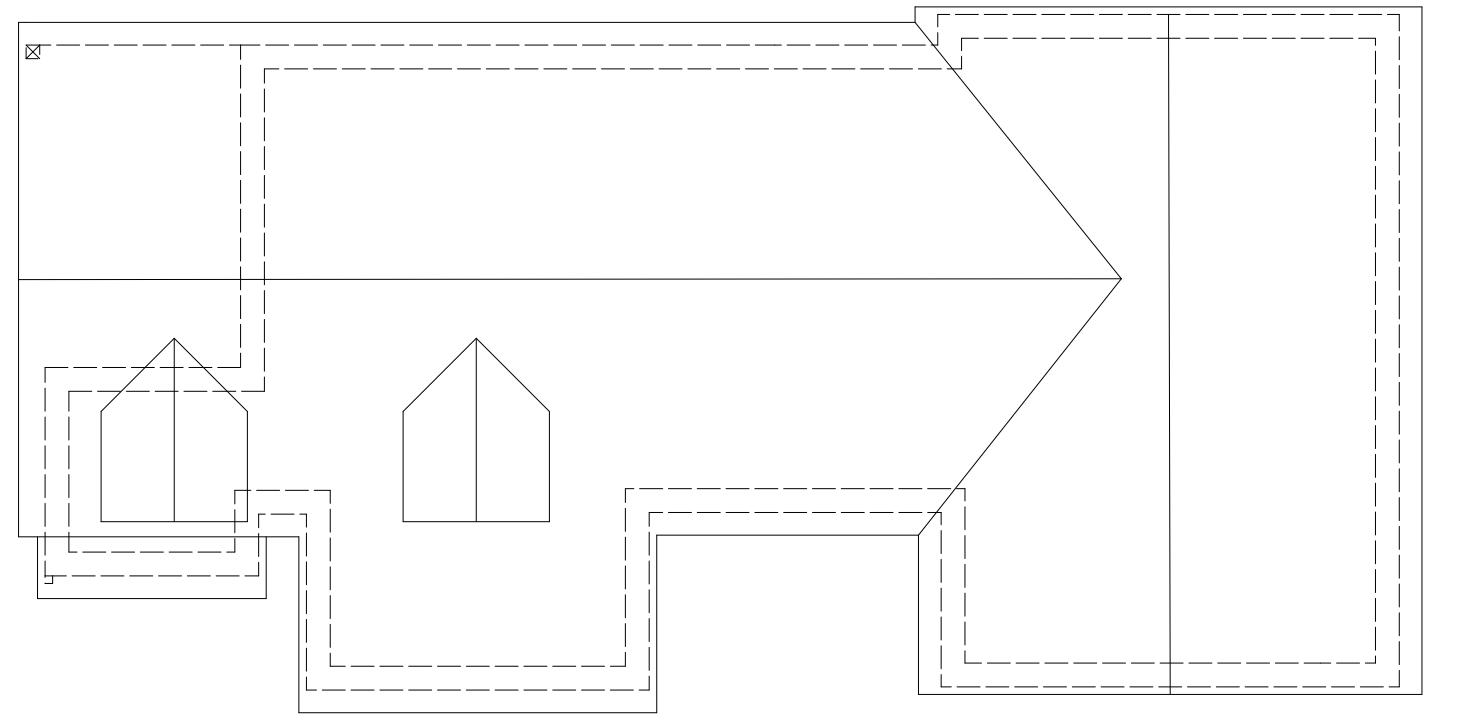

PLN Existing GF Plan
01 1:100

SURVEY

