


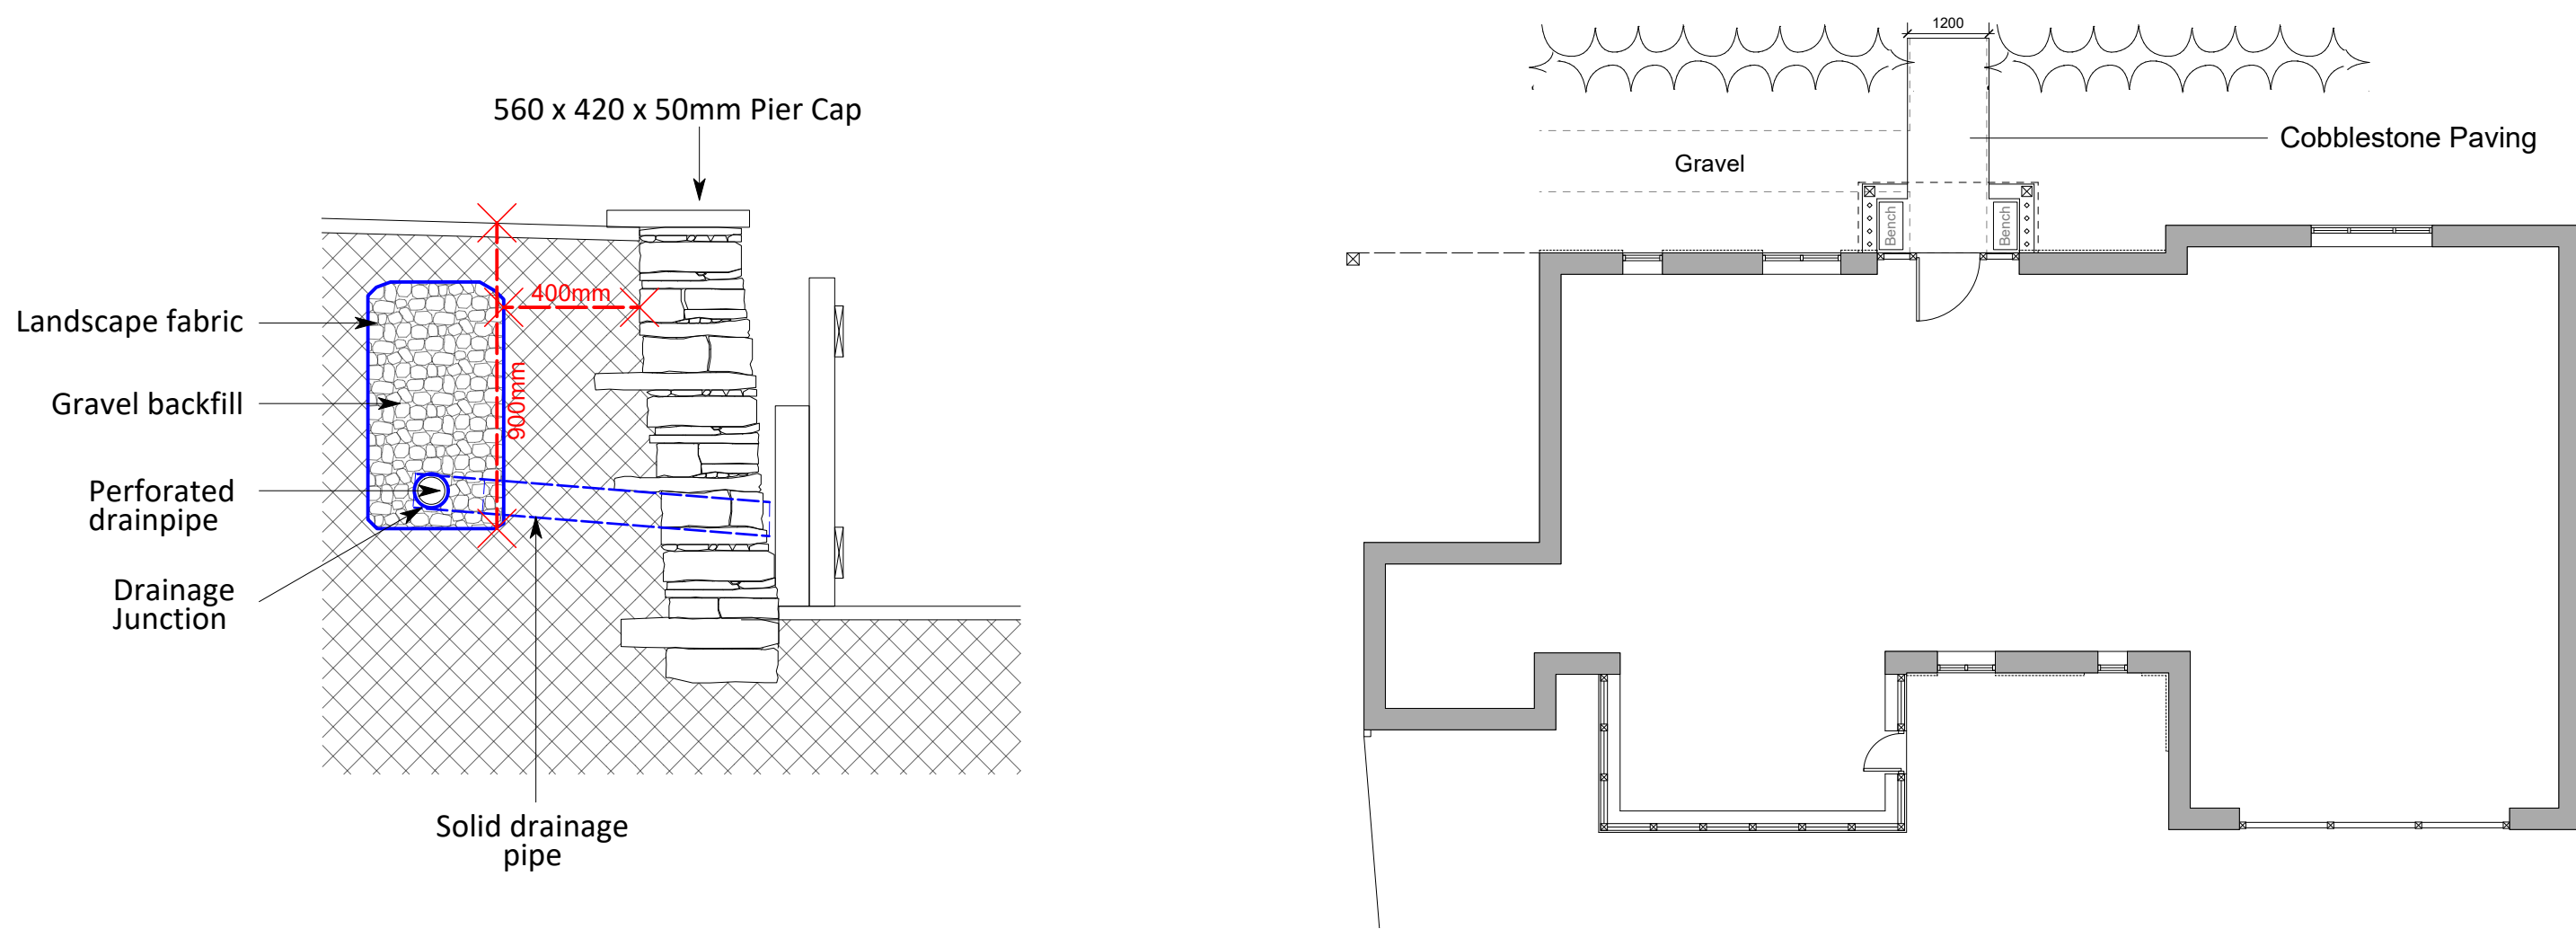

SEC Haha Wall - Proposed Section A-A
01 1:20

PLN Proposed GF Plan
01 1:100

Example Specifications:

Perforated drainage pipe:

NAYLOR Black Land Drain Pipe Perforated 100mm x25m Coil 68032

Solid drainage pipe:

Supersleve 100m Pipe 1.6m SP1

Drainage Junction:

100mm 90° Land Drainage Tee Junction

Landscape fabric:

Draintex Geotextile Fabric 1 x 10m


Paving examples:

Pier Cap:




Landscaping Supplies Direct
Natural Indian Sandstone
Copings & Pier Caps


Non-slip Front Paving:

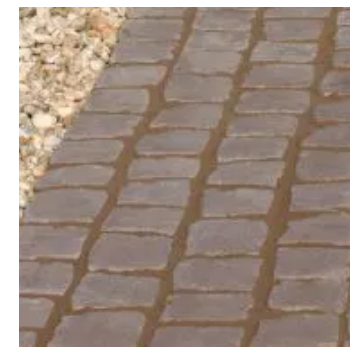


Landscaping Supplies Direct
Bradstone - Carpet Stones -
Cobble - Charcoal

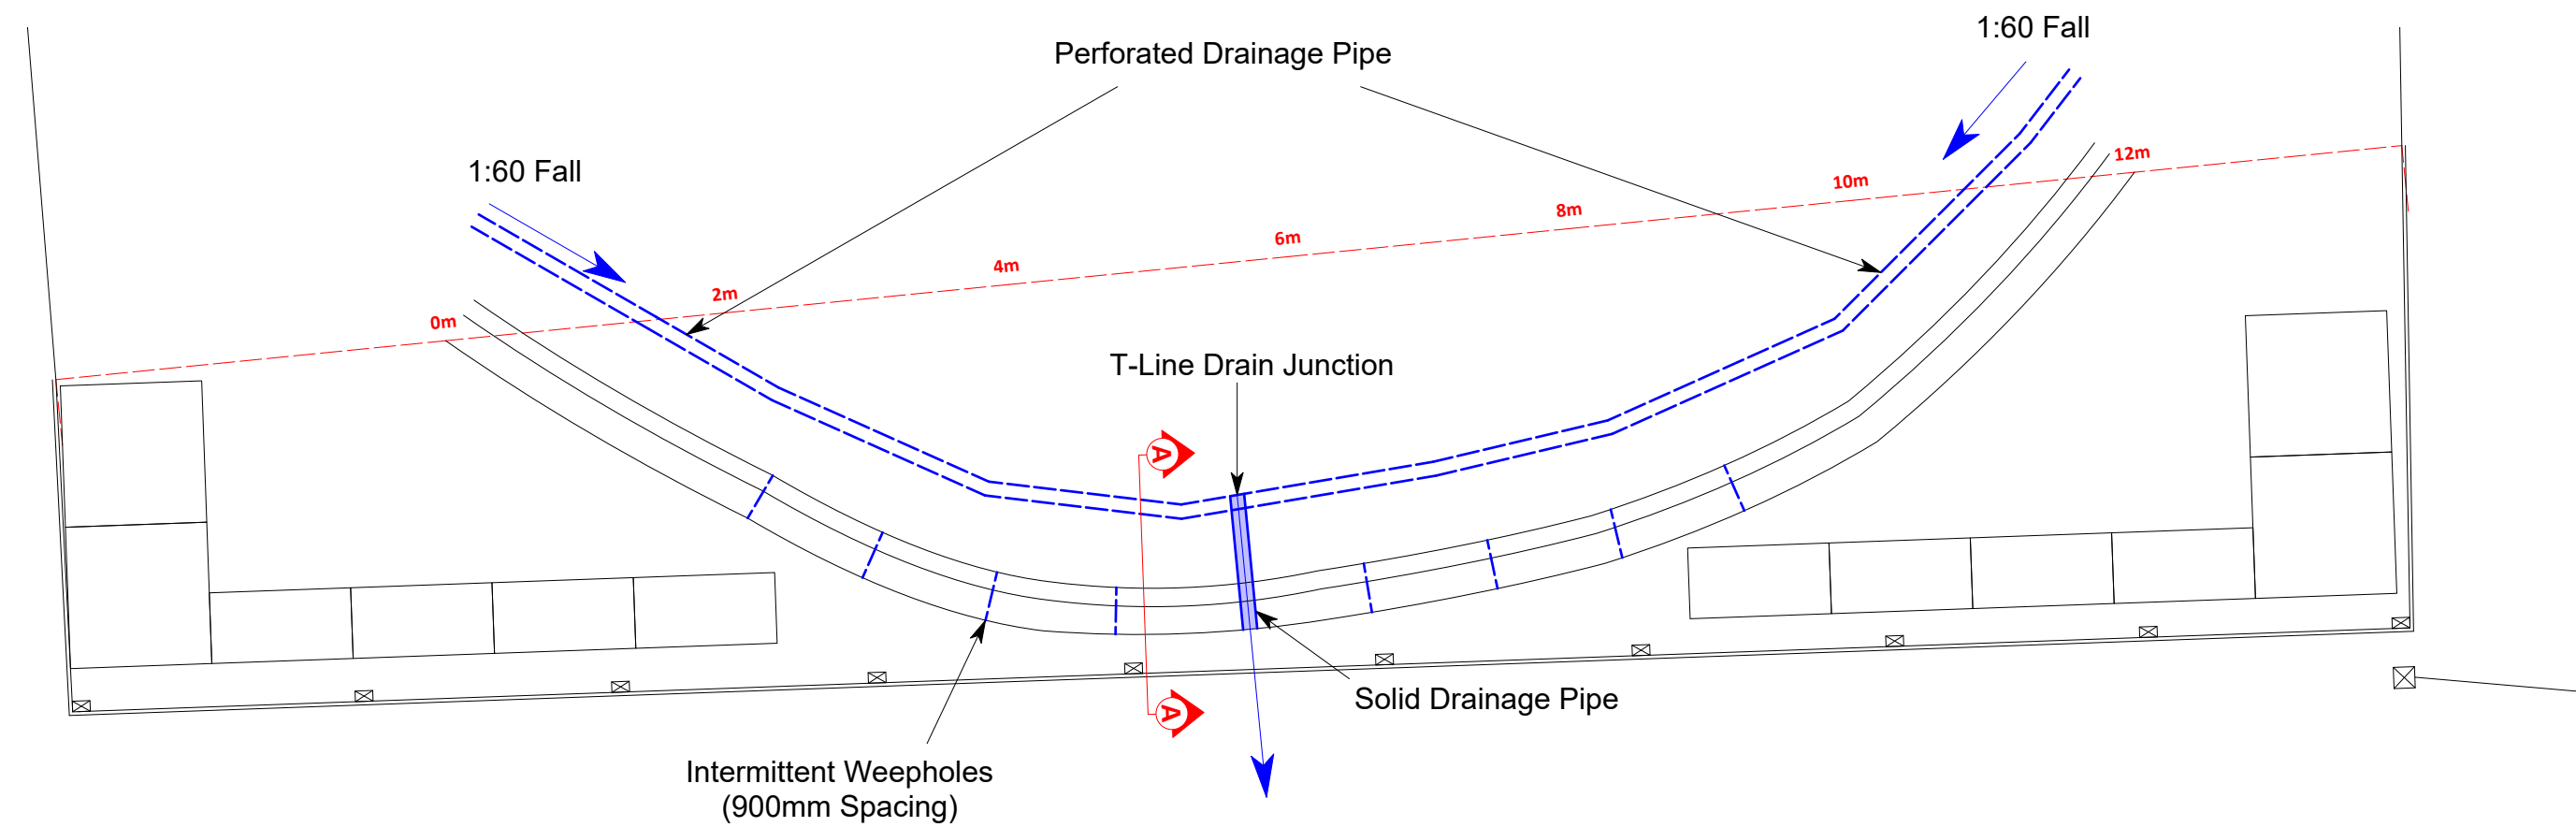

PLN Proposed Haha Wall Drainage Plan
02 1:50

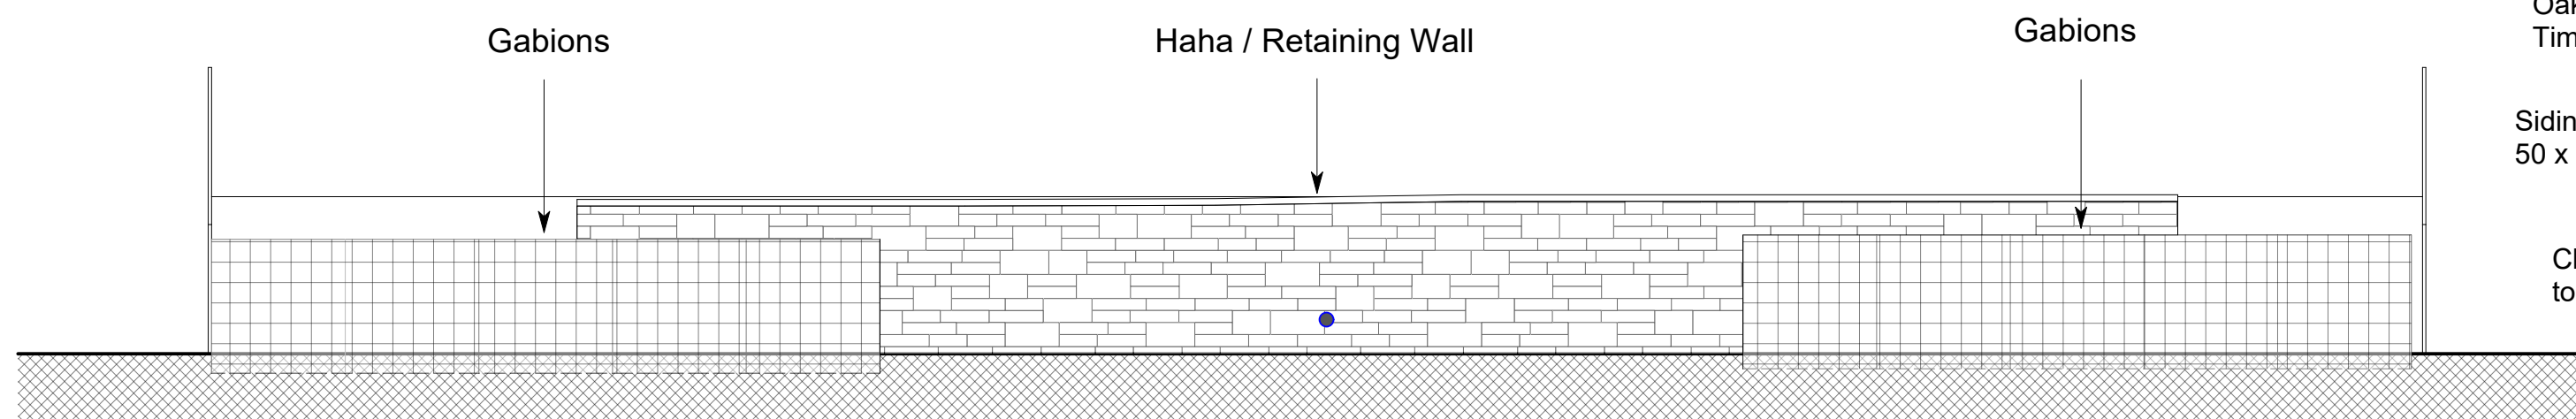

ELV Haha Wall - Proposed S Elevation
03 1:50

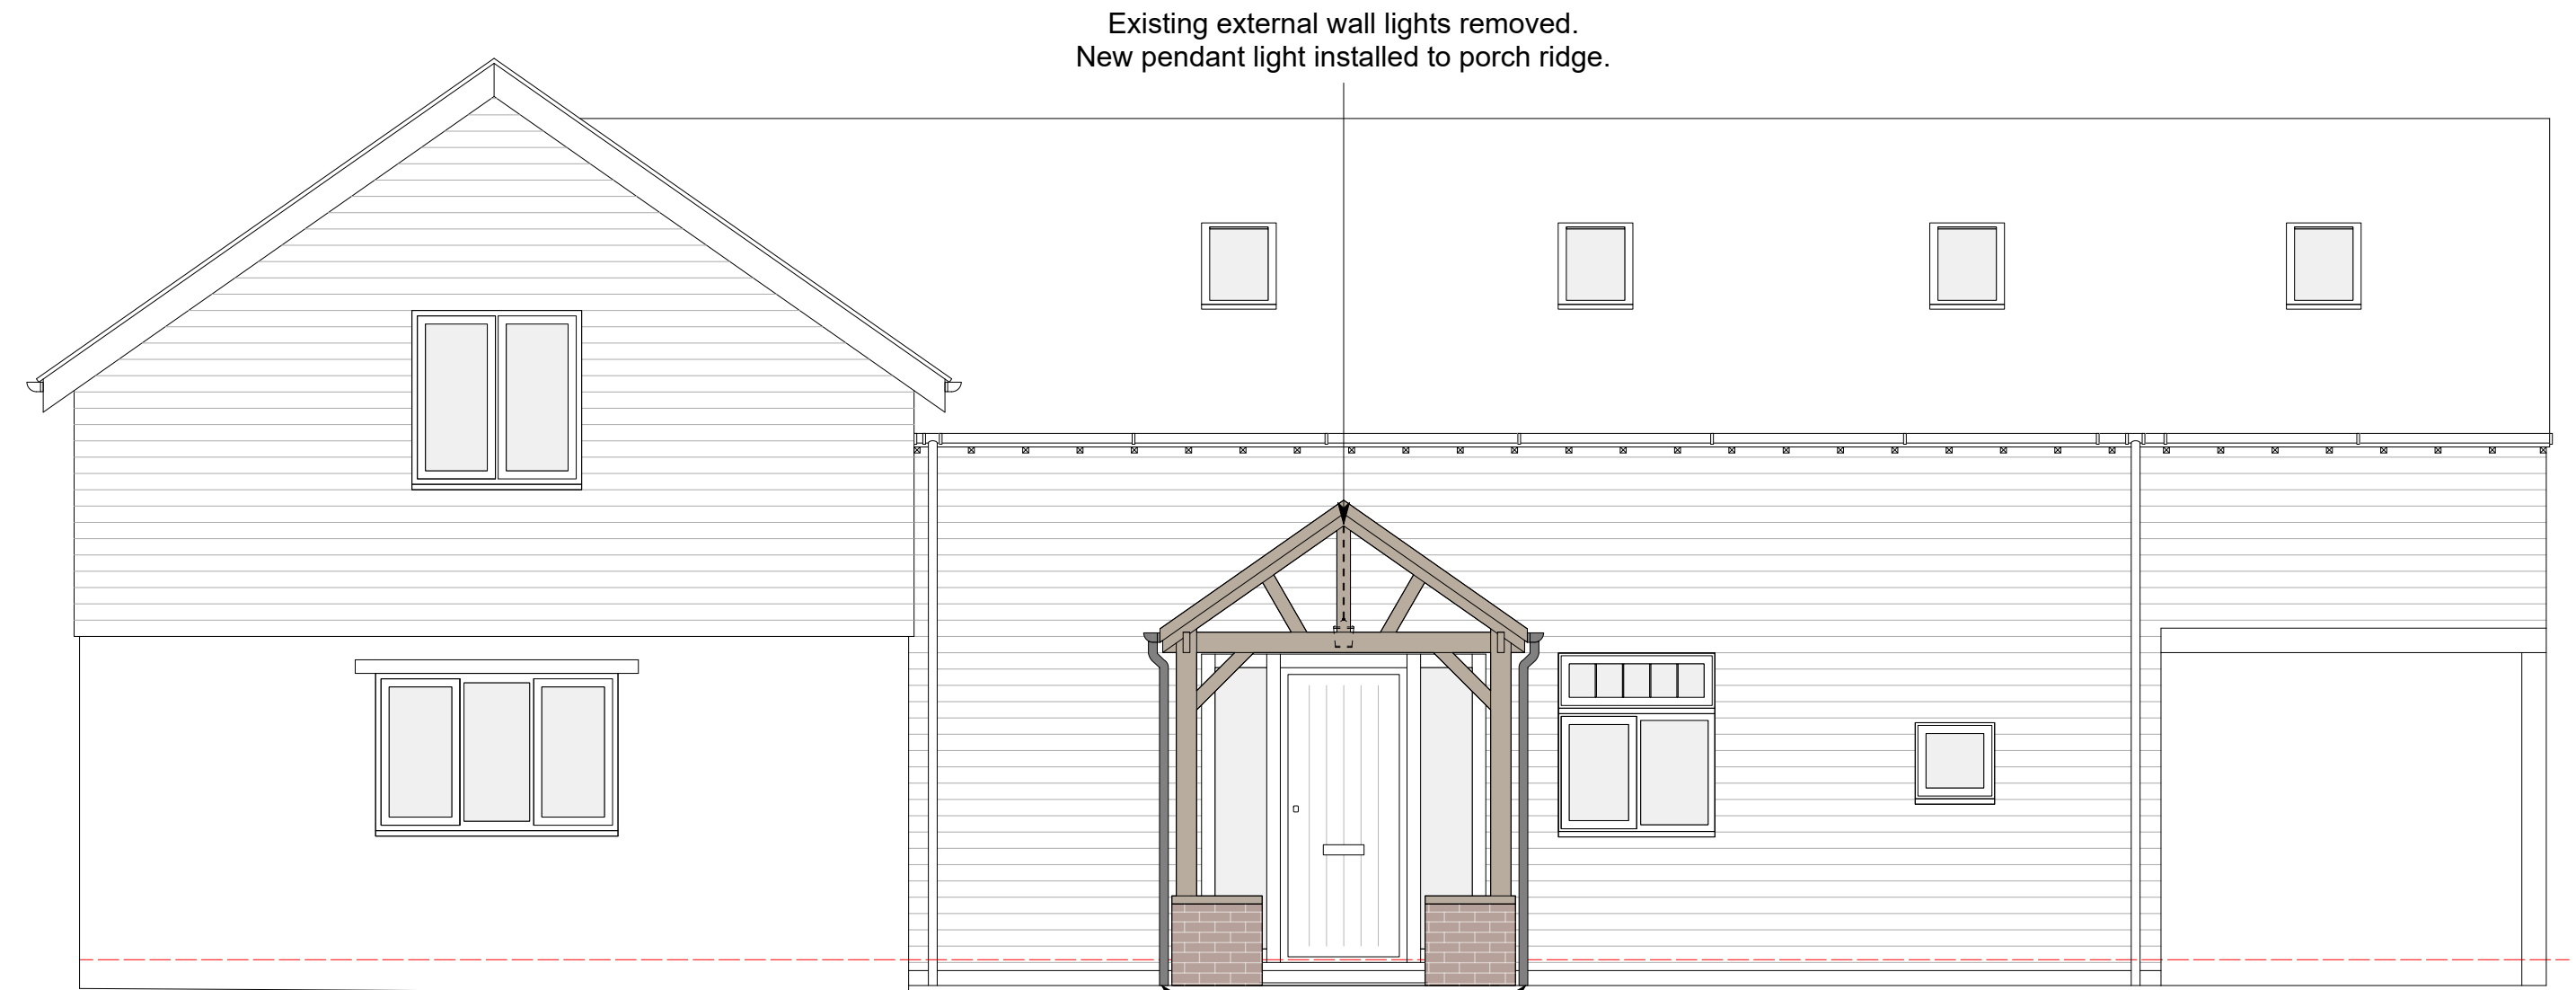


ELV Proposed N Elevation
01 1:50




ELV Proposed S Elevation
02 1:50


Replace existing patio french doors with white powder-coated aluminium frame french door and side windows - Timber cills to be checked on site for rotting and replaced if required

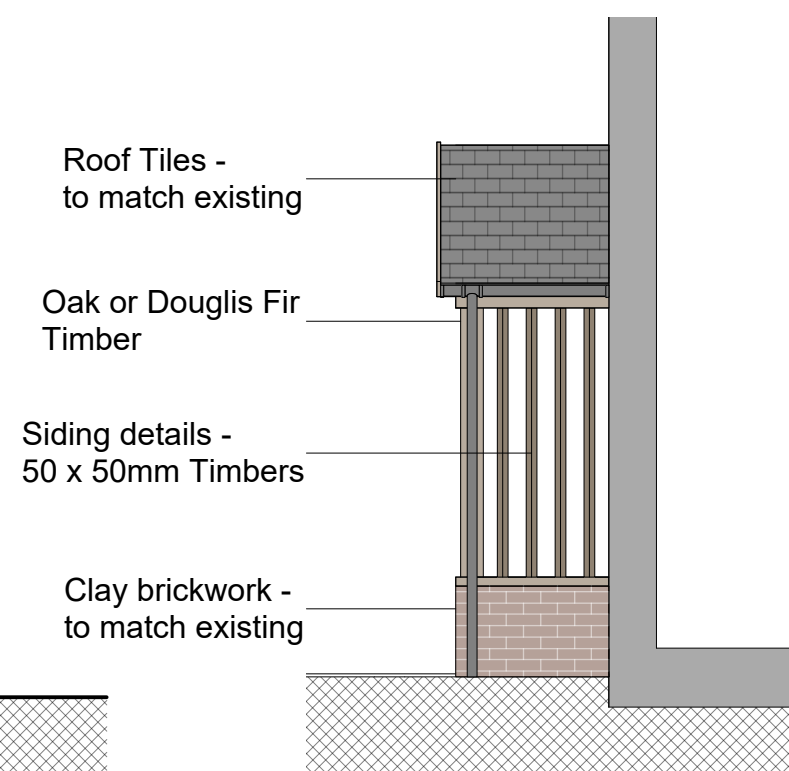

ELV Proposed Porch W Elevation
04 1:50

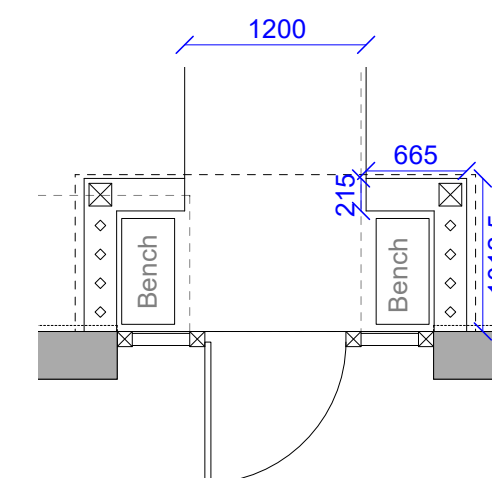

PLN Proposed Porch Plan
03 1:50

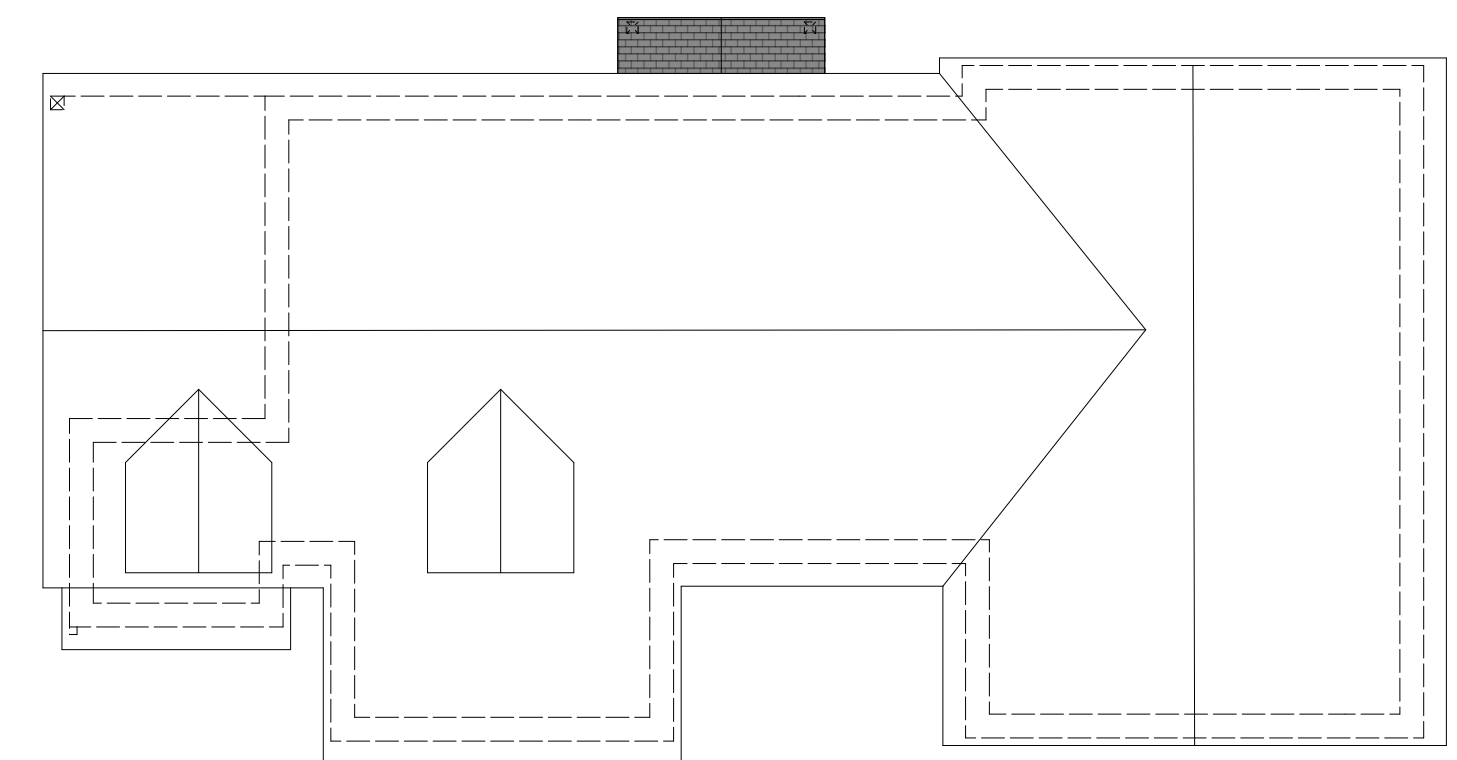

PLN Proposed Roof Plan
04 1:100

PROPOSED

