





CG FRY & SON
B U I L D E R S


DEVELOPMENT ~ PARTNERSHIP HOUSING ~ CONTRACTING
C G Fry & Son Ltd. Litton Cheney Dorchester Dorset DT2 9AS
Tel: 01308 482000 Fax: 01308 482249 Email: eugene@cgfry.co.uk www.cgfry.co.uk

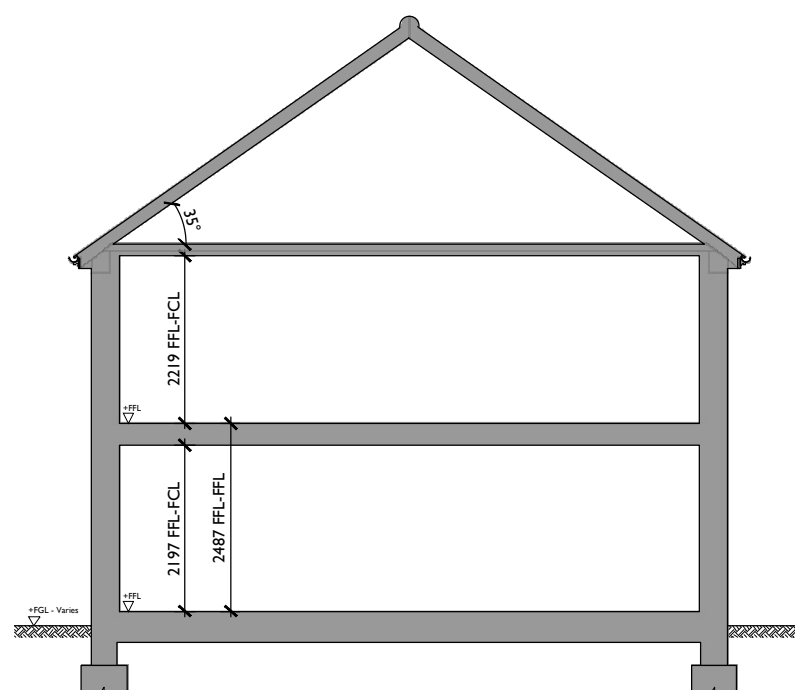


Section S2 - Plot 32
Truss Type A-35°

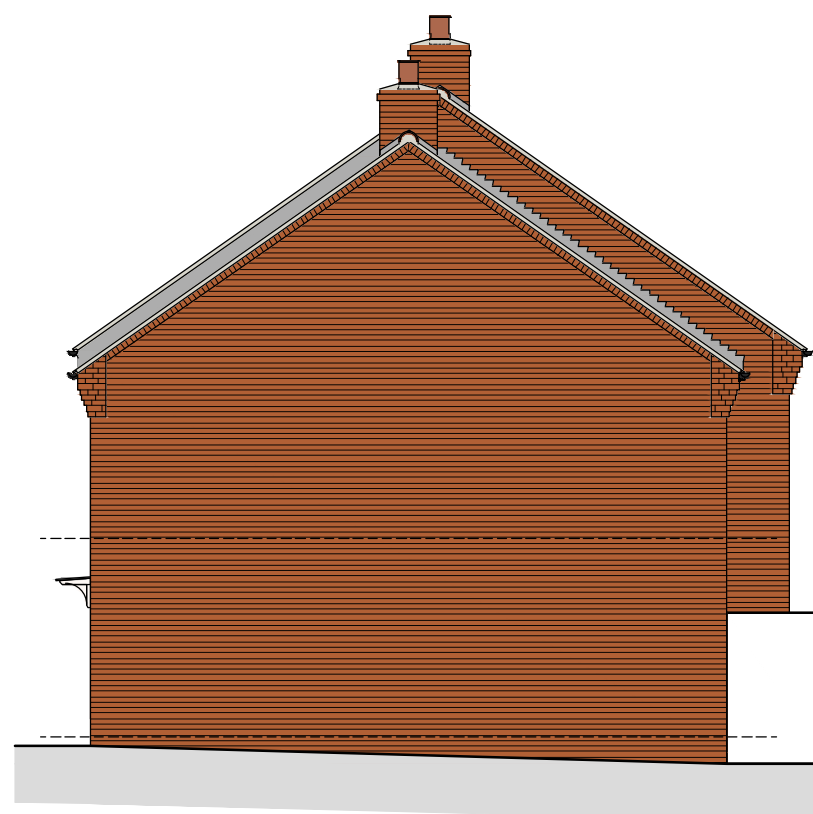

Side Elevation Plot 33

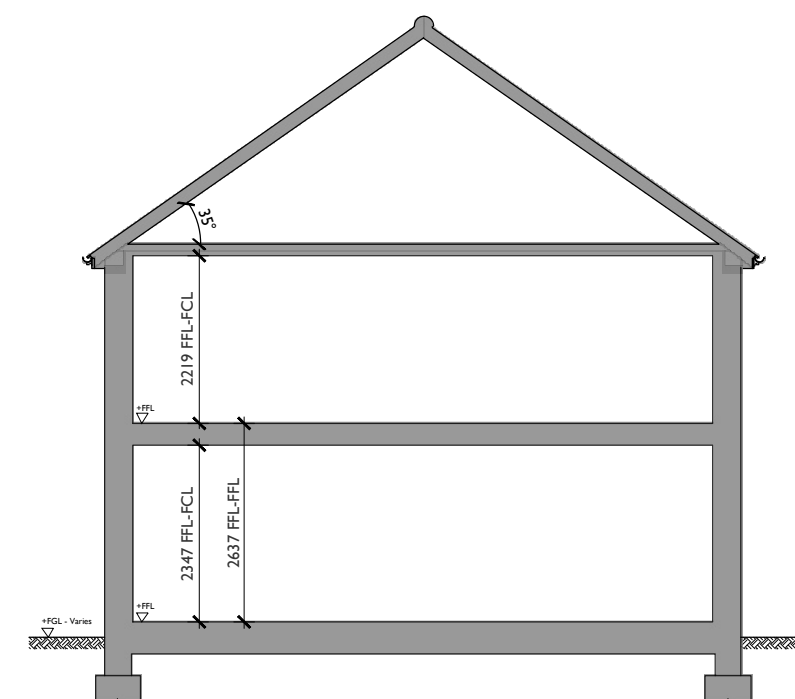

Section S3.I-Plot 033
Truss Type A-35°

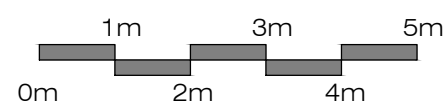

West Lavington Wiltshire

Drawing No. S30-S33-P-006 - Side Elevation and Section - Rev ~
Scale 1:100 at A3 - March 2026