




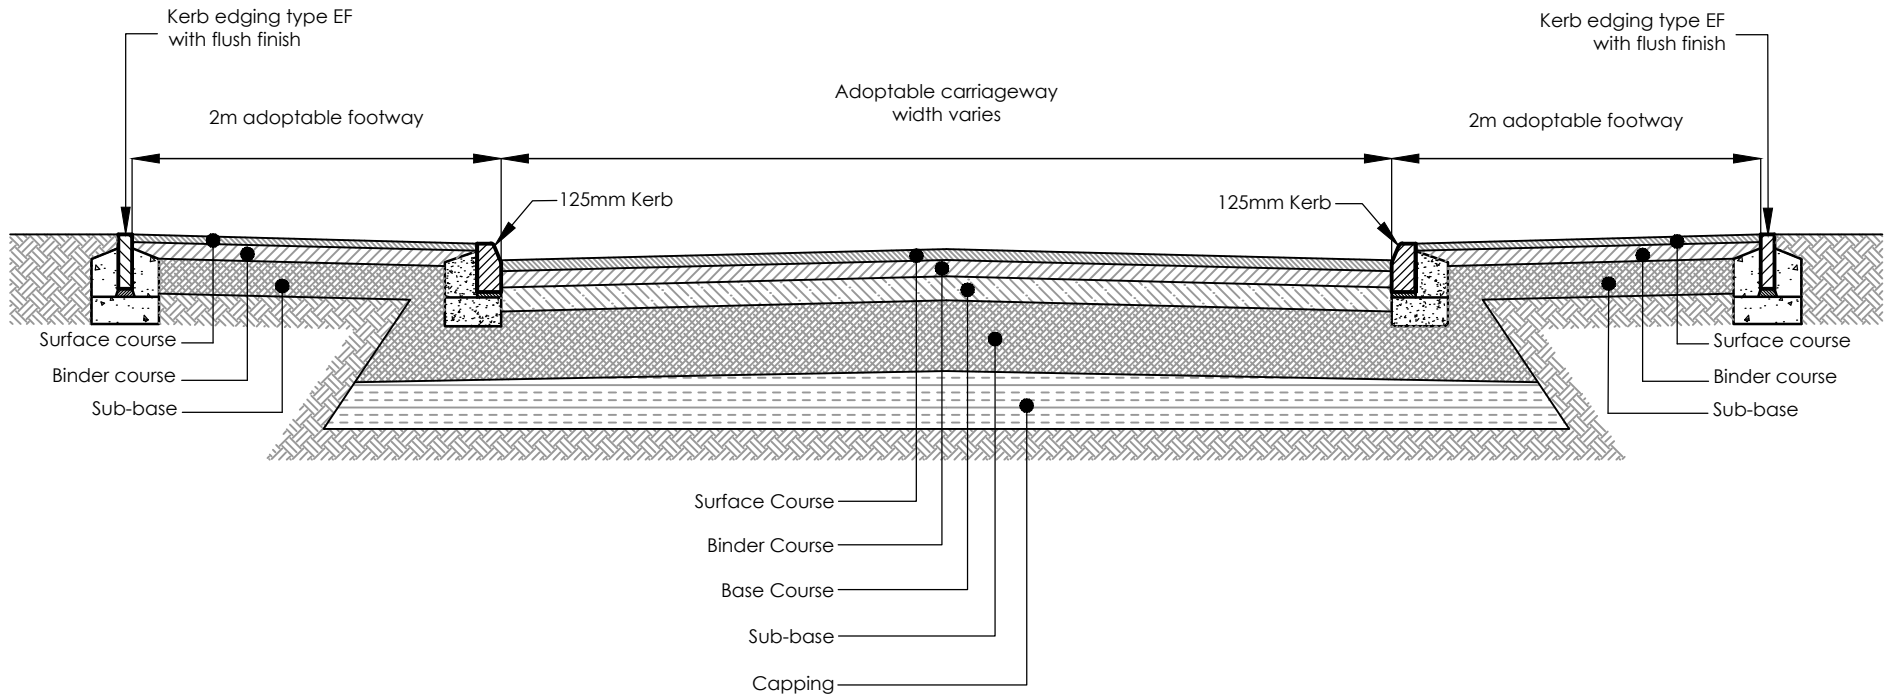

TYPICAL BITUMINOUS CARRIAGEWAY/FOOTWAY
(NOT TO SCALE)

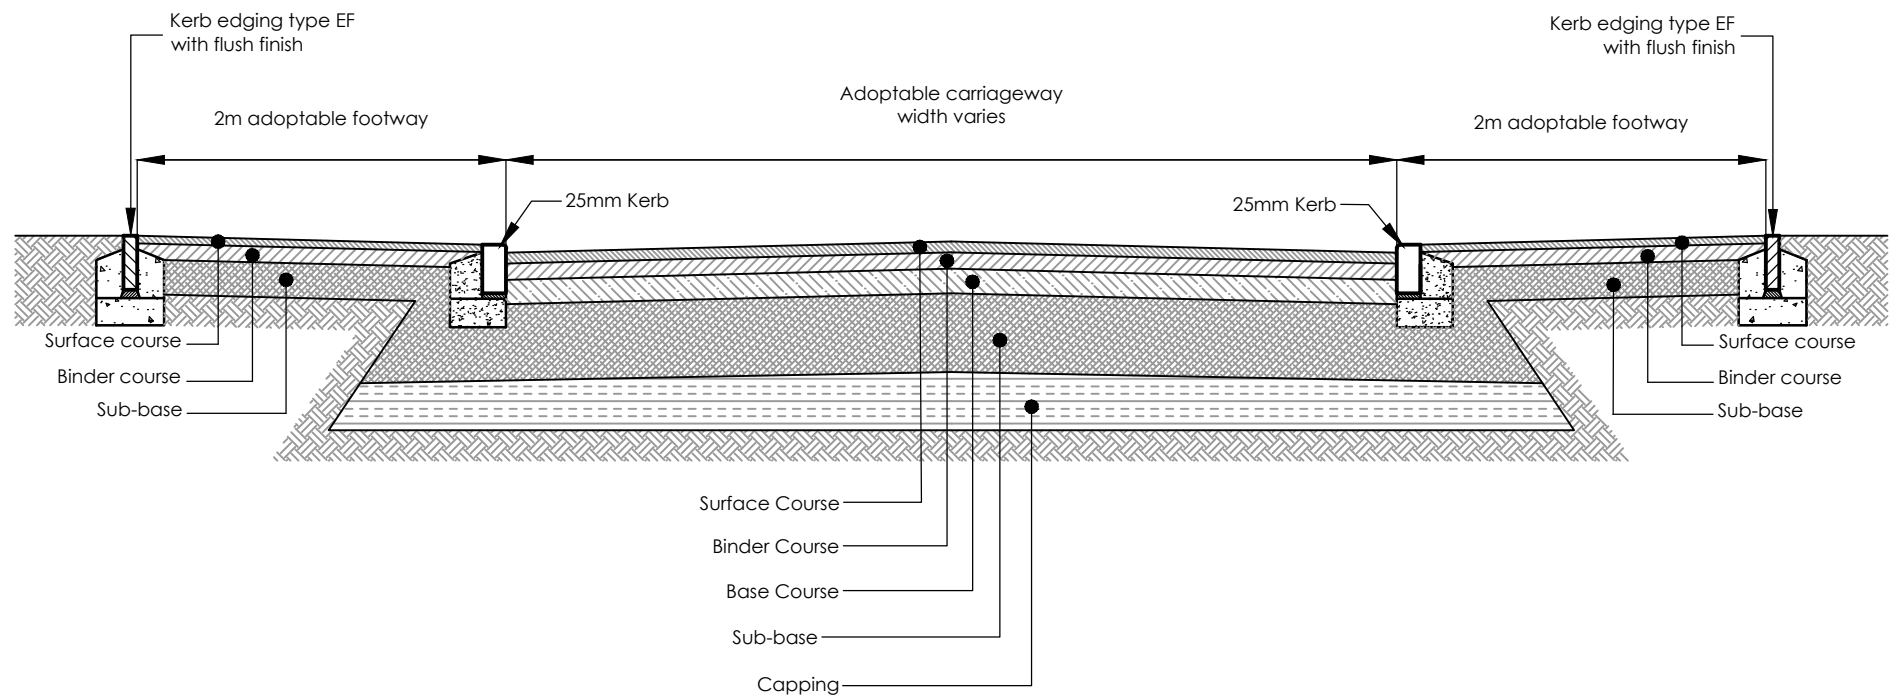

SHARED SURFACE BITUMINOUS CARRIAGEWAY/FOOTWAY
(NOT TO SCALE)

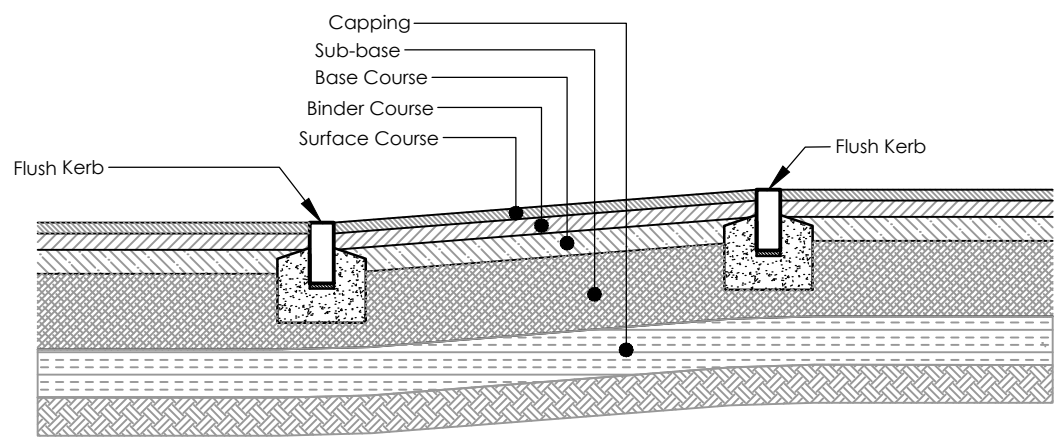

VEHICULAR RAMP DETAIL TO SHARED SURFACE AREAS
(NOT TO SCALE)

NOTES:

1. This plan is for illustrative purposes only.
2. Pavement design subject to detailed design and technical approved processes.

PROJECT: WHITE STREET, WEST LAVINGTON					
A	18.02.2026	INITIAL ISSUE	IL	JRo	DCH
REV	DATE	DESCRIPTION	BY	CHK	APD
TITLE: TYPICAL HIGHWAY CONSTRUCTION					
CLIENT:			PROJECT No:		DRAWING No:
C.G.FRY & SON			1610		02-CD-201
DRAWING STATUS:			SCALE @ A3:		REV:
PLANNING APPLICATION			NOT TO SCALE		A



AWP (Exeter) LLP, Ada House, Pynes Hill, Exeter, EX2 5TU
Tel: 01392 409007 Web: www.awpexeter.com