





CG FRY & SON
B U I L D E R S


DEVELOPMENT ~ PARTNERSHIP HOUSING ~ CONTRACTING
C G Fry & Son Ltd. Litton Cheney Dorchester Dorset DT2 9AS
Tel: 01308 482000 Fax: 01308 482249 Email: eugene@cgfry.co.uk www.cgfry.co.uk

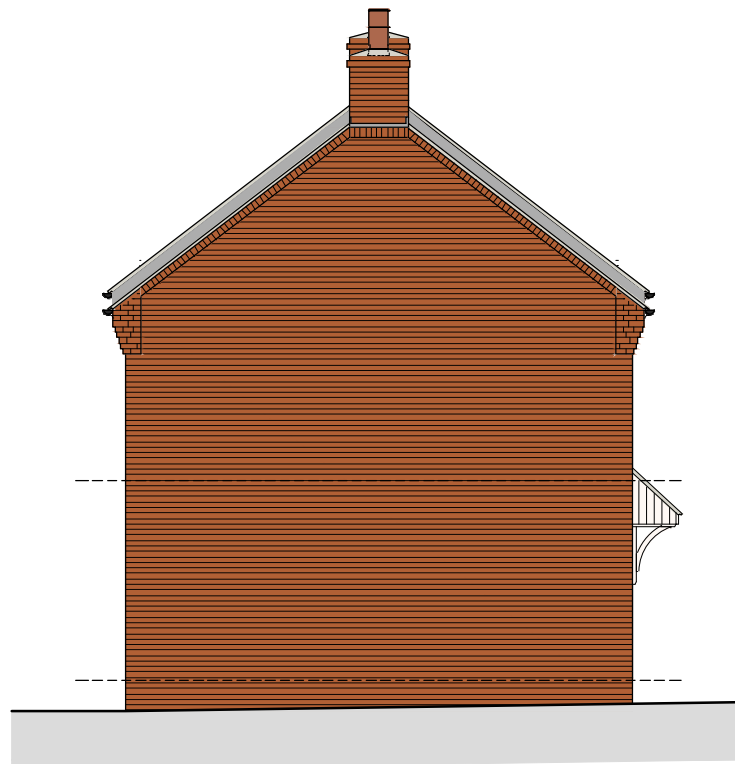


Side Elevation Plot 21

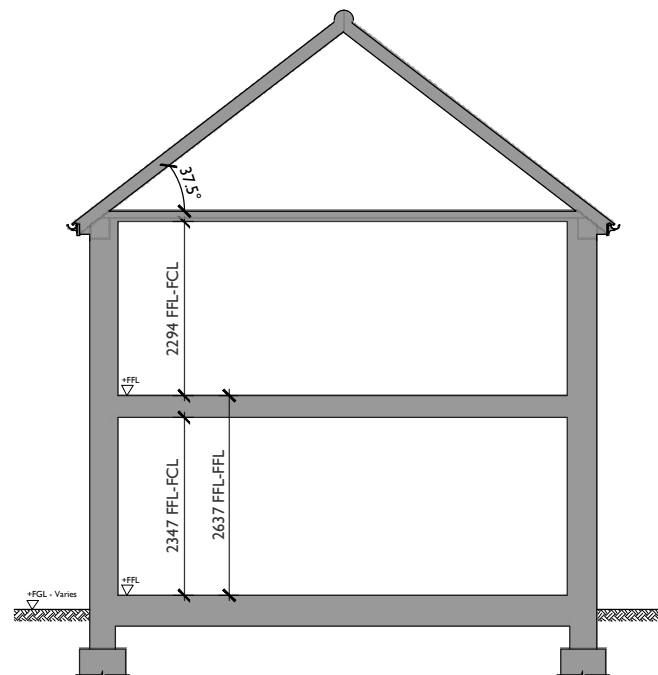

Section S3-Plot 021-022
Truss Type A-37.5°

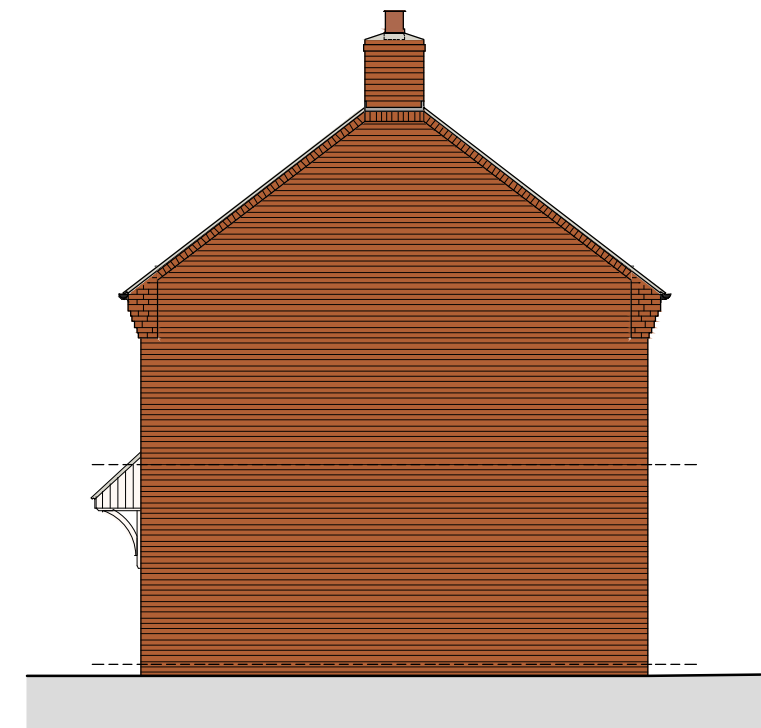

Side Elevation Plot 22

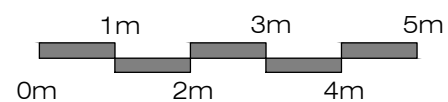

West Lavington Wiltshire

Drawing No. 021-022-P-003 - Side Elevations and Section - Rev ~
Scale 1:100 at A3 - March 2026