





CG FRY & SON
B U I L D E R S

DEVELOPMENT ~ PARTNERSHIP HOUSING ~ CONTRACTING


C G Fry & Son Ltd. Litton Cheney Dorchester Dorset DT2 9AS
Tel: 01308 482000 Fax: 01308 482249 Email: eugene@cgfry.co.uk www.cgfry.co.uk

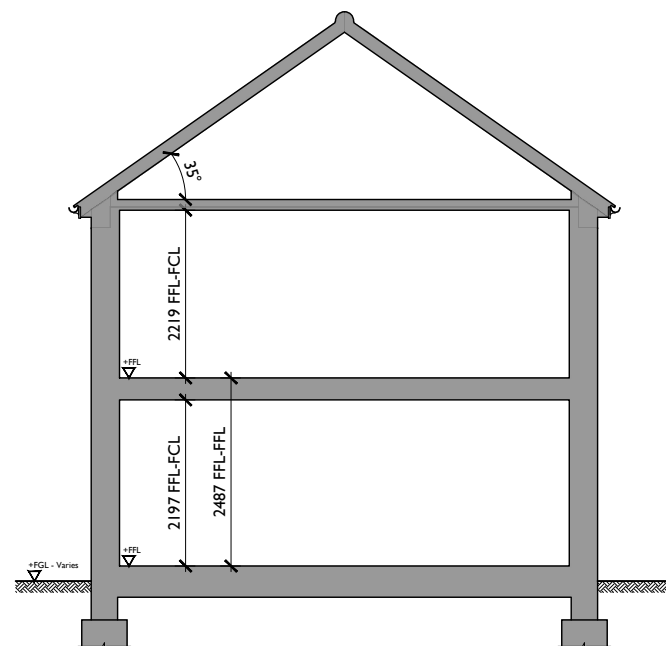

Section S2 - Plot 016
Truss Type B-35°

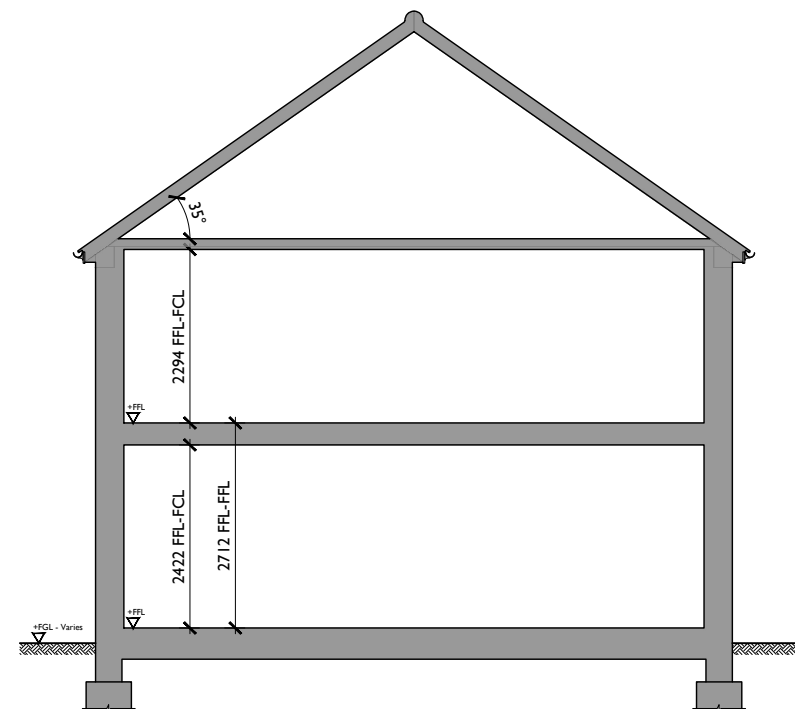

Section S4-Plot 015
Truss Type A-35°

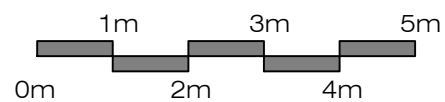

West Lavington Wiltshire
Drawing No. 015-016-P-005 - Sections - Rev ~
Scale 1:100 at A3 - March 2026