





CG FRY & SON
B U I L D E R S


DEVELOPMENT ~ PARTNERSHIP HOUSING ~ CONTRACTING
C G Fry & Son Ltd. Litton Cheney Dorchester Dorset DT2 9AS
Tel: 01308 482000 Fax: 01308 482249 Email: eugene@cgfry.co.uk www.cgfry.co.uk

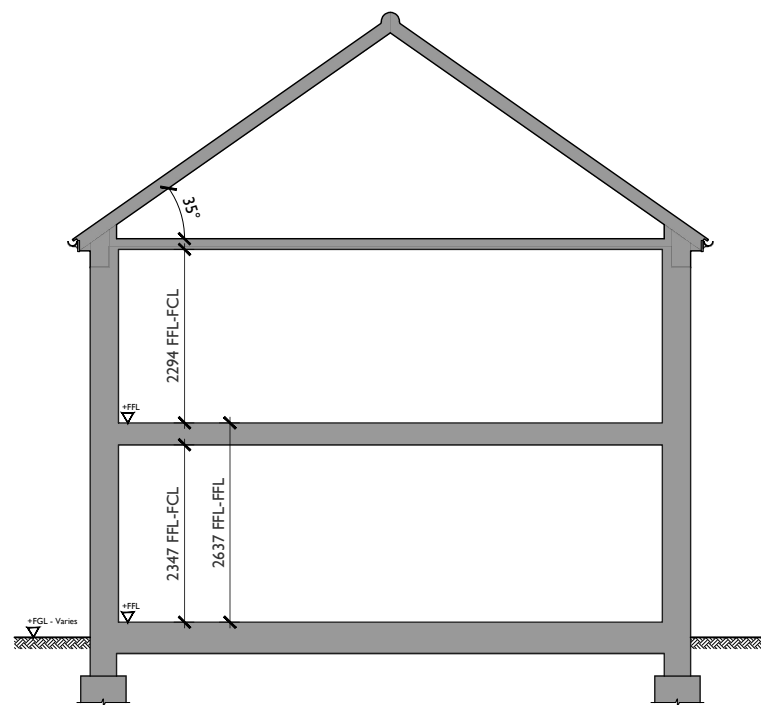

Section S3-Plot 004
Truss Type C-35°

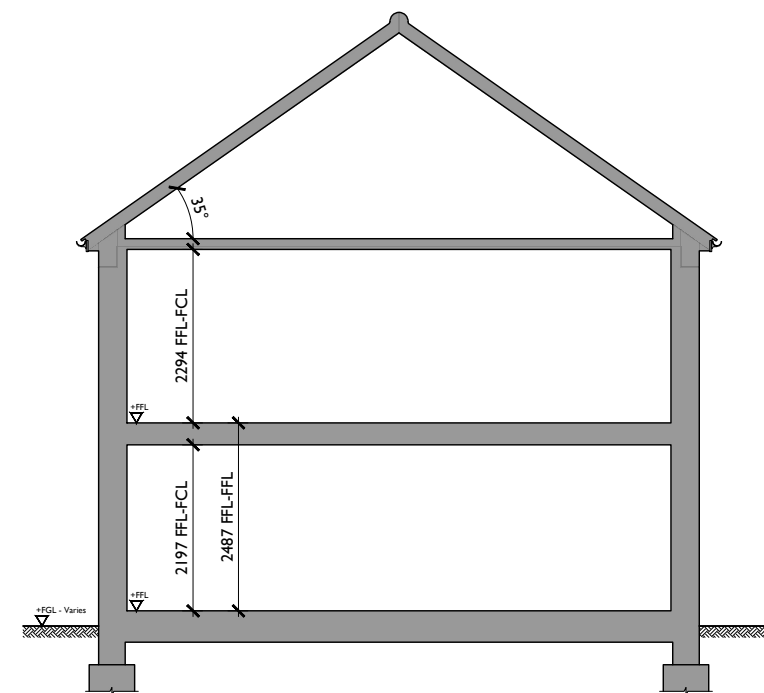

Section S2.2 - Plot 005
Truss Type C-35°

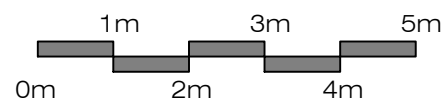

West Lavington Wiltshire
Drawing No. 004-005-P-004 - Sections - Rev ~
Scale 1:100 at A3 - March 2026