
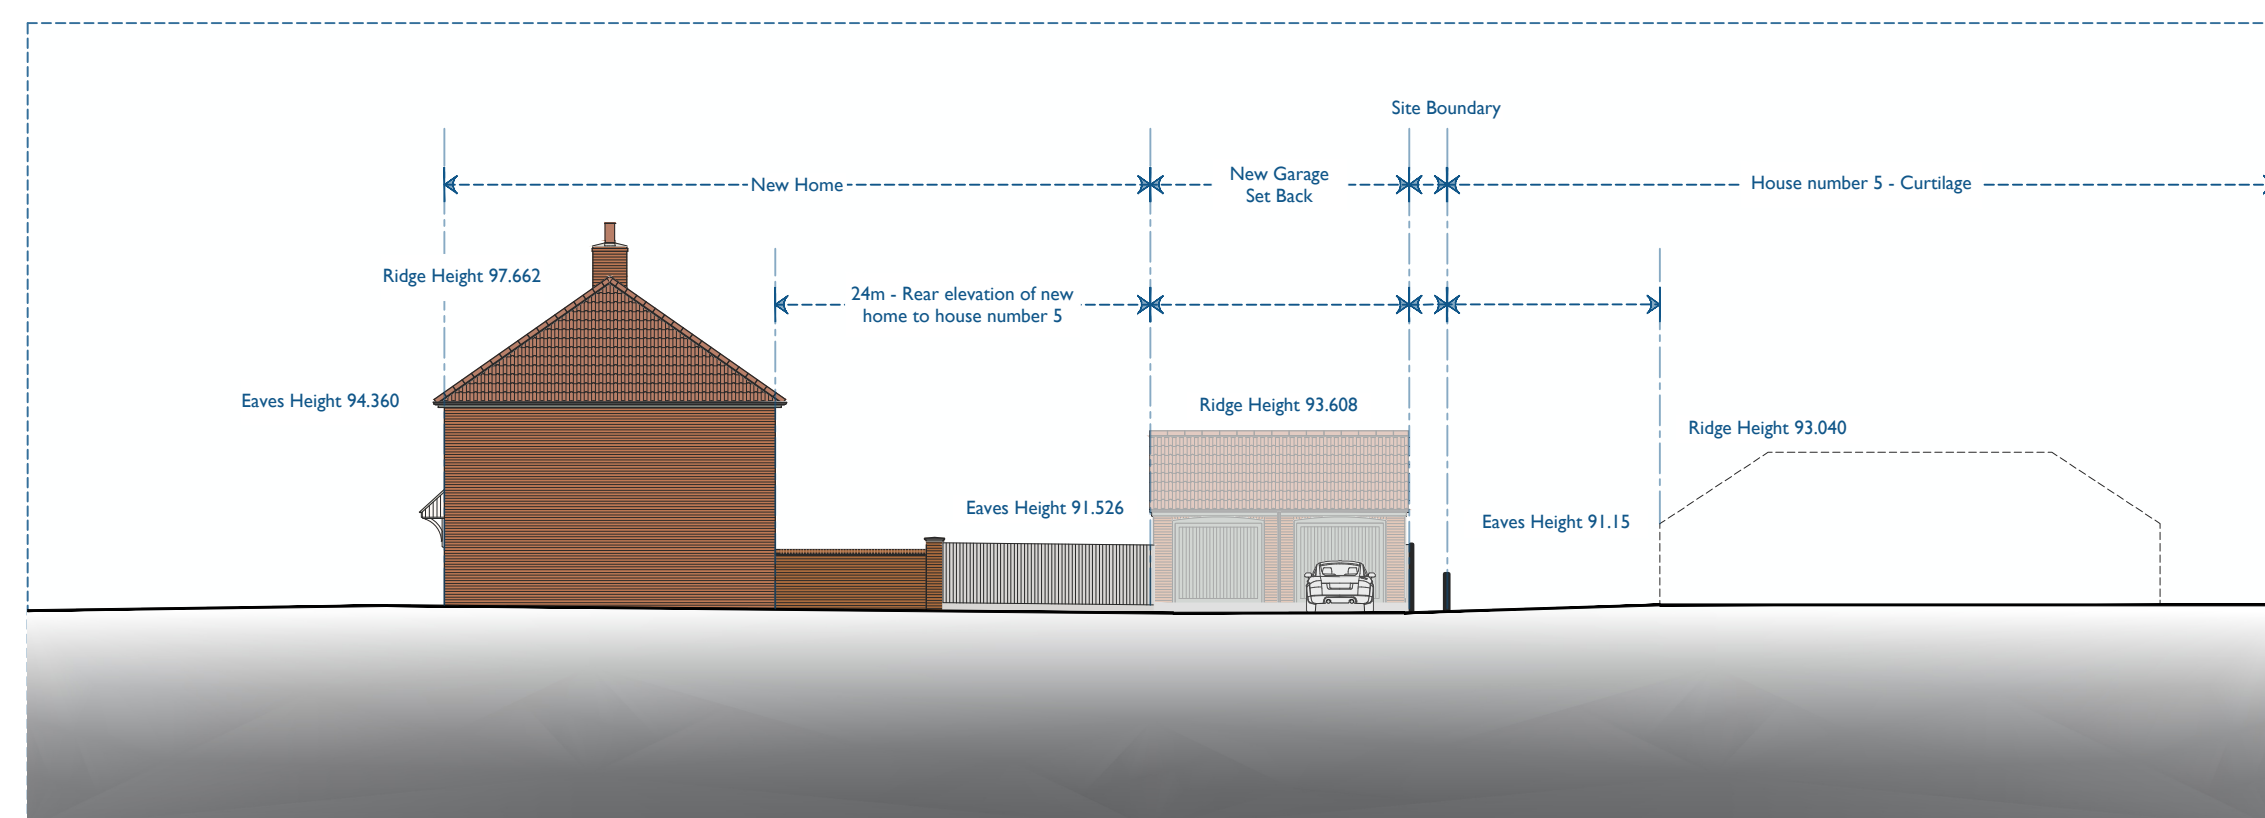
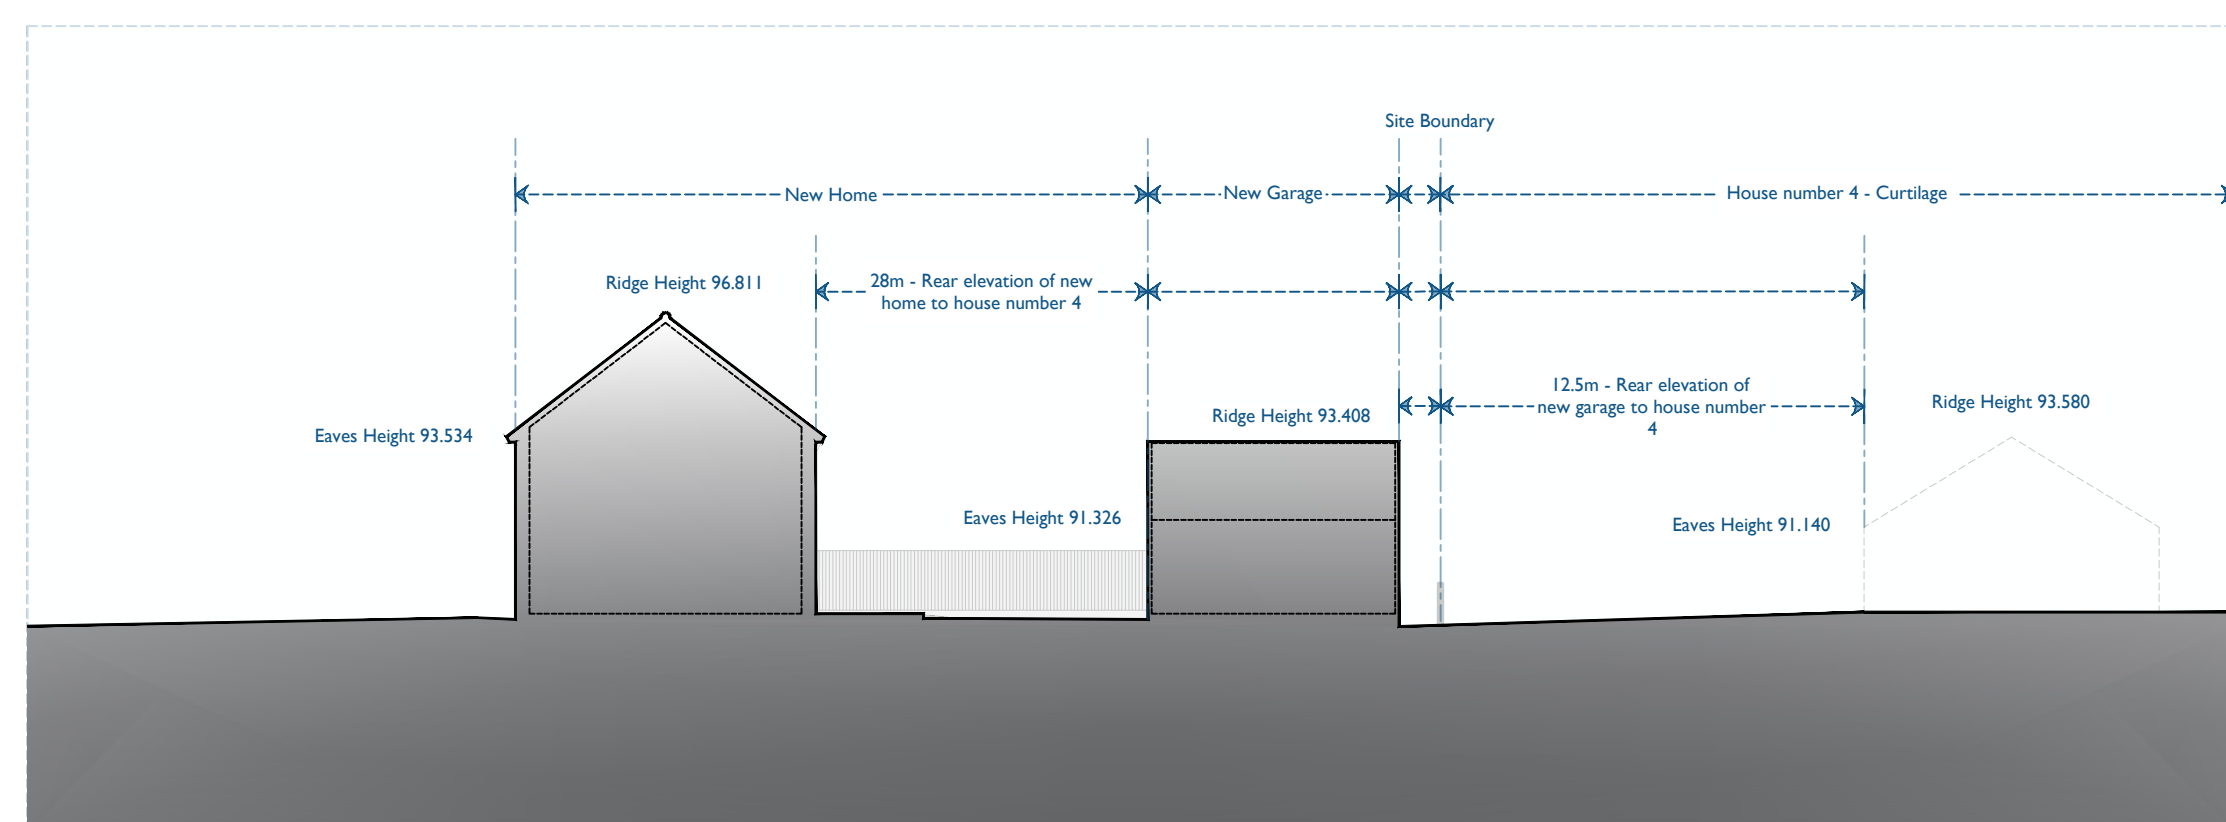
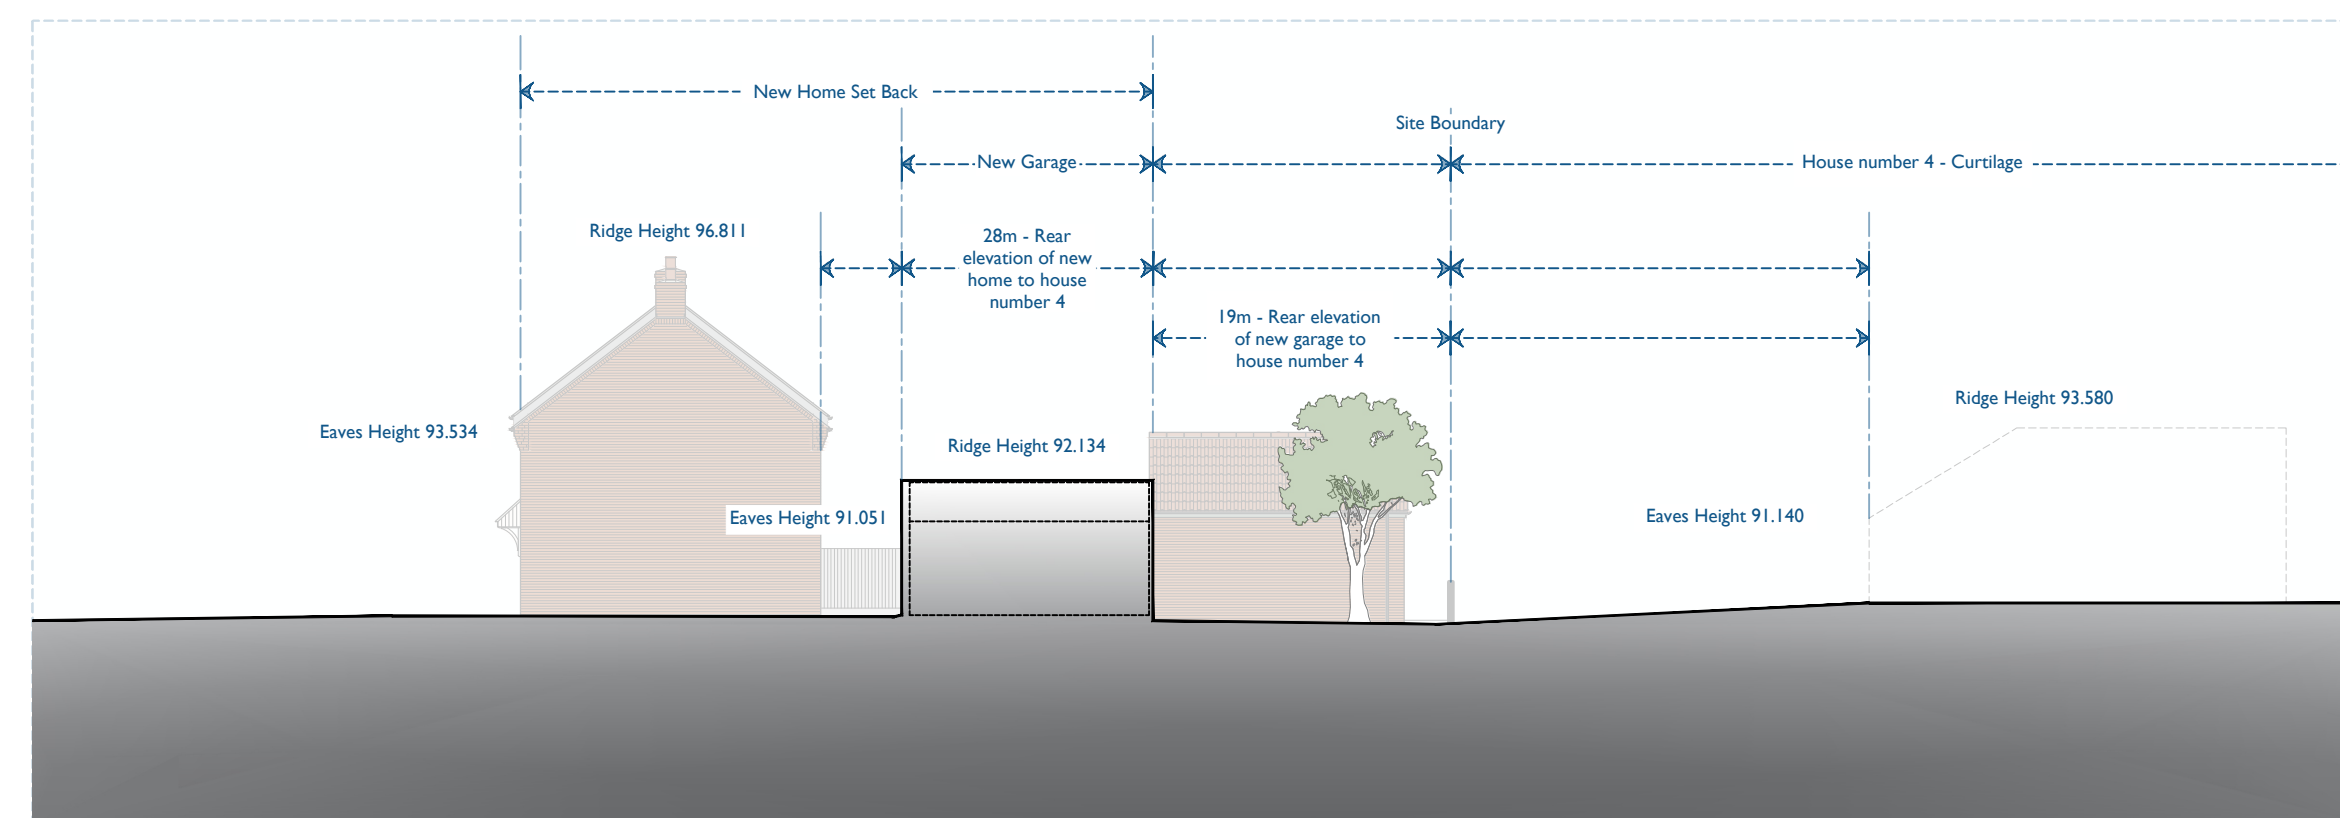


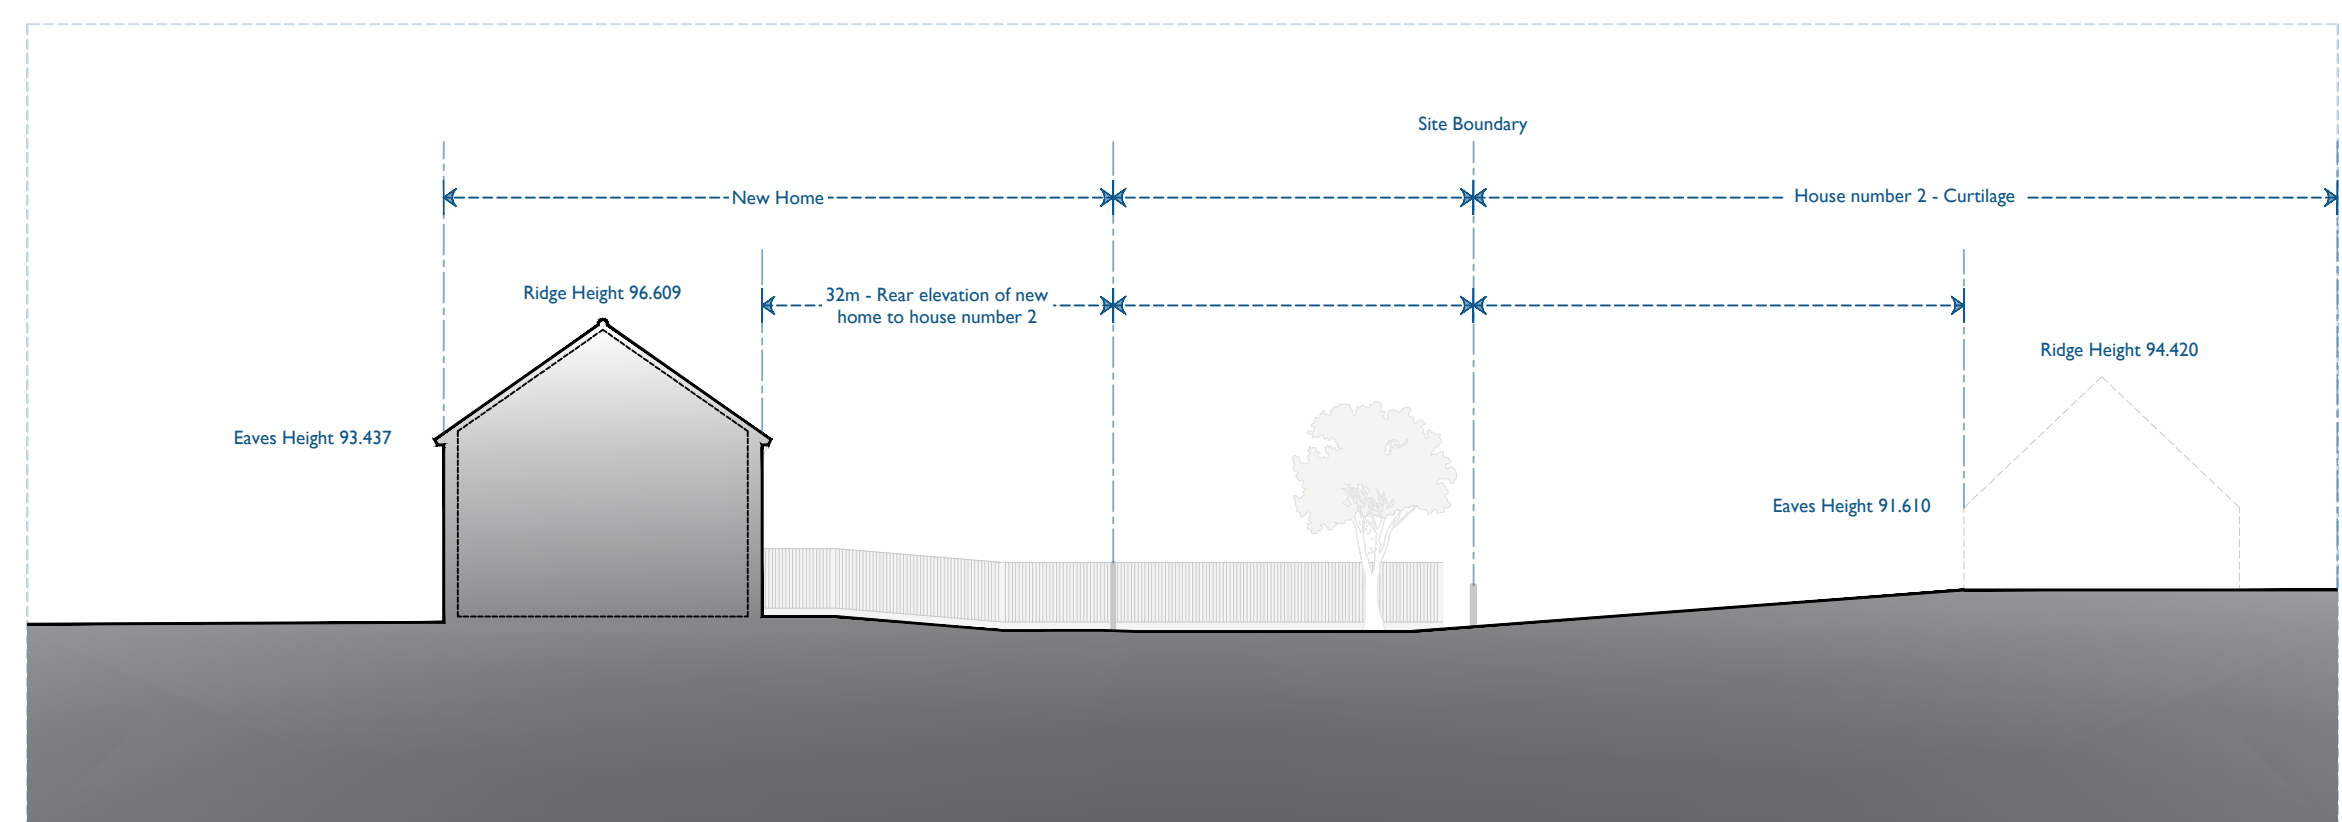

Key Plan.

Project West Lavington	Drawing Number SS-001		Revision -
Drawing Title Indicative Site Sections.	Date March '25	Drawn WB	Plot Number -
	Scale 1:200@A1		

-	-	-	-
Rev No	Description	Rw	Rev Date