


NOTE: BRICK PLINTH
MUST MATCH BRICK
CHIMNEY UNLESS
AGREED
OTHERWISE WITH
EUGENE/ARCHIE




CG FRY & SON
B U I L D E R S


DEVELOPMENT ~ PARTNERSHIP HOUSING ~ CONTRACTING
C G Fry & Son Ltd. Litton Cheney Dorchester Dorset DT2 9AS
Tel: 01308 482000 Fax: 01308 482249 Email: eugene@cgfry.co.uk www.cgfry.co.uk

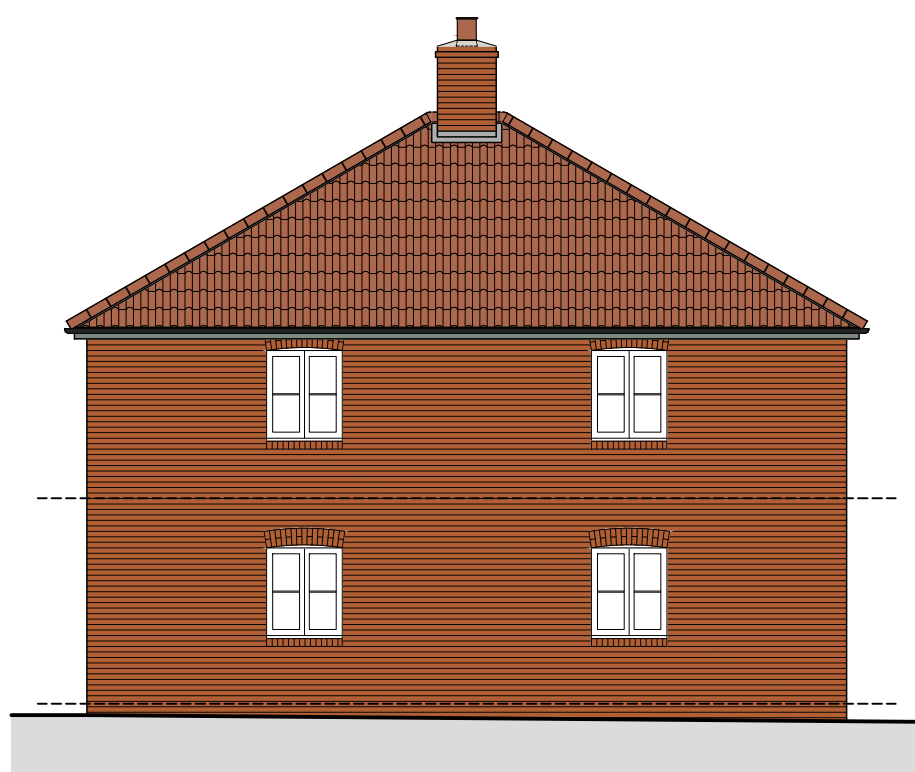

Side Elevation Plots 34-35

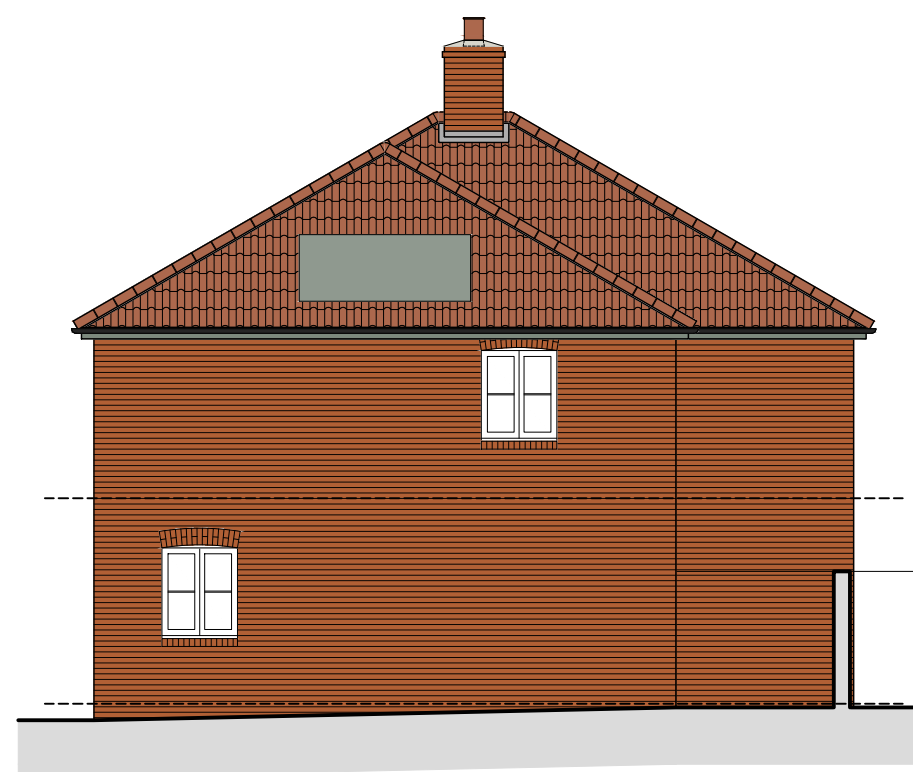

Side Elevation Plots 36-37

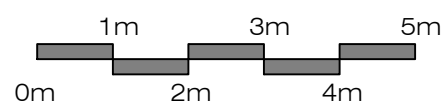

West Lavington Wiltshire

Drawing No. S34-S37-P-004 - Side Elevations - Rev ~
Scale 1:100 at A3 - March 2026