





CG FRY & SON
B U I L D E R S

DEVELOPMENT ~ PARTNERSHIP HOUSING ~ CONTRACTING


C G Fry & Son Ltd. Litton Cheney Dorchester Dorset DT2 9AS
Tel: 01308 482000 Fax: 01308 482249 Email: eugene@cgfry.co.uk www.cgfry.co.uk

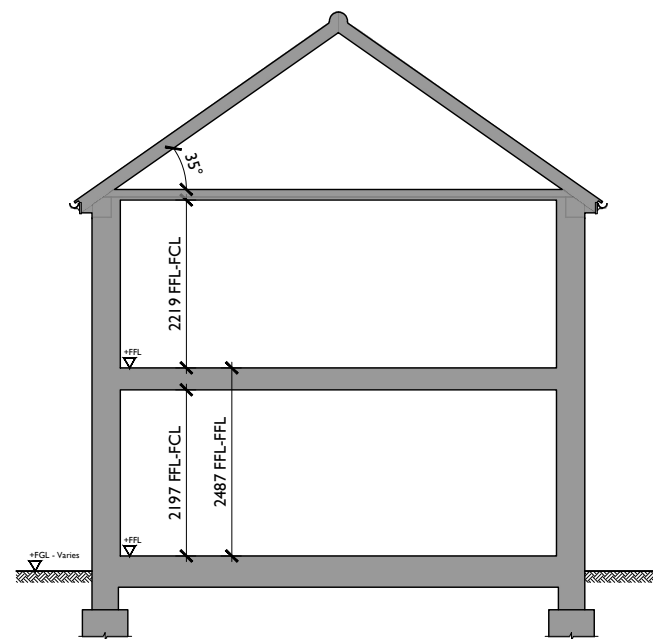

Section S2 - Plot 017
Truss Type A-35°

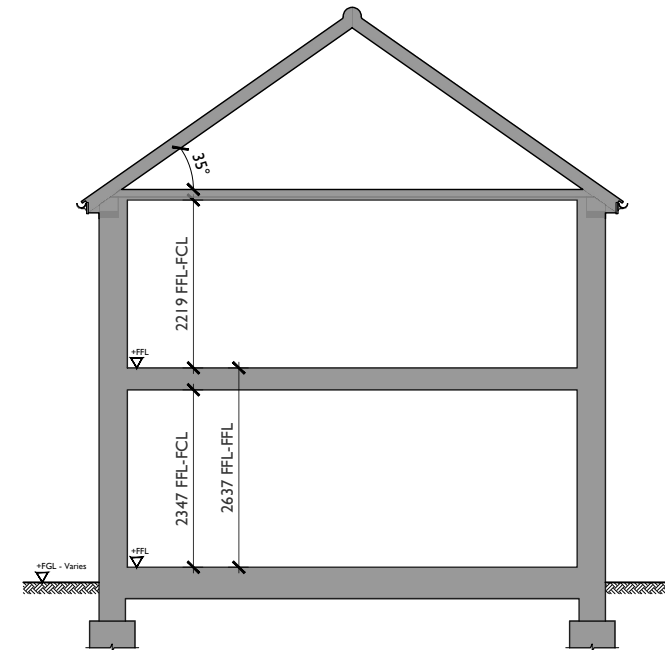

Section S3.1-Plot 018
Truss Type A-35°

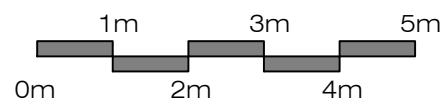

West Lavington Wiltshire

Drawing No. 017-018-P-004 - Section - Rev ~
Scale 1:100 at A3 - March 2026