


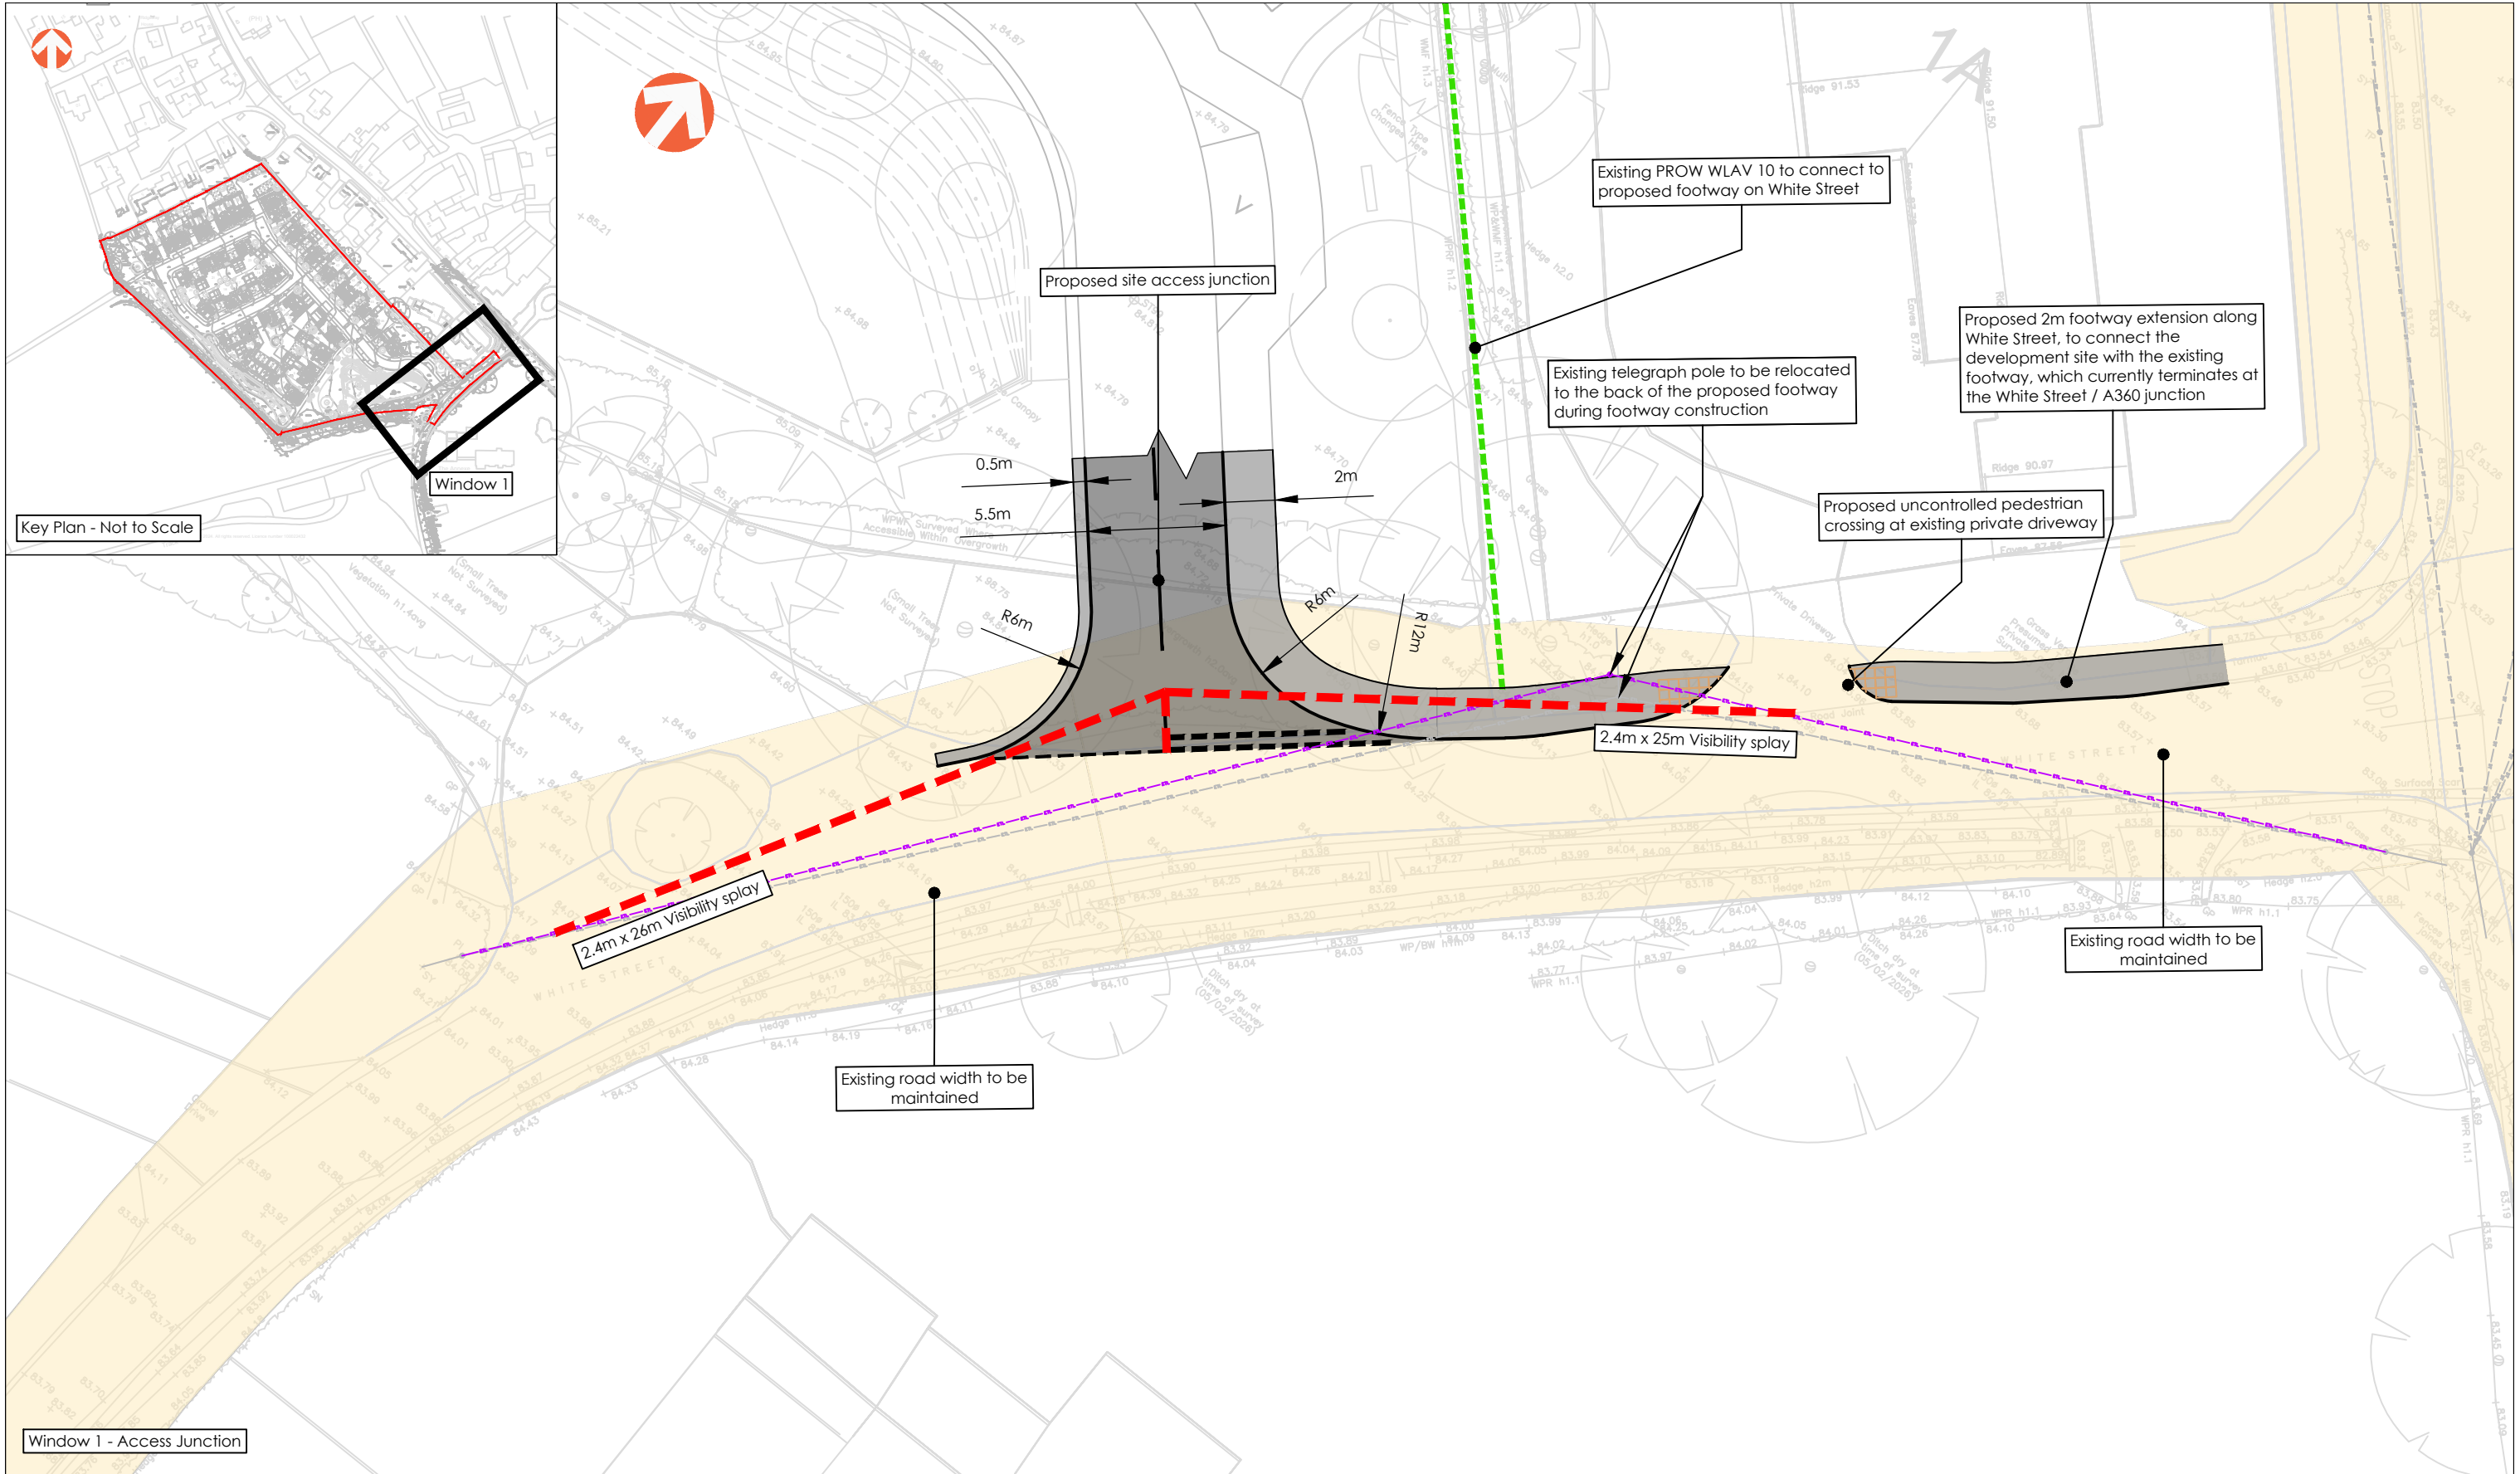

KEY:

- Site boundary
- Existing public right of way
- Approximate extent of HMPE
- Visibility splay based on surveyed 85th percentile speeds and manual for Streets guidance
- Proposed bituminous carriageway
- Proposed bituminous footway

F	27.03.2026	UPDATED SITE BOUNDARY	FC	JRo	DCH
E	24.03.2026	UPDATED LANDSCAPING AND SITE LAYOUTS, HIGHWAY AMENDED TO SUIT	IL	JRo	DCH
REV	DATE	DESCRIPTION	BY	CHK	APD
CLIENT: C.G. FRY & SON					
DRAWING STATUS: PLANNING APPLICATION					

PROJECT:
WHITE STREET, WEST LAVINGTON

TITLE:
PROPOSED SITE ACCESS ARRANGEMENTS AT WHITE STREET

PROJECT No: 1610	DRAWING No: 01-PHL-101	REV: F
----------------------------	----------------------------------	------------------

SCALE @ A3:
0 1:250 12.5 metres

Awcock Ward Partnership, Ada House, Pynes Hill, Exeter, EX2 5TU
Tel: 01392 409007 Web: www.awpexeter.com