





CG FRY & SON
B U I L D E R S


DEVELOPMENT ~ PARTNERSHIP HOUSING ~ CONTRACTING
C G Fry & Son Ltd. Litton Cheney Dorchester Dorset DT2 9AS
Tel: 01308 482000 Fax: 01308 482249 Email: eugene@cgfry.co.uk www.cgfry.co.uk

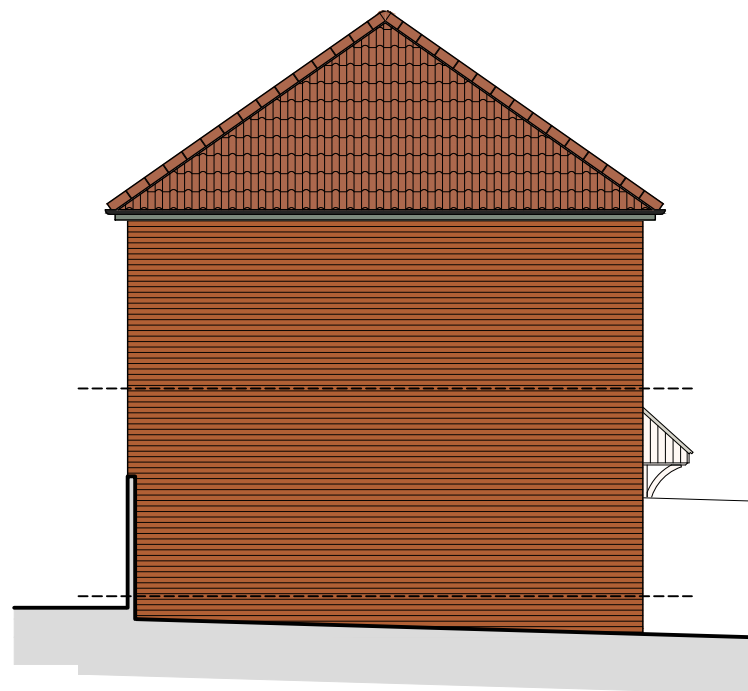


Side Elevation Plot 7

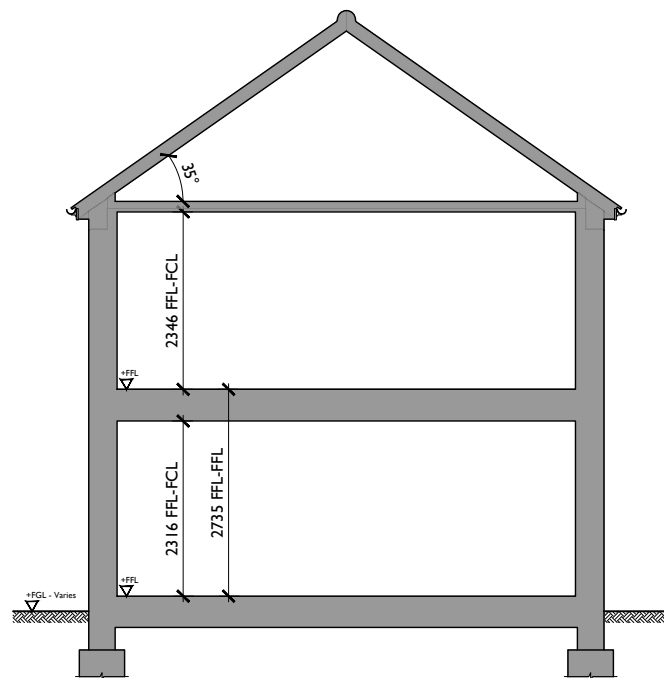

Section SFOG2 - Plot 007-008
Truss Type B-35°

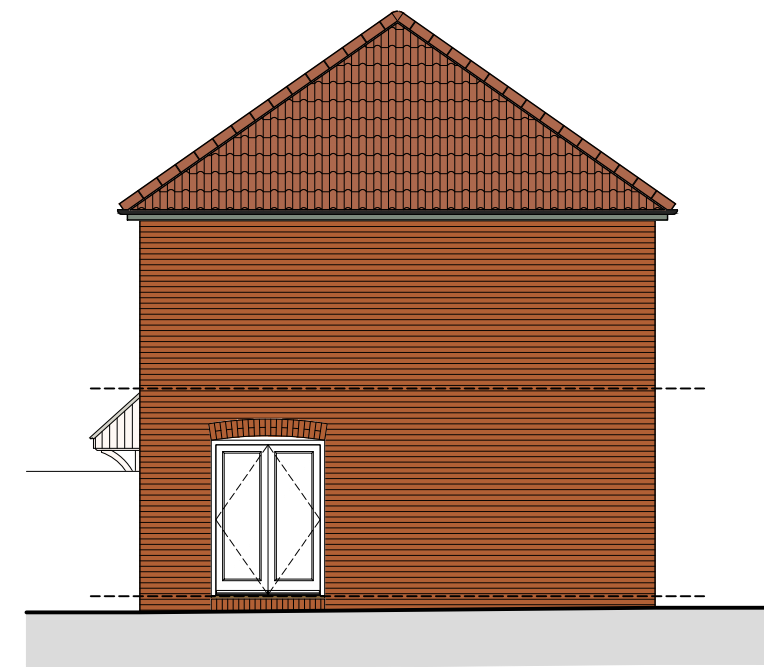

Side Elevation Plot 8

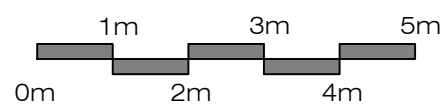

West Lavington Wiltshire

Drawing No. 007-008-P-003 - Side Elevations and Section - Rev ~
Scale 1:100 at A3 - March 2026