




Front Door/Frame and canopy	Rain water goods
 Dulux painted timber	 Alutec Evolve Aluminium
 CGF White (Dulux BS 00-E-55)	 CGF Wellington
Fascia & Soffit  Dulux painted timber	 CGF Fascia
CGF Fascia (Dulux 00NN 20/000)	

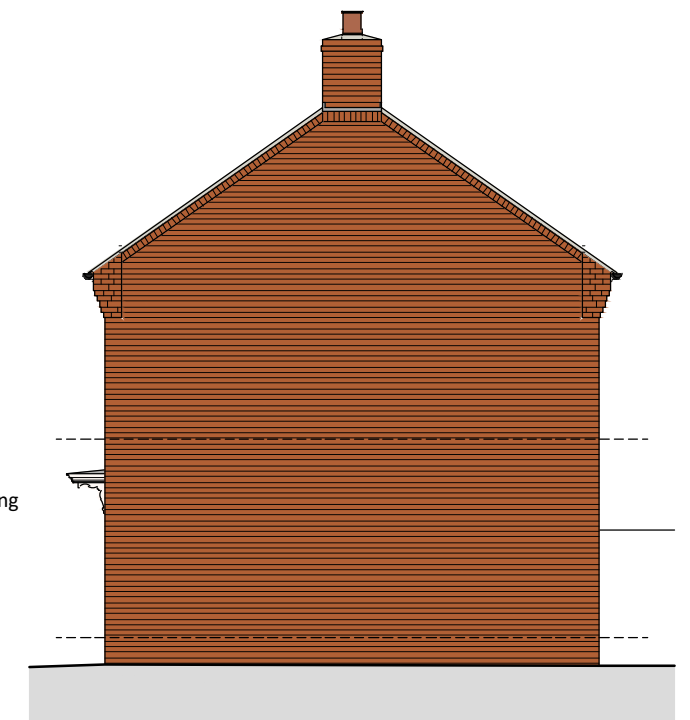

Side Elevation Plot 017



Drawing No. 017-018-P-002 - Front and Side Elevations - Rev ~
Scale 1:100 at A3 - March 2026