
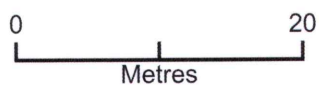


Trees at Willesley Farm

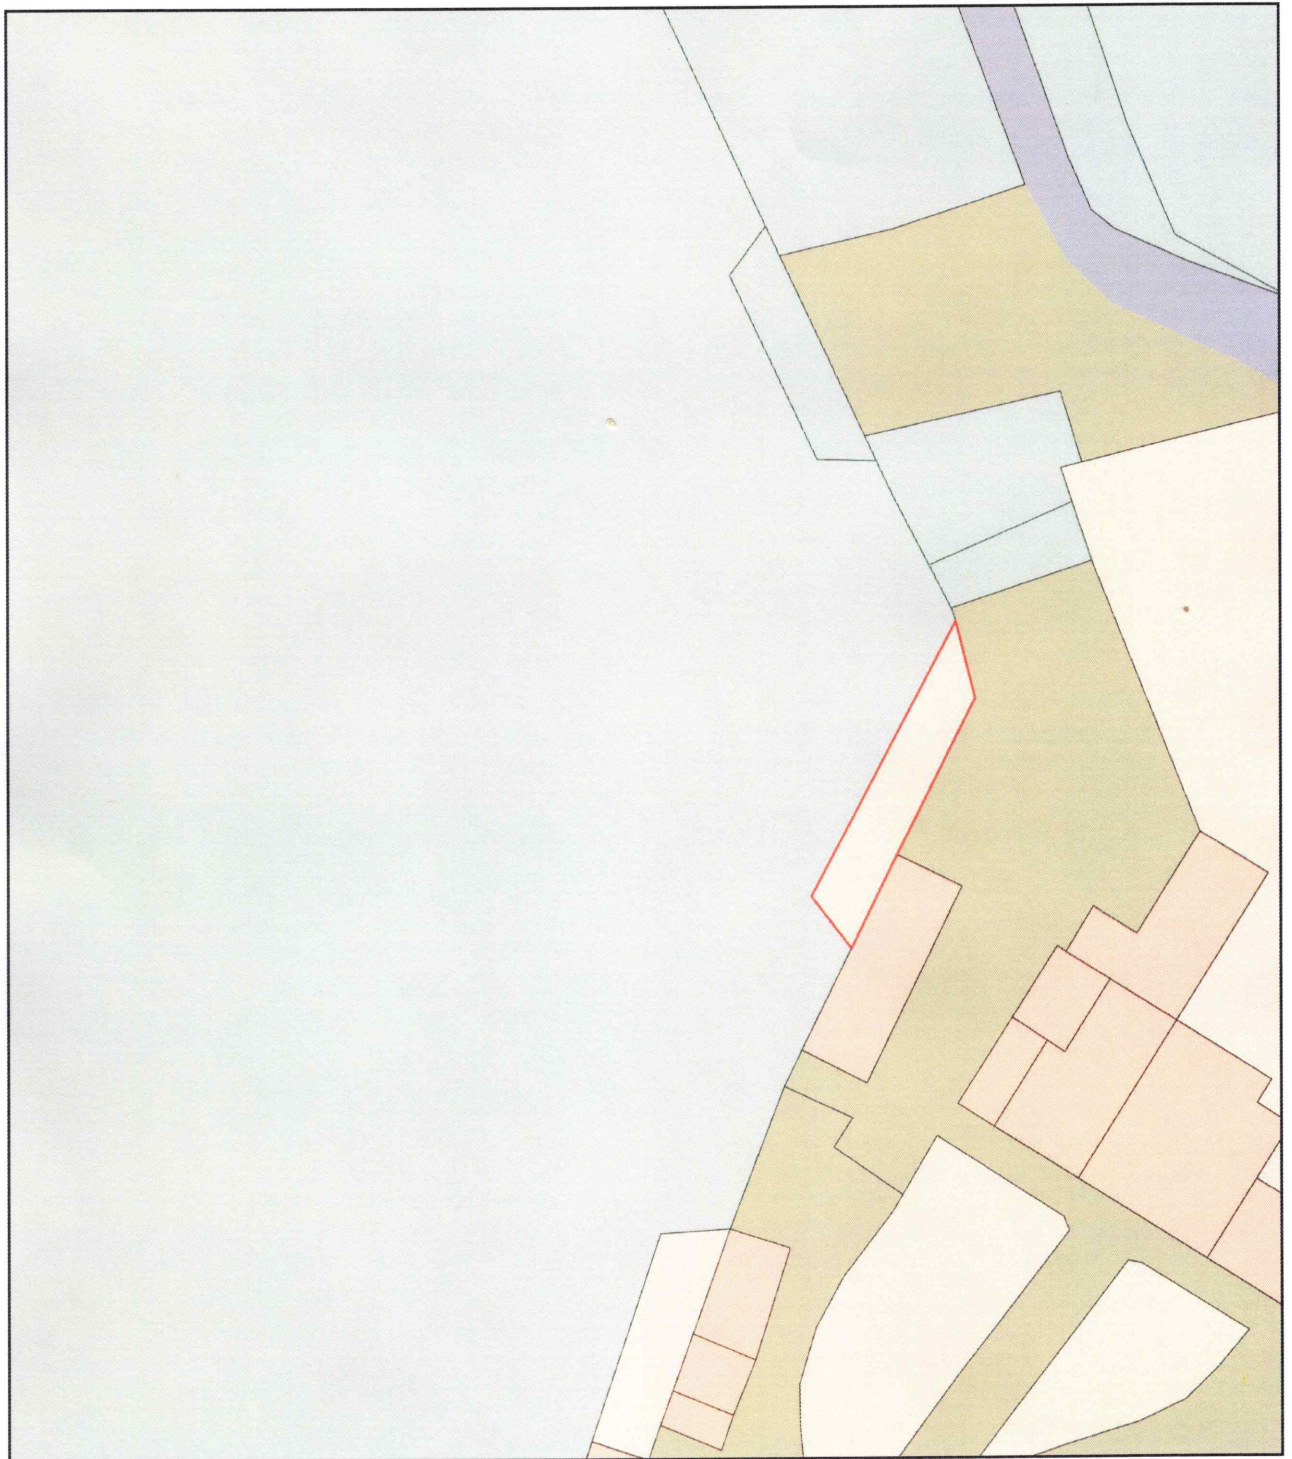

Plan Produced for: Peter Gibson
Date Produced: 20 Mar 2026
Plan Reference Number: TQRQM26079104110639
Scale: 1:500 @ A4