
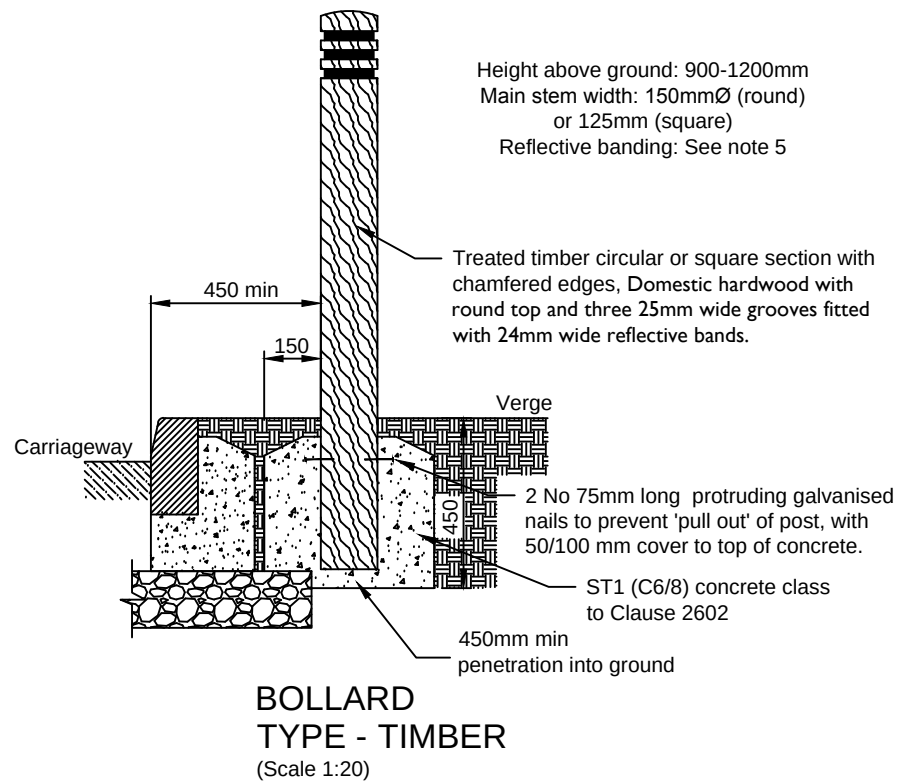
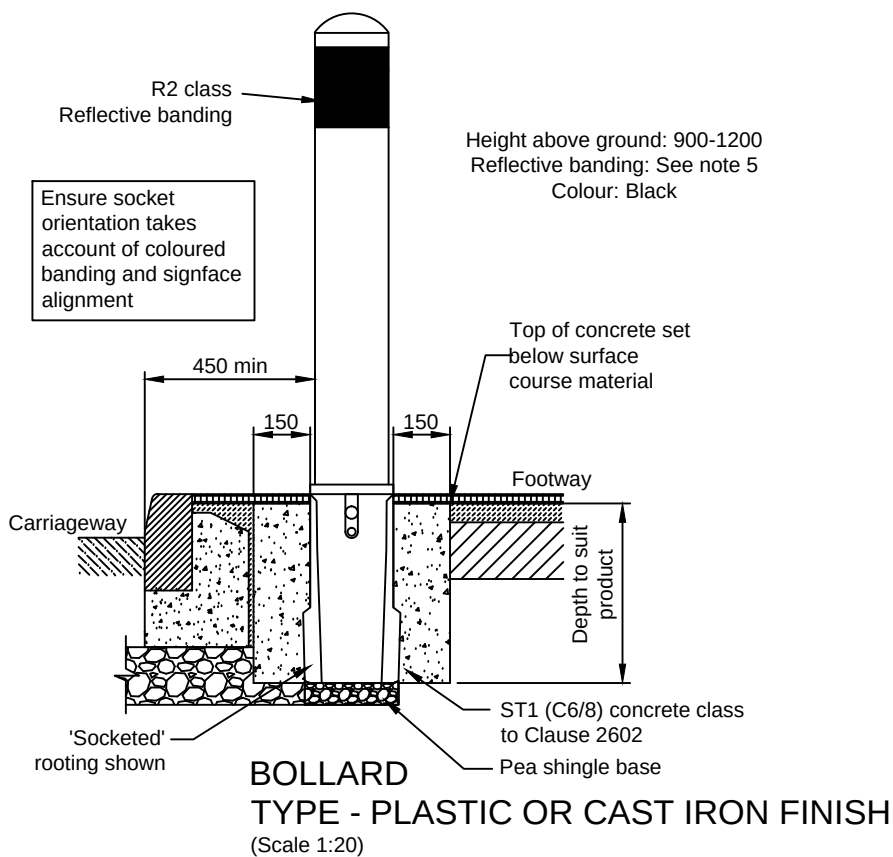
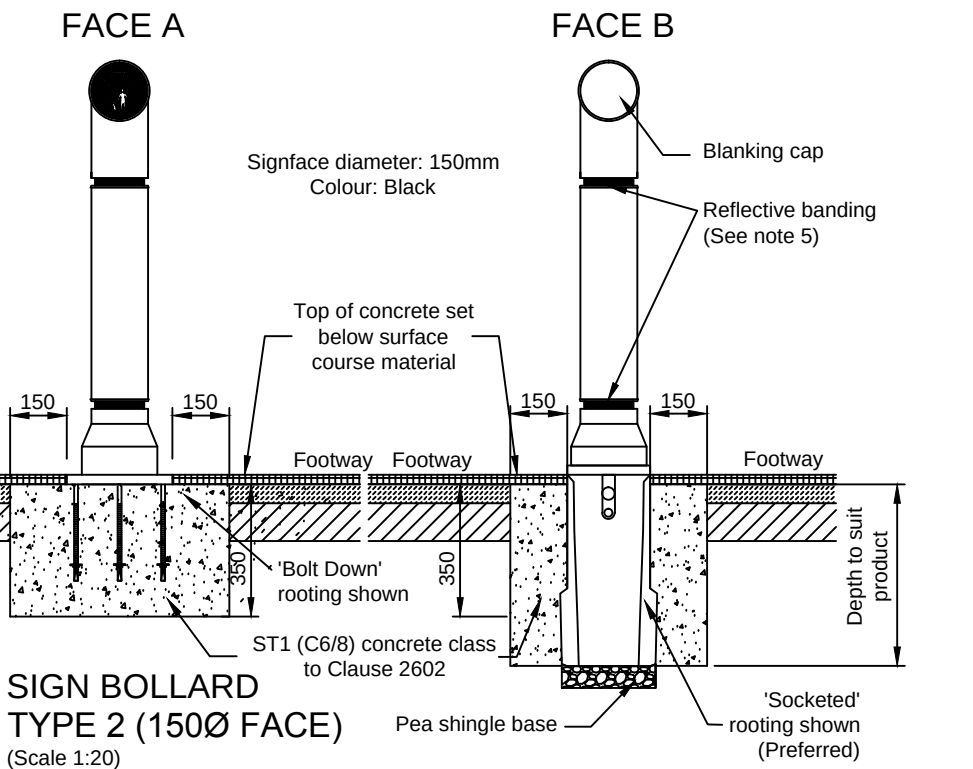


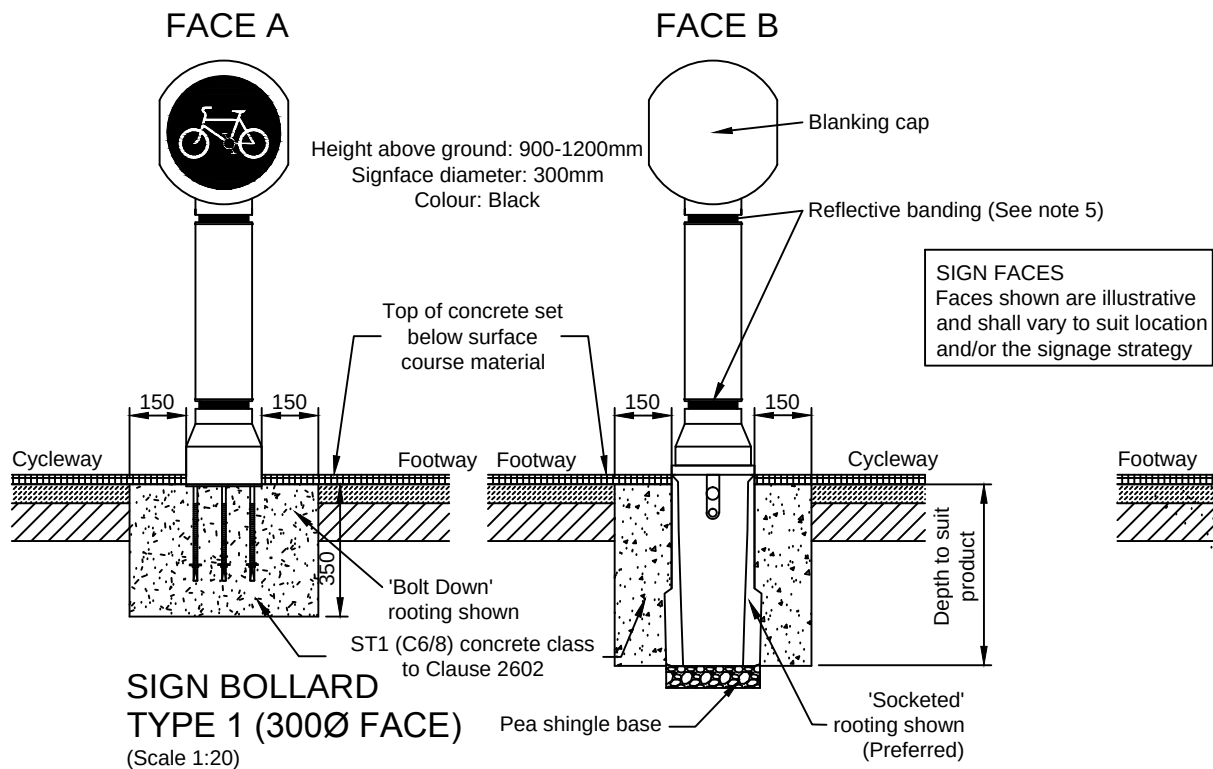

- NOTES**
- Do not scale from this drawing.
  - This drawing must be used in conjunction with engineers sign/bollard location plan and sign face schedule.
  - All bollards must be installed with reflective banding.
  - All unused faces must be installed with a blanking cap.
  - Reflective banding shall be reflective to class R2 requirements and be coloured red on the left hand edge of the carriageway as viewed by the drivers of approaching vehicles, and coloured white on the right hand edge of the carriageway when so viewed, except where the edge is the edge of a dual carriageway or one way road whereupon the colour shall be amber.
  - The work shown on this drawing could affect statutory undertakers apparatus and the contractor is required to verify the location and depth prior to the commencement of work and take all precautions necessary when working in the vicinity of such apparatus. Utility Information is produced from a digital source and no guarantee can be given regarding its accuracy. It is the recipients responsibility to check the accuracy of measurements given. Should discrepancy occur please contact the issuing authority to seek clarification.
  - The use of this drawing does not absolve the client of their responsibilities under Health & Safety: The Construction (Design & Management) Regulations 2015

- BOLLARD REQUIREMENTS:**
- Bollards are to be installed in strict accordance with manufacturers specification.
  - Sign face bollards shall be in accordance with The Traffic Signs Regulations and General Directions 2016.
  - Bollards may be installed as either 'socketed' (preferred) or 'bolt down'.
  - Selection of bollard type may be dependant on planning requirements and location and shall be agreed by WC.
  - For plastic or cast iron bollards the standard colour shall be black, unless otherwise agreed by WC.
  - Fixed and/or removable bollard types must be clearly annotated on the plan drawings.

|   |                  |                |      |      |
|---|------------------|----------------|------|------|
|   |                  |                |      |      |
|   |                  |                |      |      |
| Rev                                                                                                | Revision details | Chkd           | Appd | Date |
| Drawn: MJR                                                                                         |                  | DRAWING STATUS |      |      |
| Chkd: DMT                                                                                          |                  |                |      |      |
| Appd: GTR                                                                                          |                  | ISSUE          |      |      |
| Date: 20/12/17                                                                                     |                  |                |      |      |
| File ref:                                                                                          |                  |                |      |      |
| L:\Traffic Engineering Team\Standard Drawings\Wiltshire Council - Final Approved Standard Drawings |                  |                |      |      |

Client:



Wiltshire Council  
Highways & Transport  
County Hall,  
Bythesea Road  
Trowbridge  
Wiltshire  
BA14 8JN

Consultant:



Atkins Highways & Transportation  
3rd Floor  
County Gate  
County Way  
Trowbridge  
Wiltshire  
BA14 7FJ

Project Name:

WILTSHIRE COUNCIL HIGHWAYS & TRANSPORT  
STANDARD HIGHWAY CONSTRUCTION DETAILS

Drawing Title:

SERIES 1200 - TRAFFIC SIGNS & ROAD MARKINGS  
STREET FURNITURE - BOLLARDS



Original Drawing Size : A3

Scale : NOT TO SCALE

Dimensions : mm

Drawing No.

WC-HCD-1200-D003-

Rev

O