


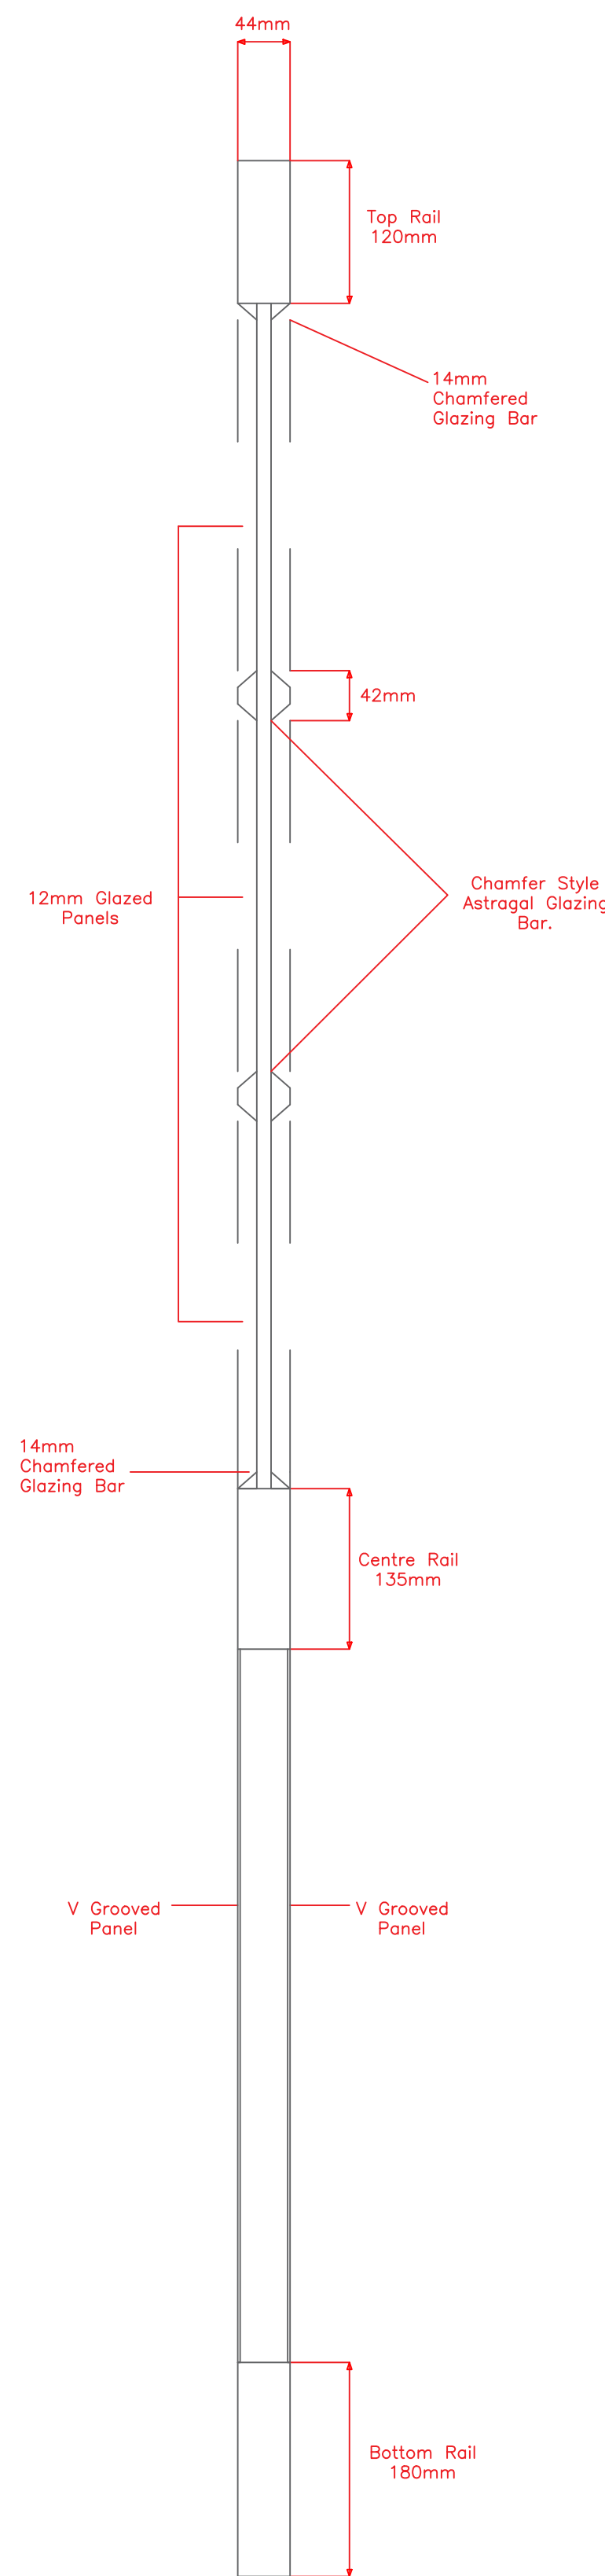
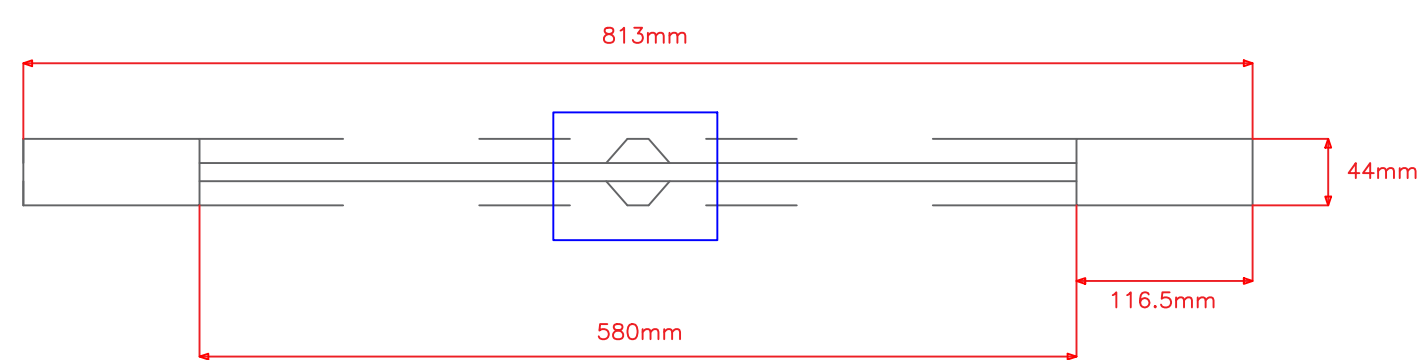


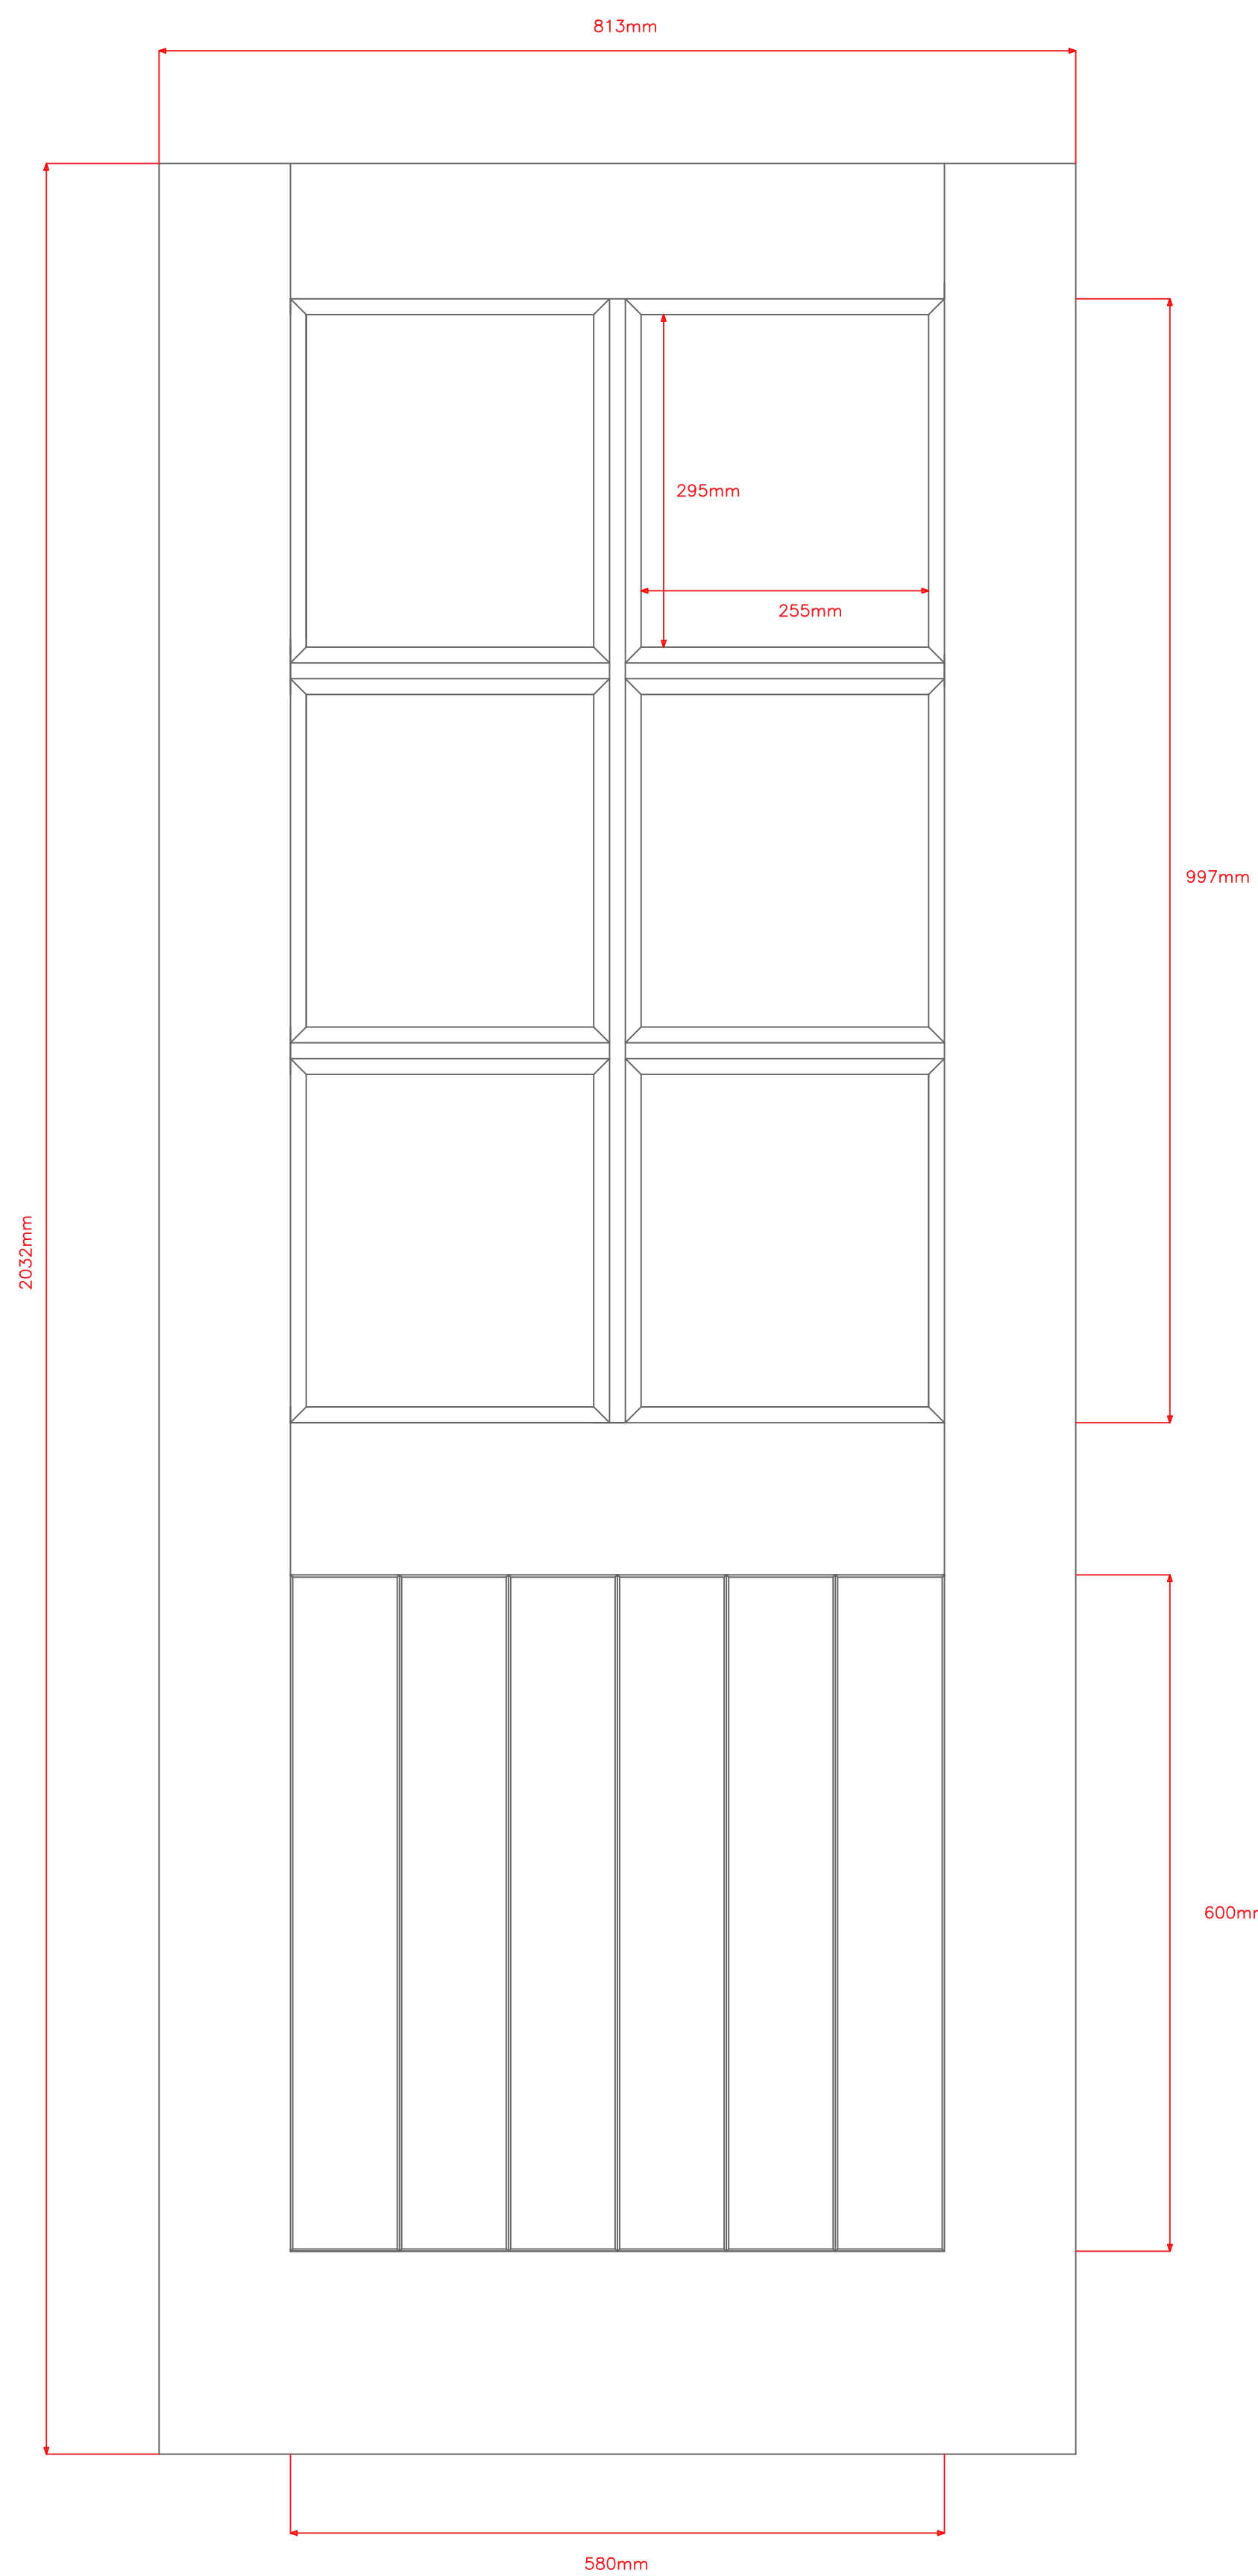


Glazing Bar Detail

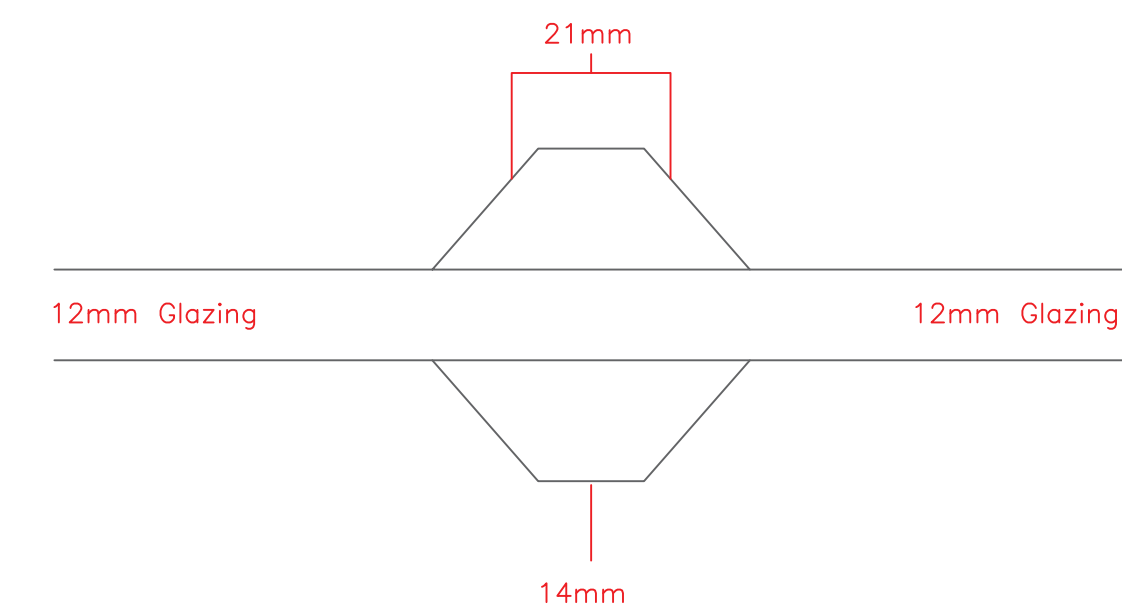

SCALE 1:1

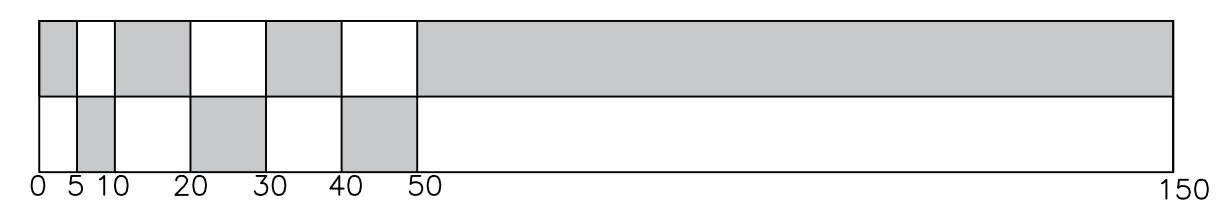

SCALE 1:5

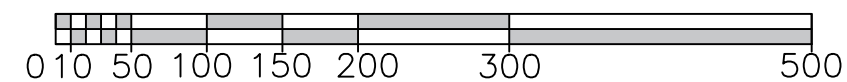

General Notes

No.	Revision/Issue	Date

MARLBOROUGH COLLEGE

Estates Department
Barton Farm
College Fields
Marlborough
Wiltshire SN8 1PA Tel:- 01672892200

Project Name and Address

Marlborough College
2 & 3 Pewsey Road
Front Doors

Project Pewsey Road Front Doors	Sheet MC/PR/FDD/01
Date 12/03/2026	
Scale 1:5 & 1:1	