

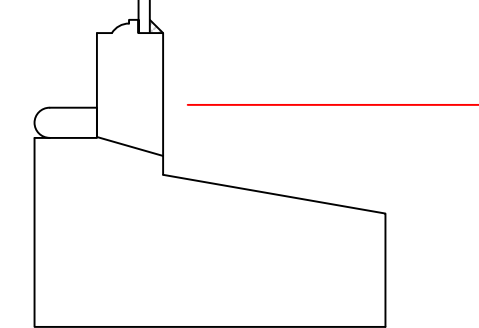
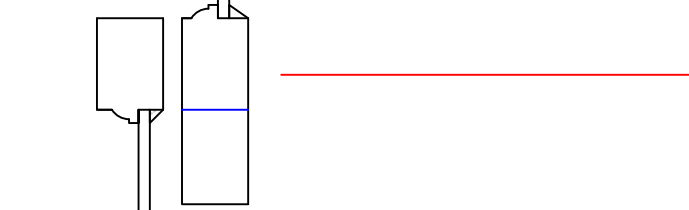
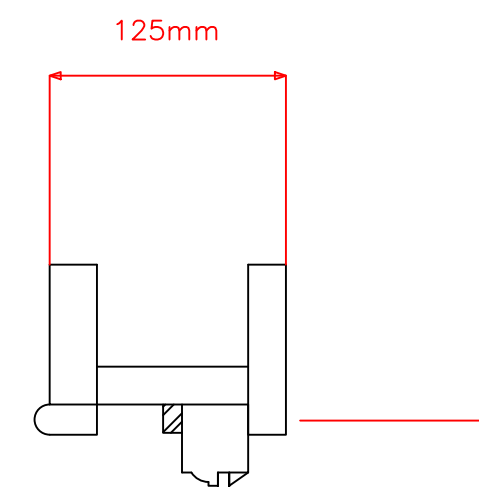
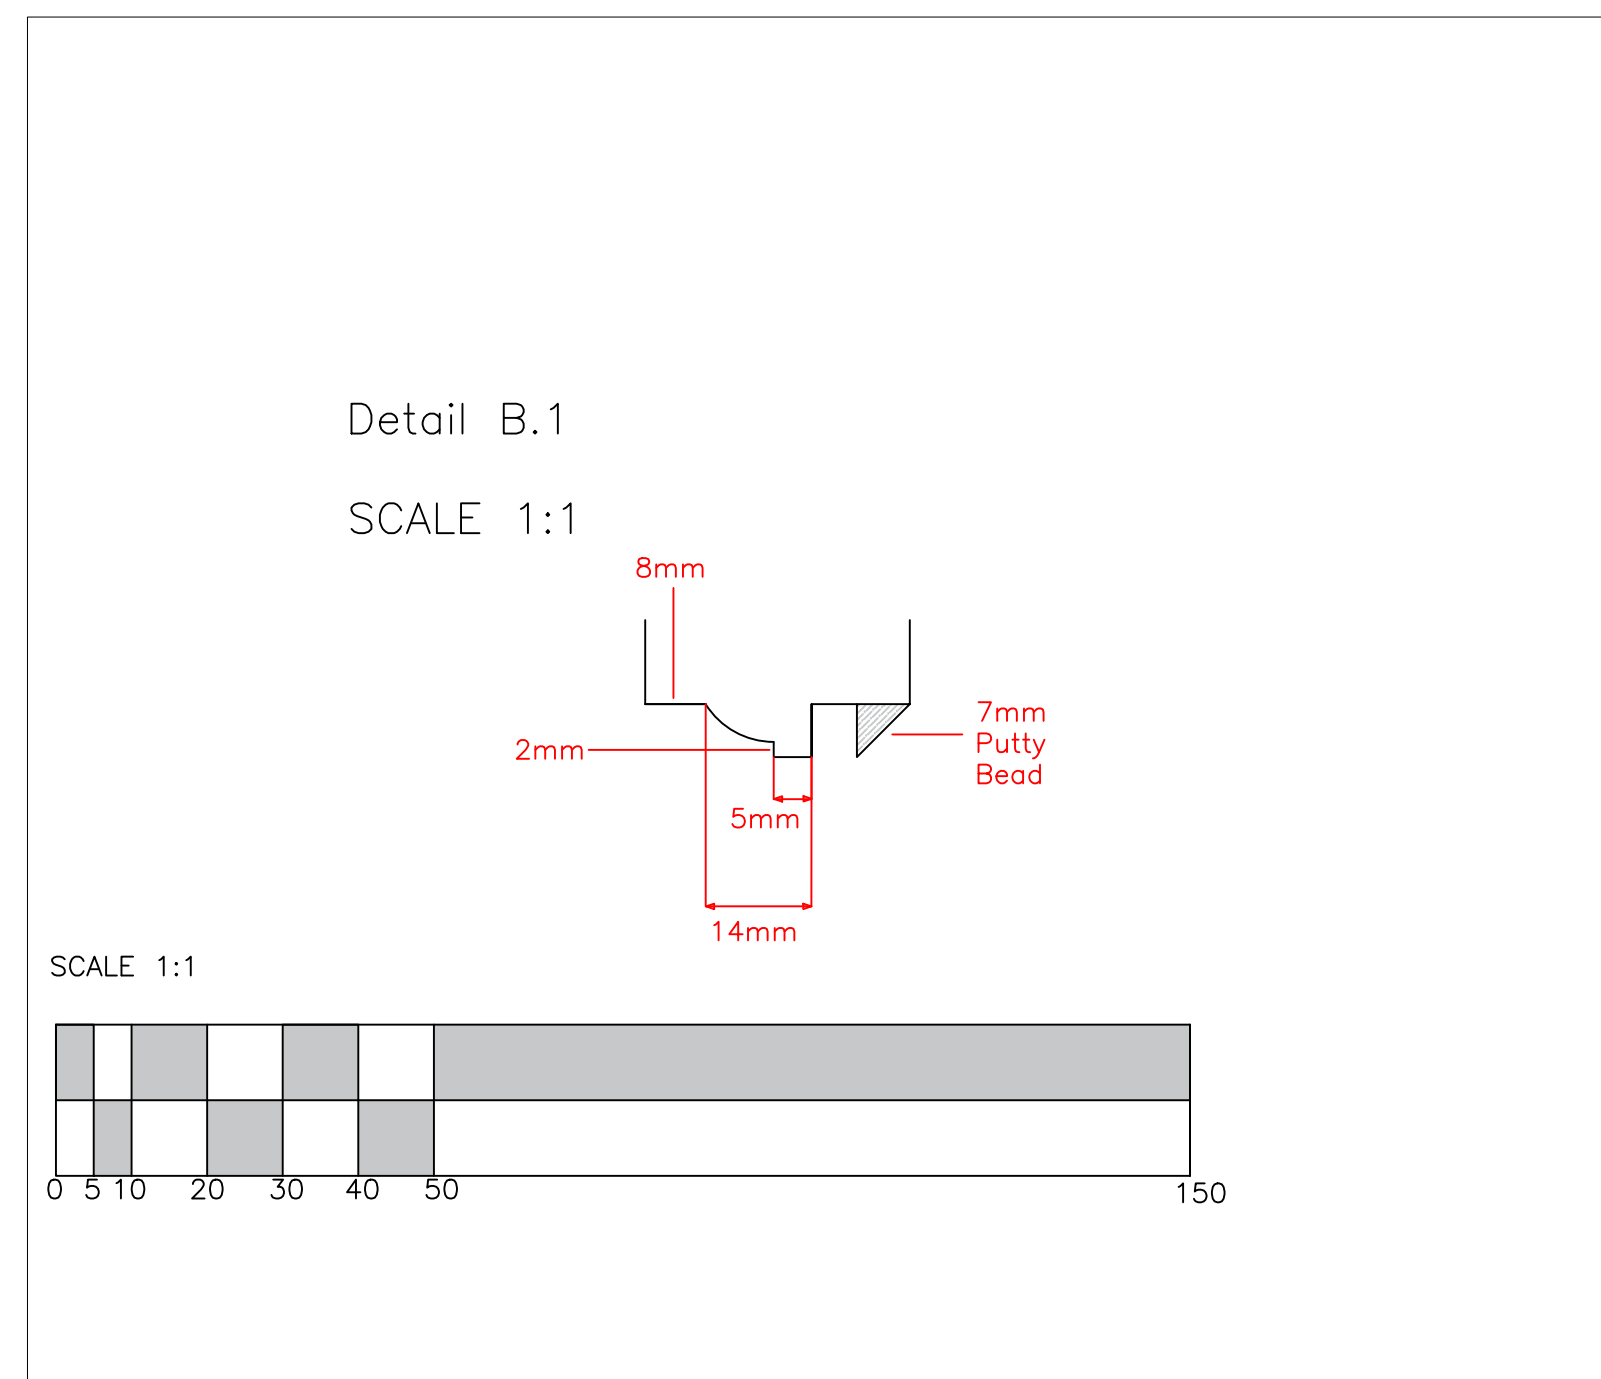
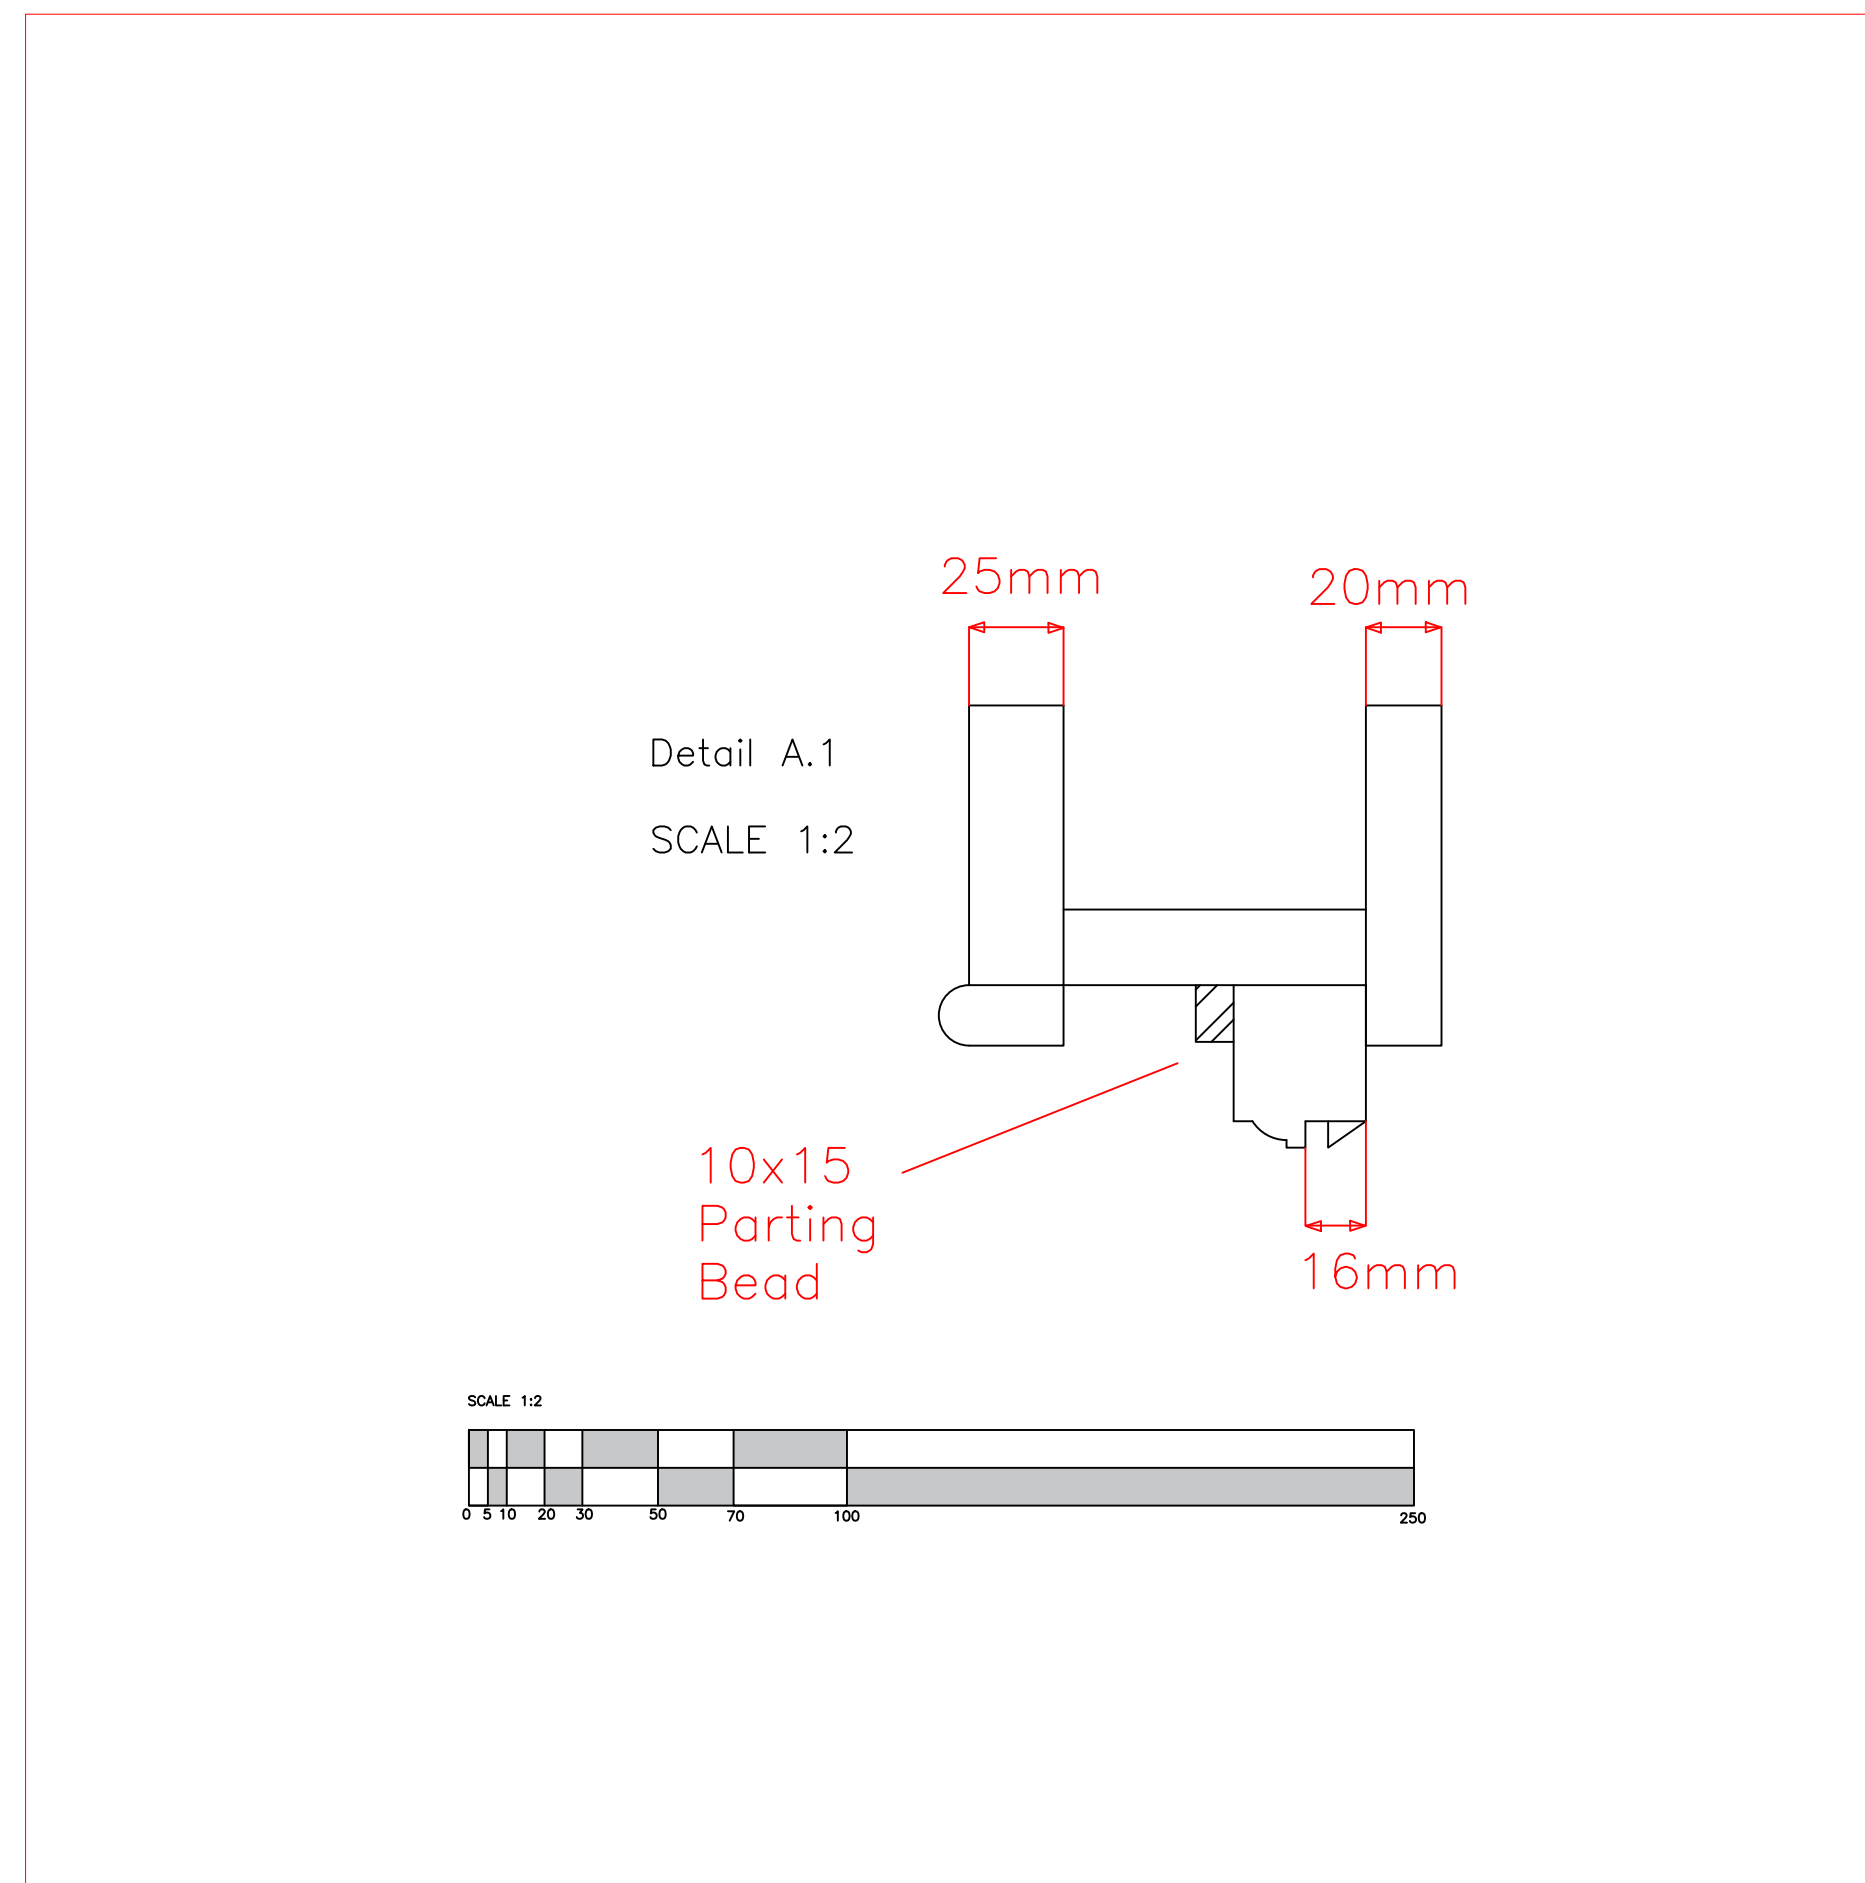
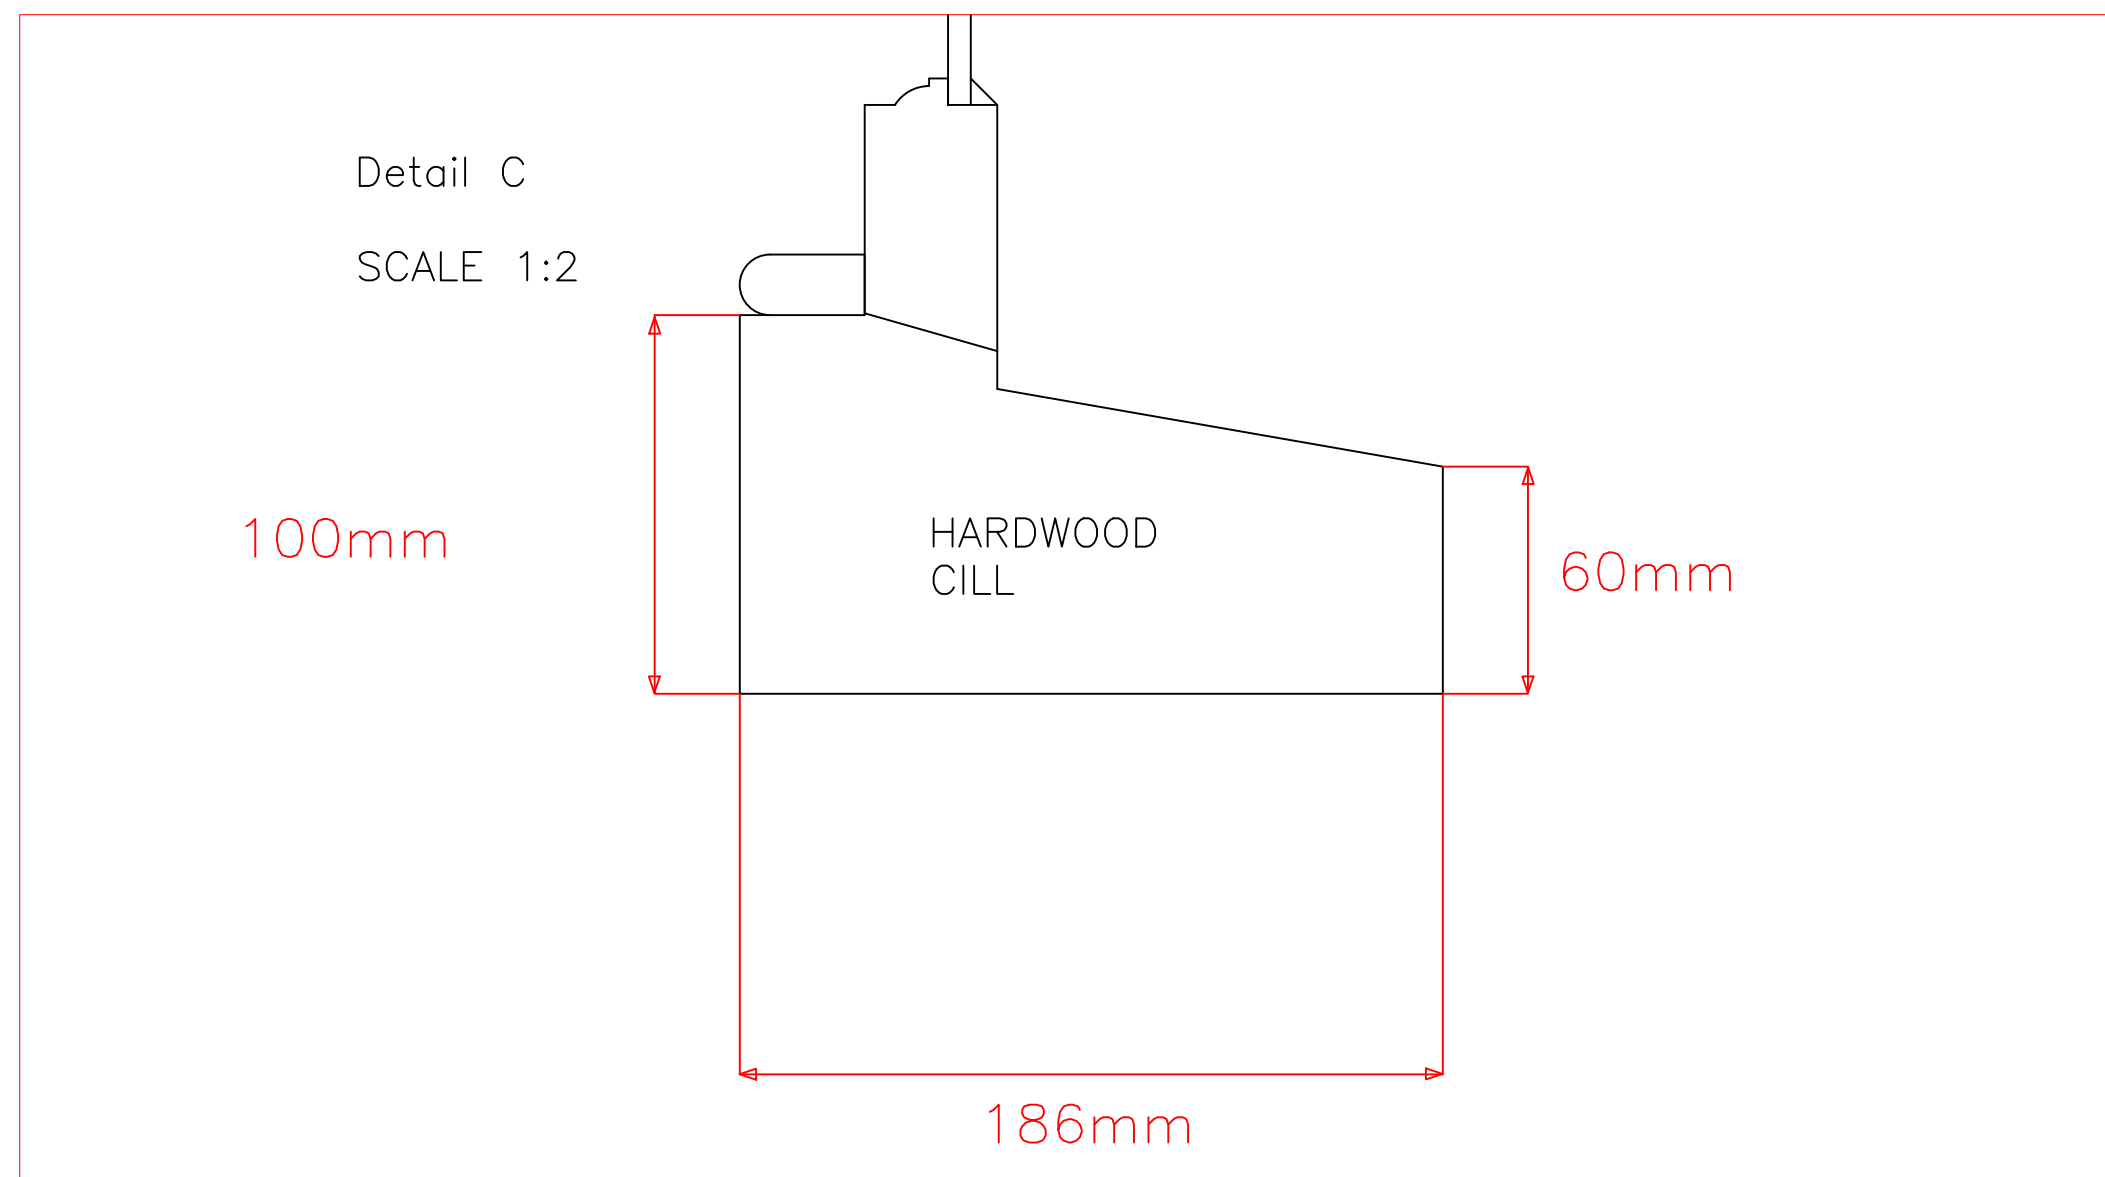
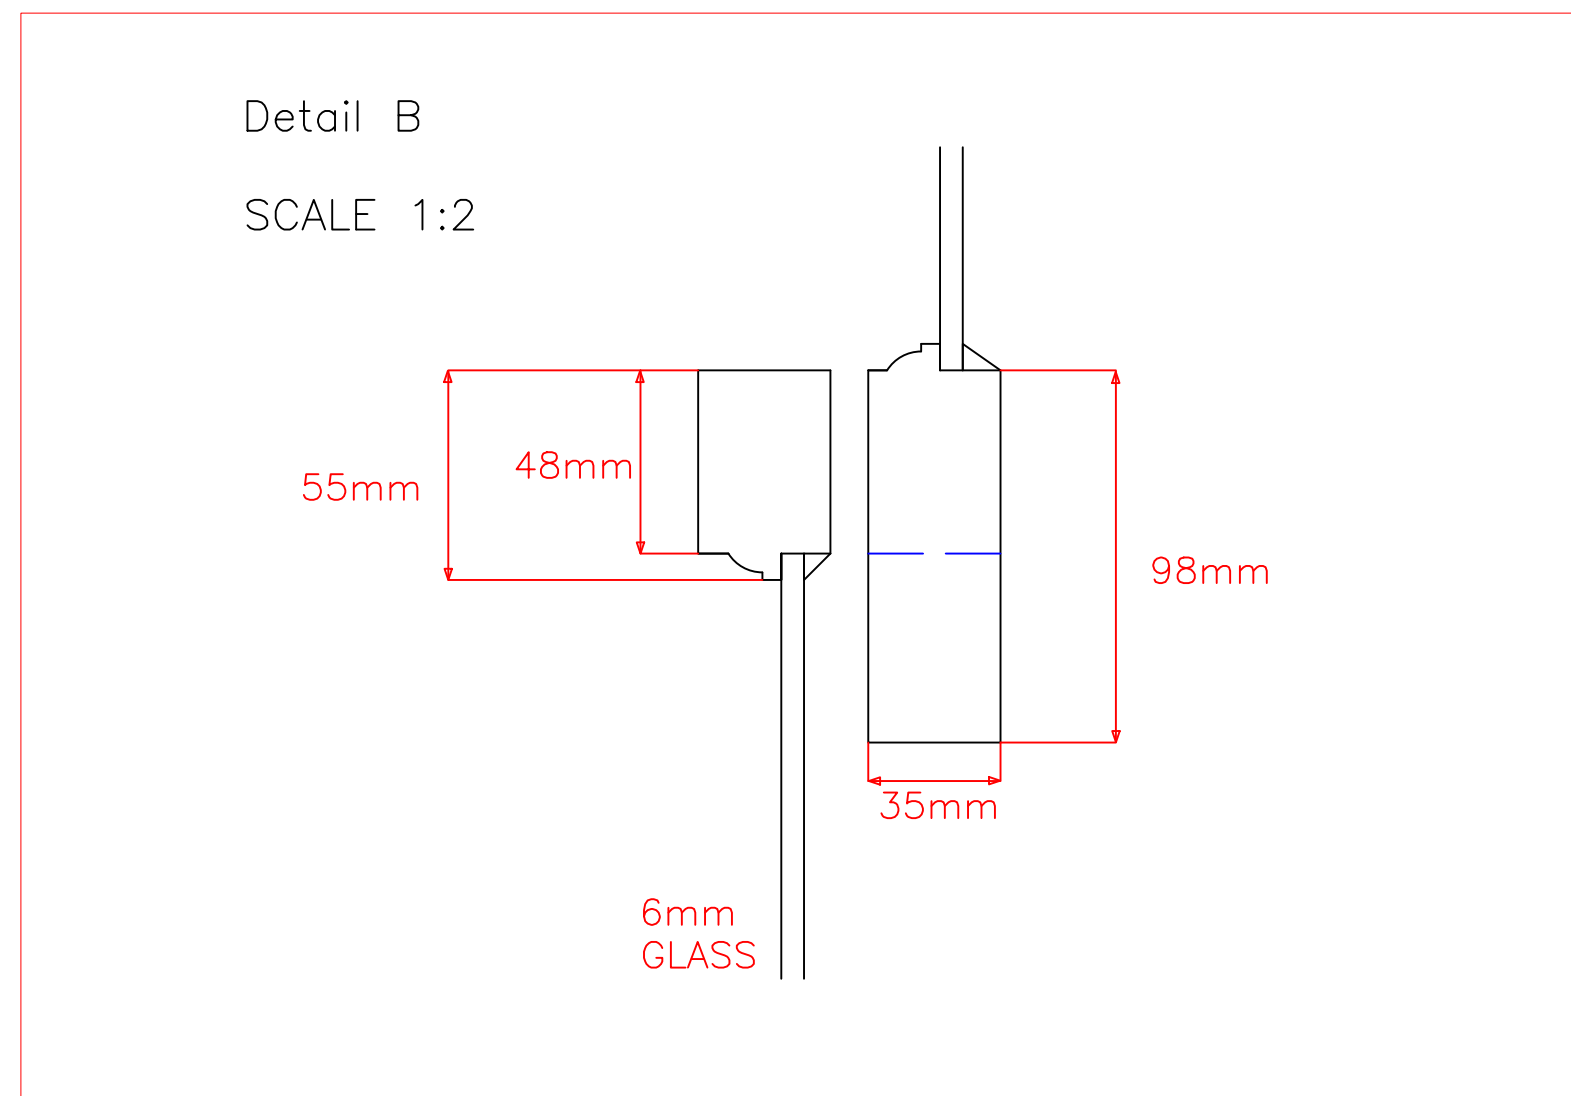


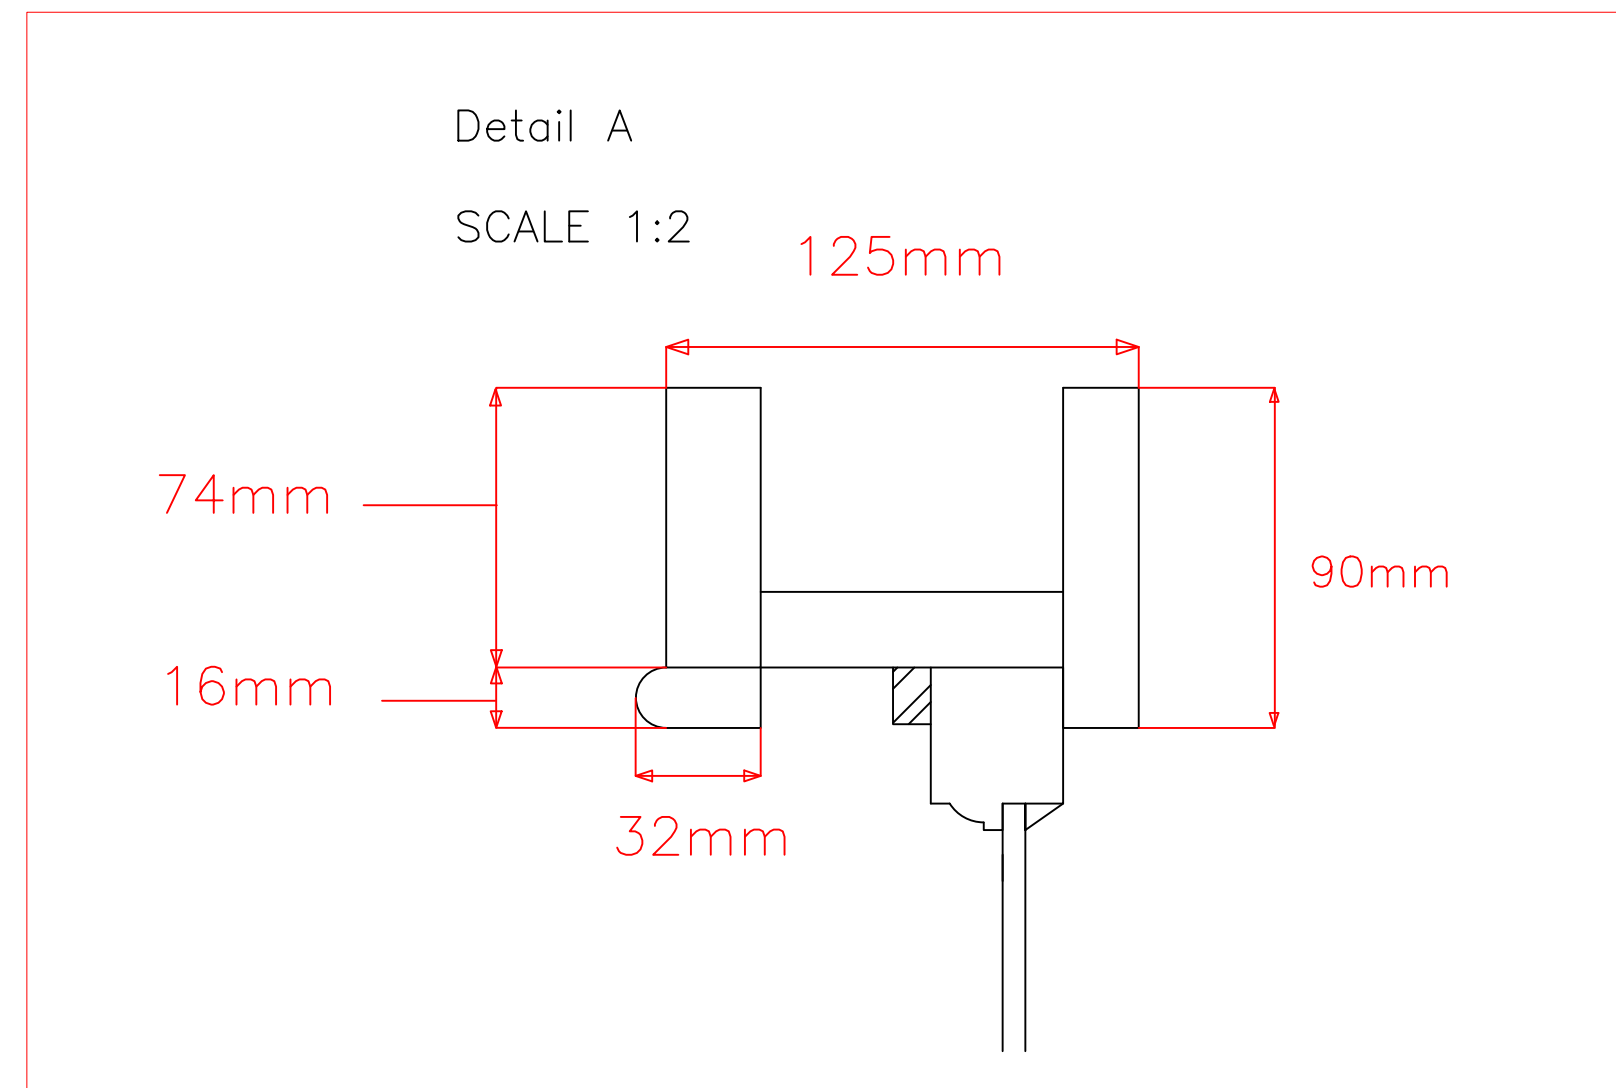

SECTION

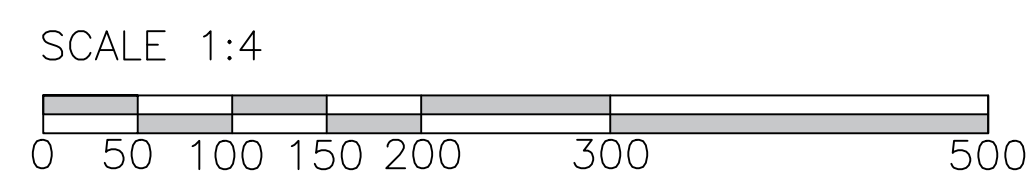

General Notes

No.	Revision/Issue	Date

	MARLBOROUGH COLLEGE
Estates Department	
Barton Farm	
College Fields	
Marlborough	
Wiltshire SN8 1PA	
Tel:- 01672892200	

Project Name and Address	
Marlborough College	
Pewsey Road	
Sash Window Detail	

Project Sash Window Section Detail	Sheet MC/2PR/SWD/02
Date 12/03/2026	
Scale 1:4, 1:2, 1:1	