


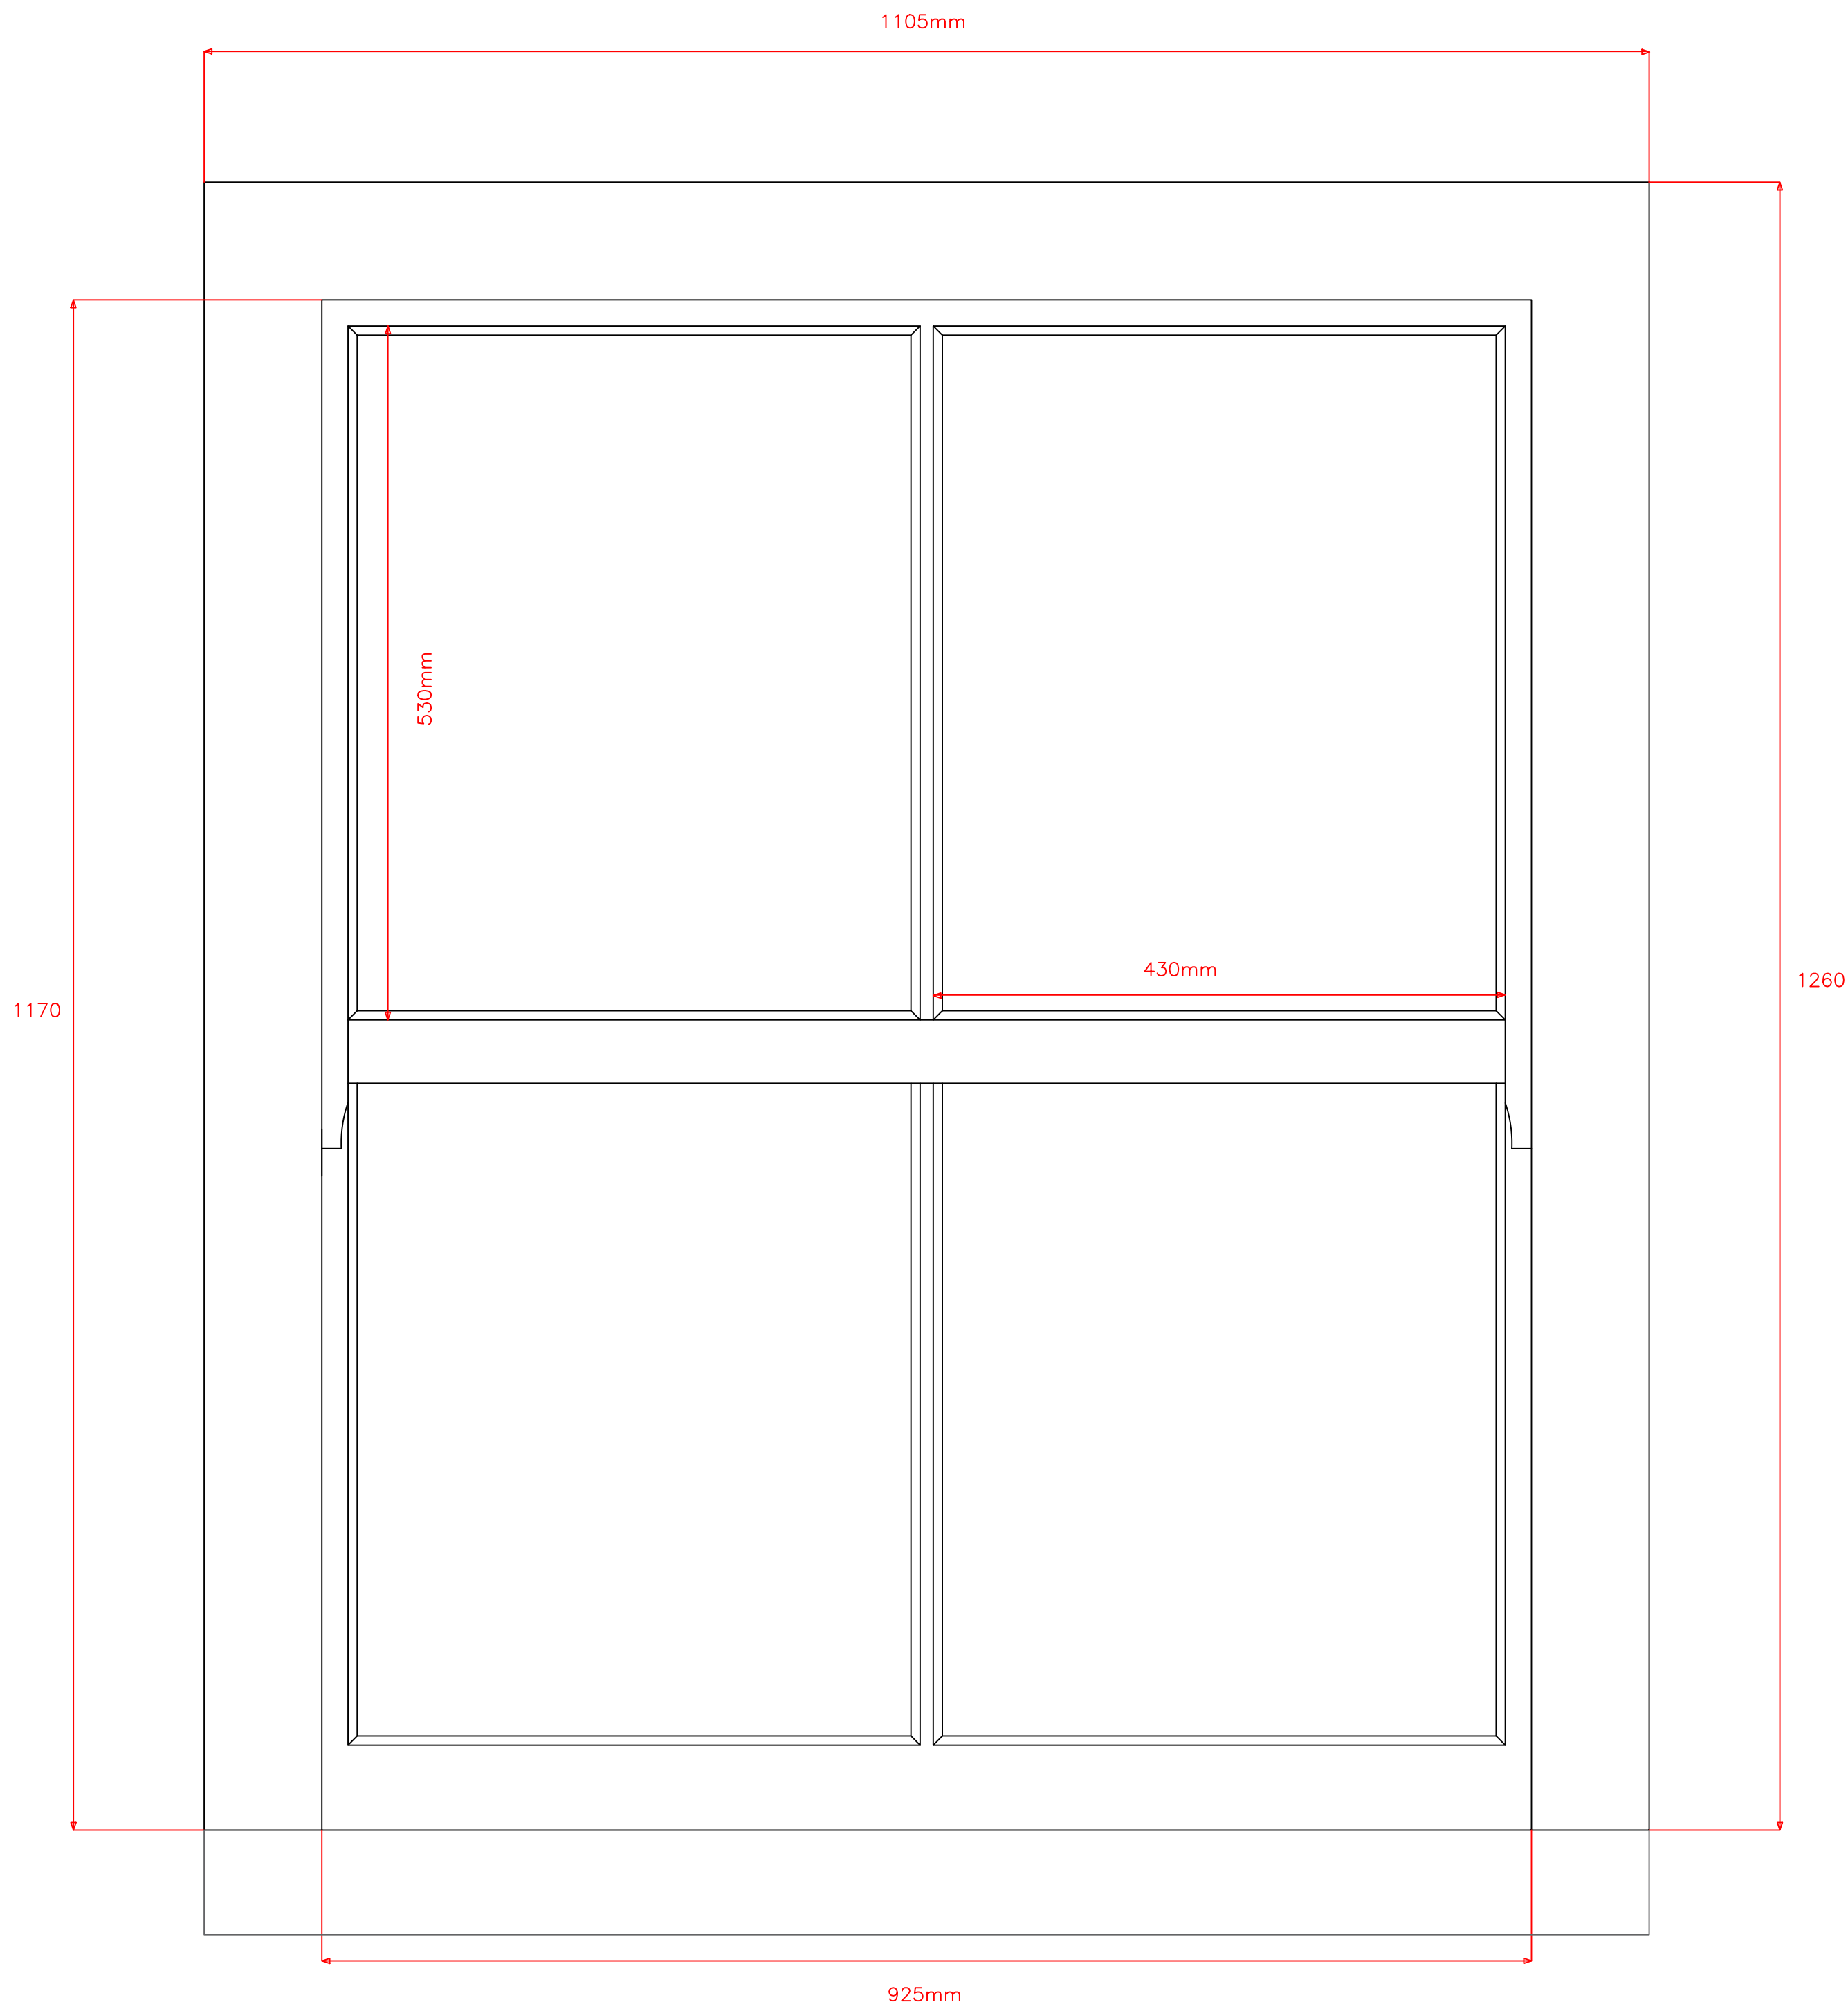
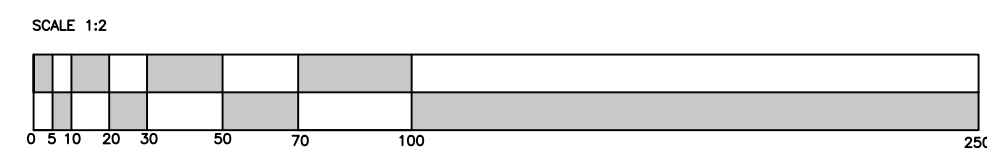
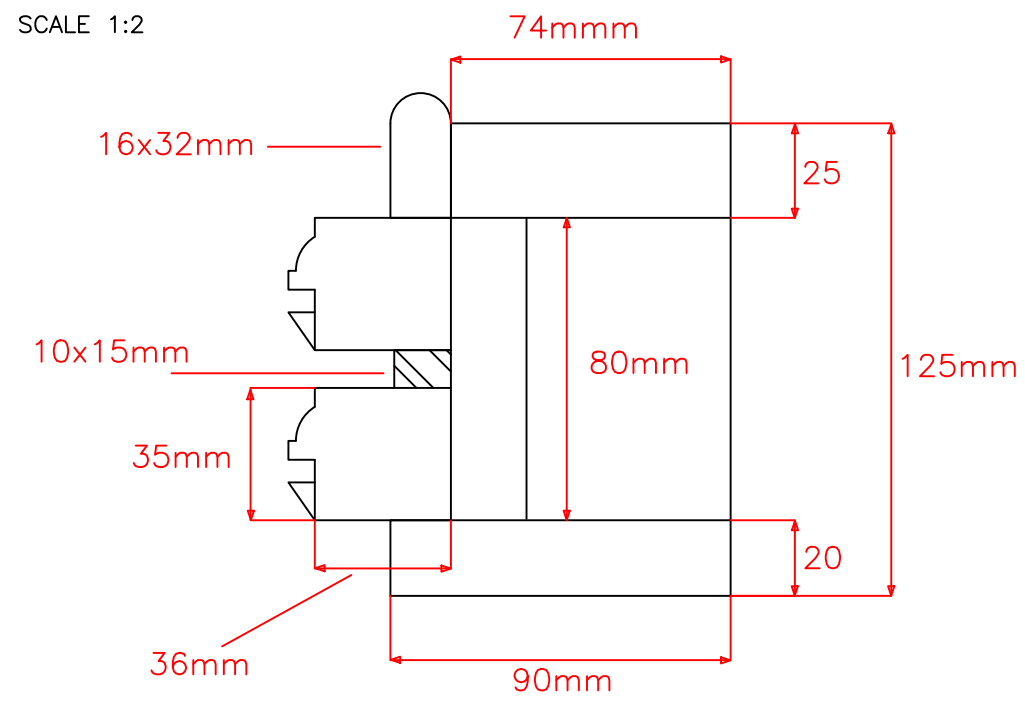


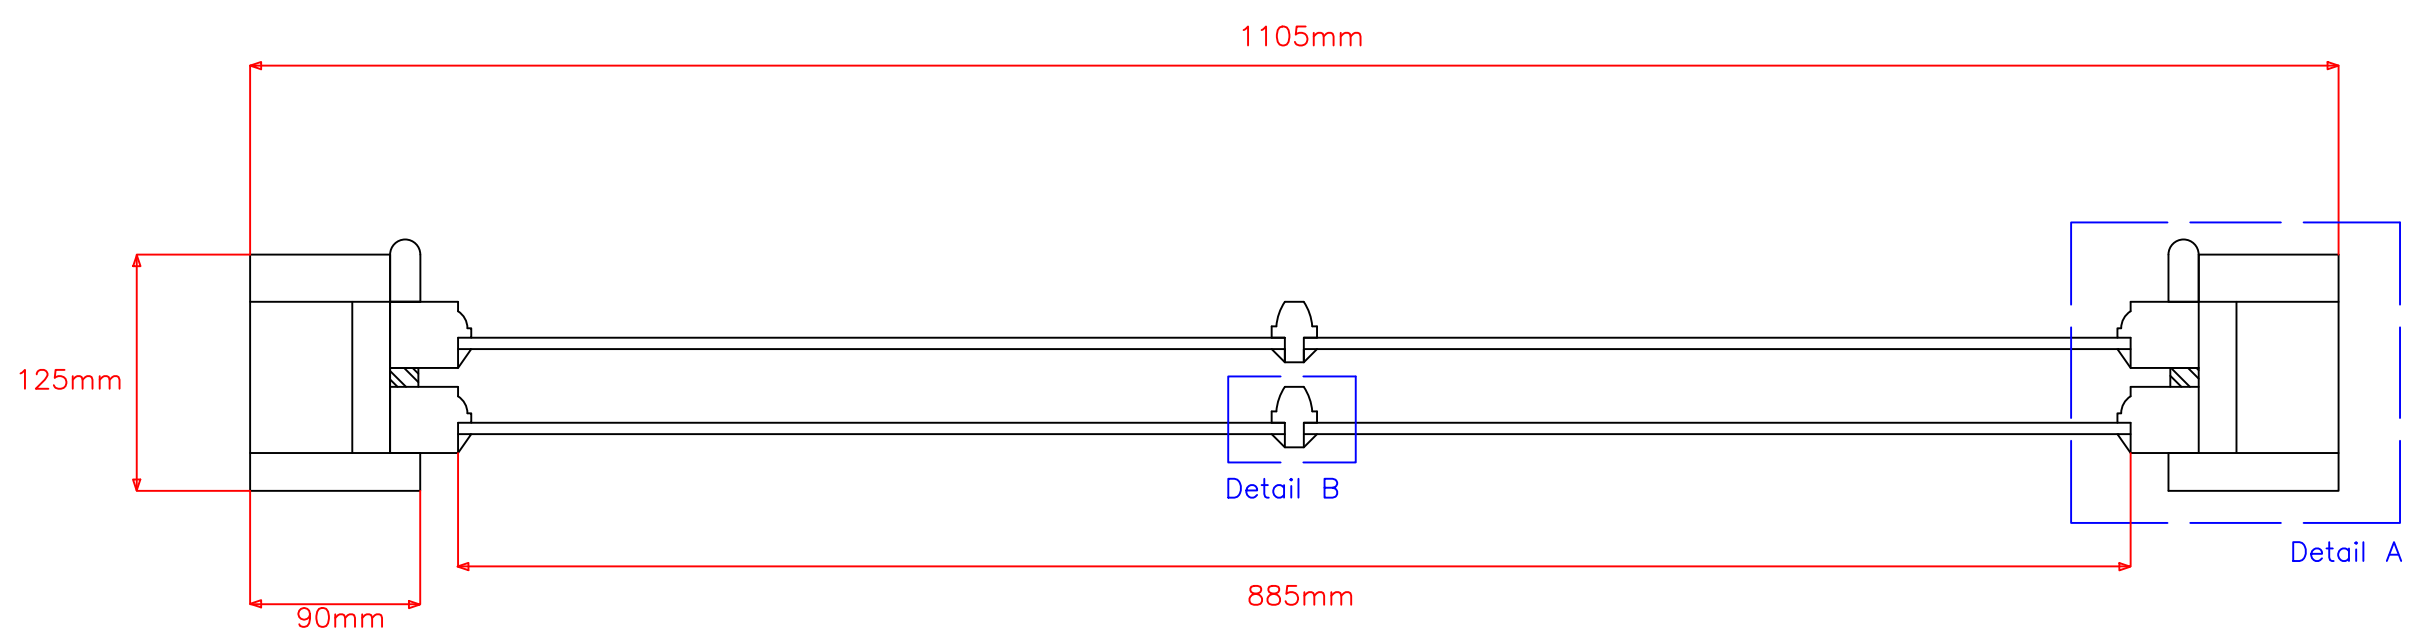


Detail A
SCALE 1:2

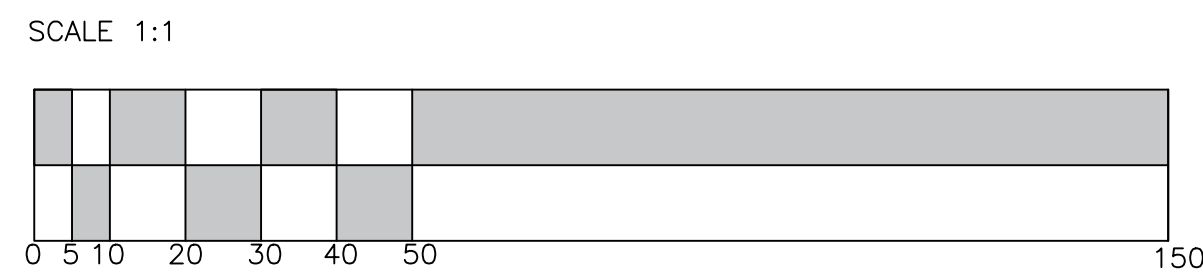

Detail B
SCALE 1:1

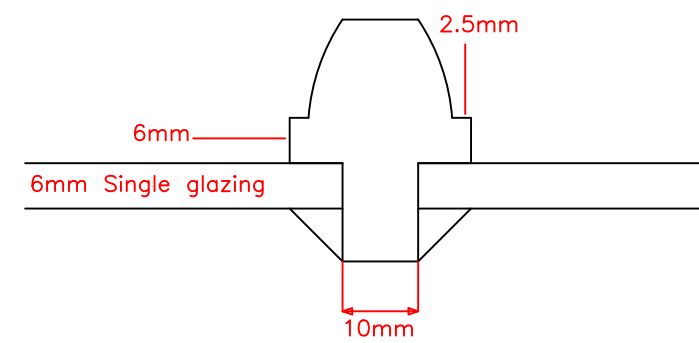

SCALE 1:4

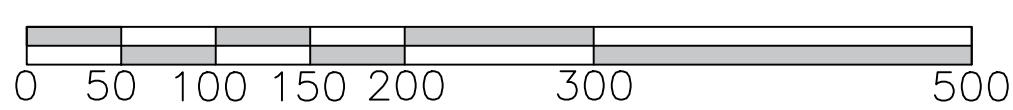

General Notes

No.	Revision/Issue	Date

MARLBOROUGH COLLEGE
Estates Department
Barton Farm
College Fields
Marlborough
Wiltshire SN8 1PA Tel:- 01672892200

Project Name and Address
Marlborough College
Pewsey Road
Sash Window

Project Sash Window Detail	Sheet MC/2PR/SWD/01
Date 12/03/2026	
Scale 1:4, 1:2, 1:1	