


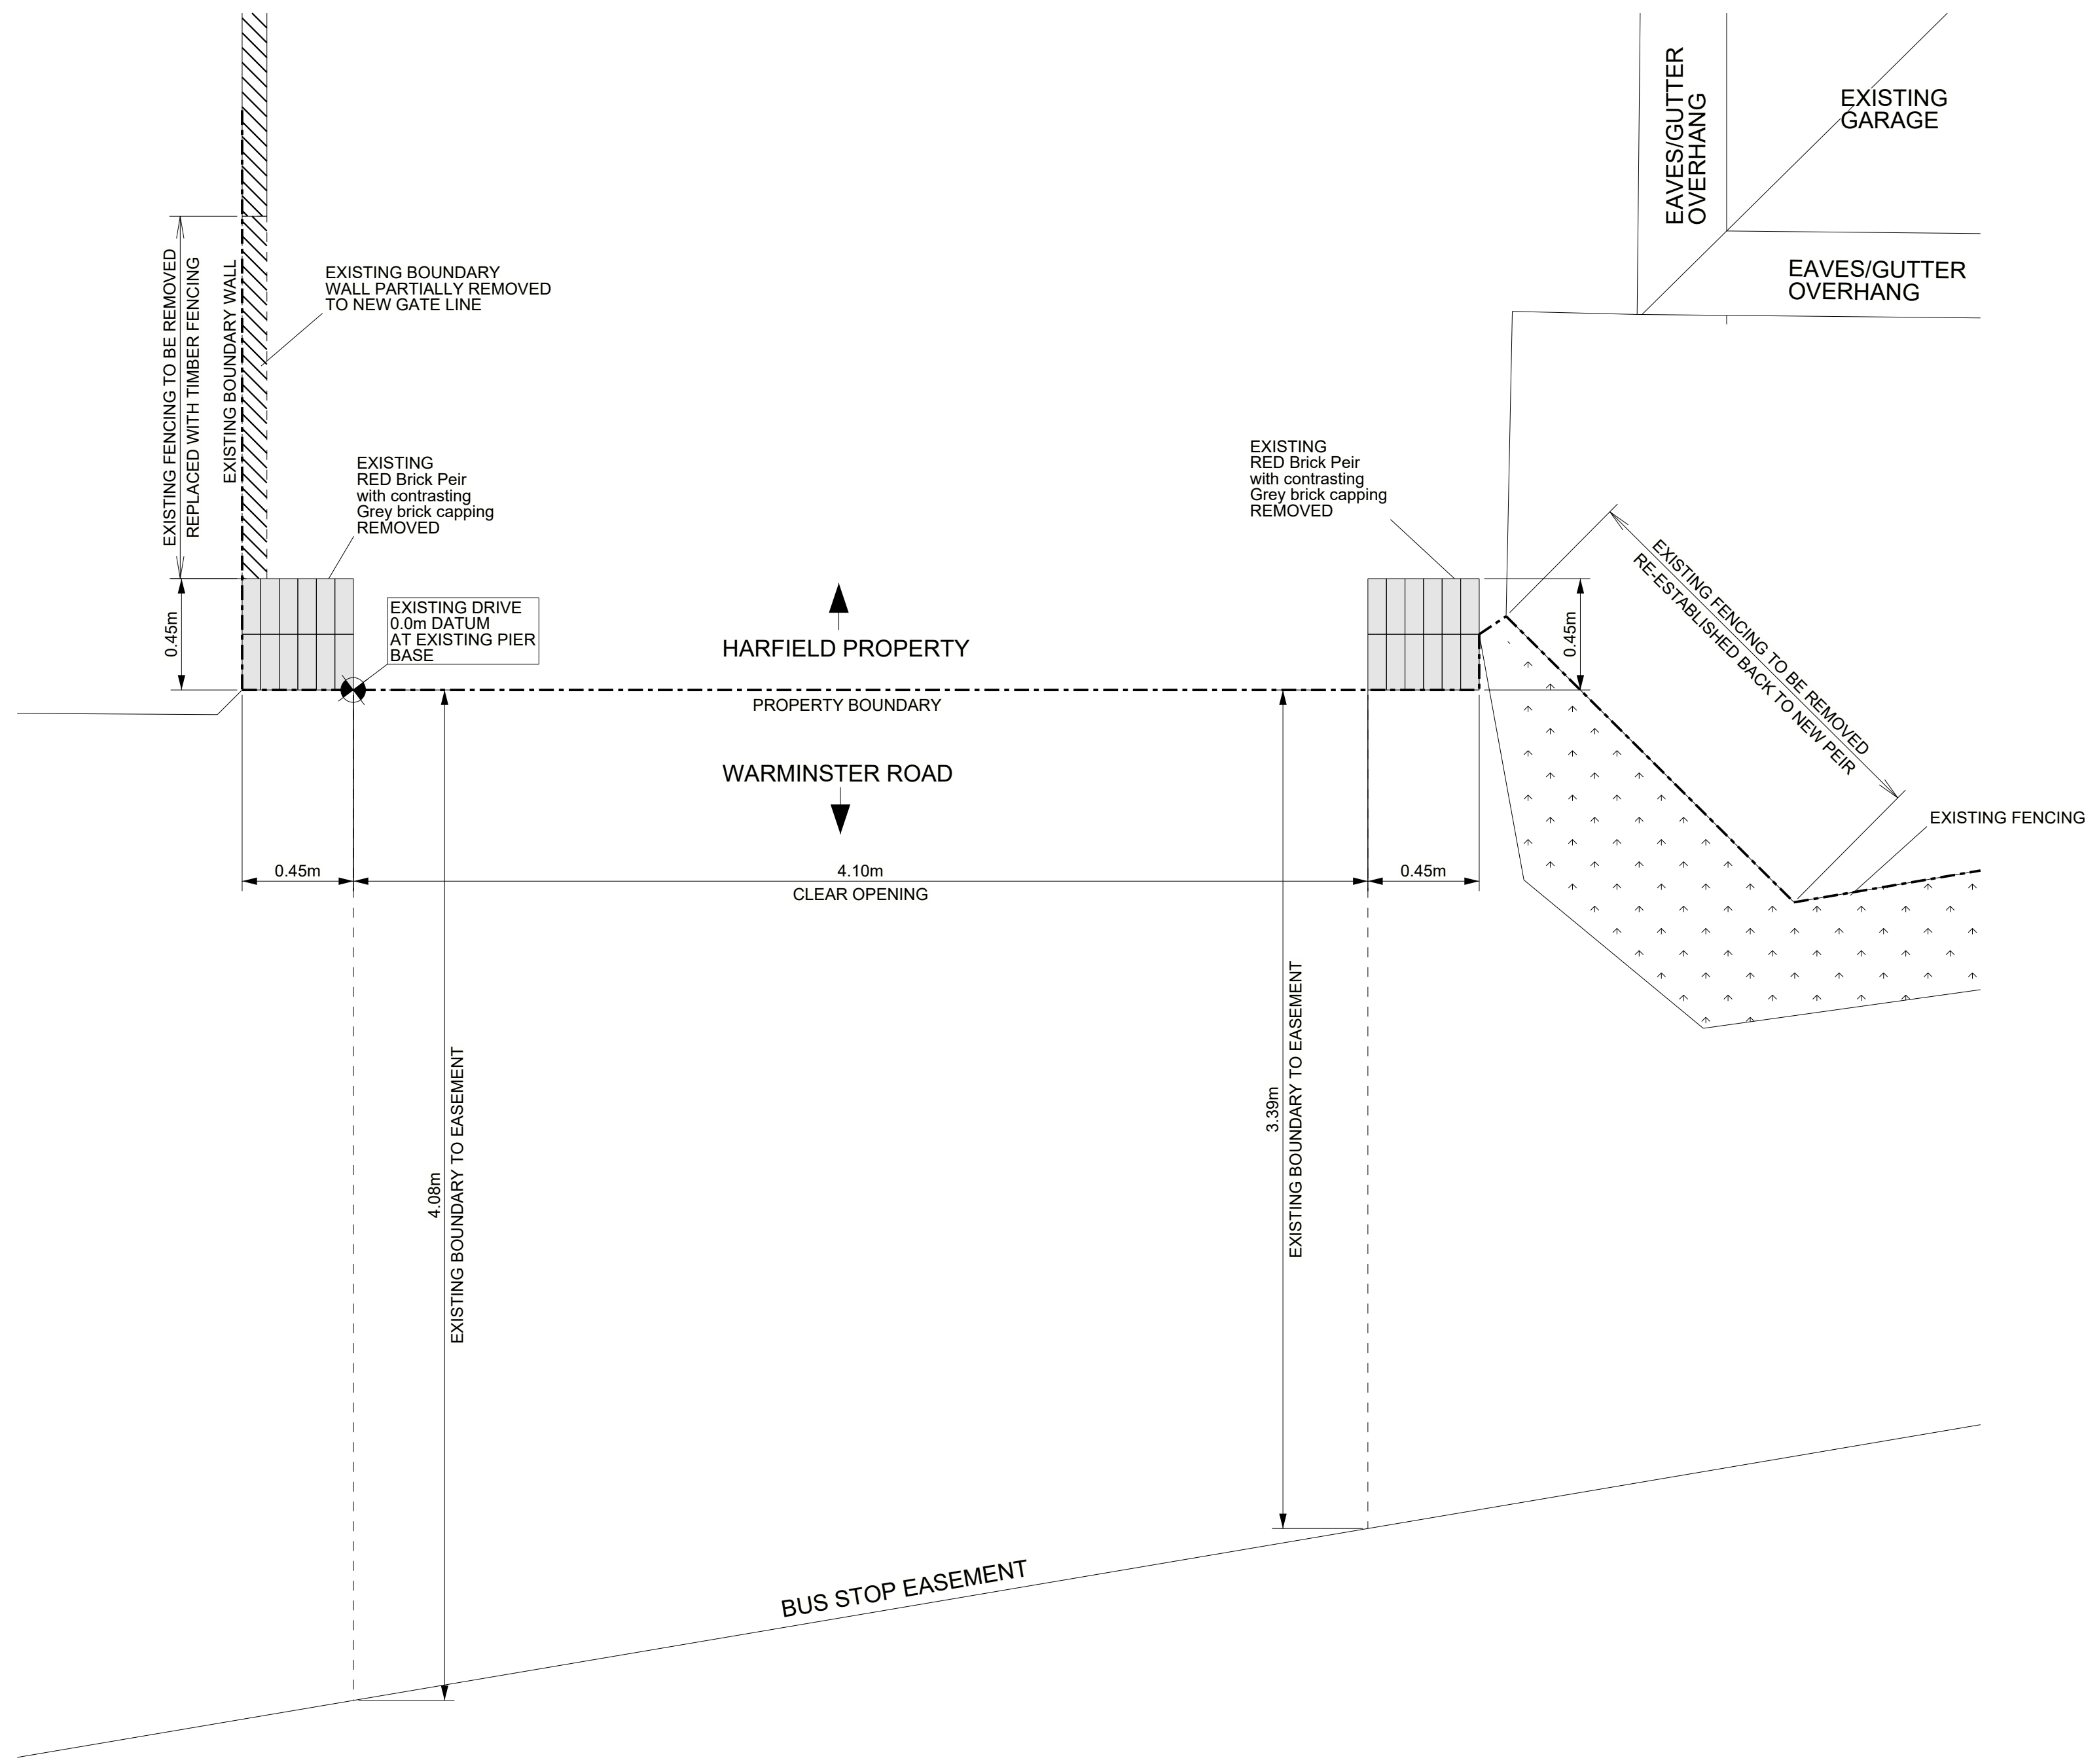


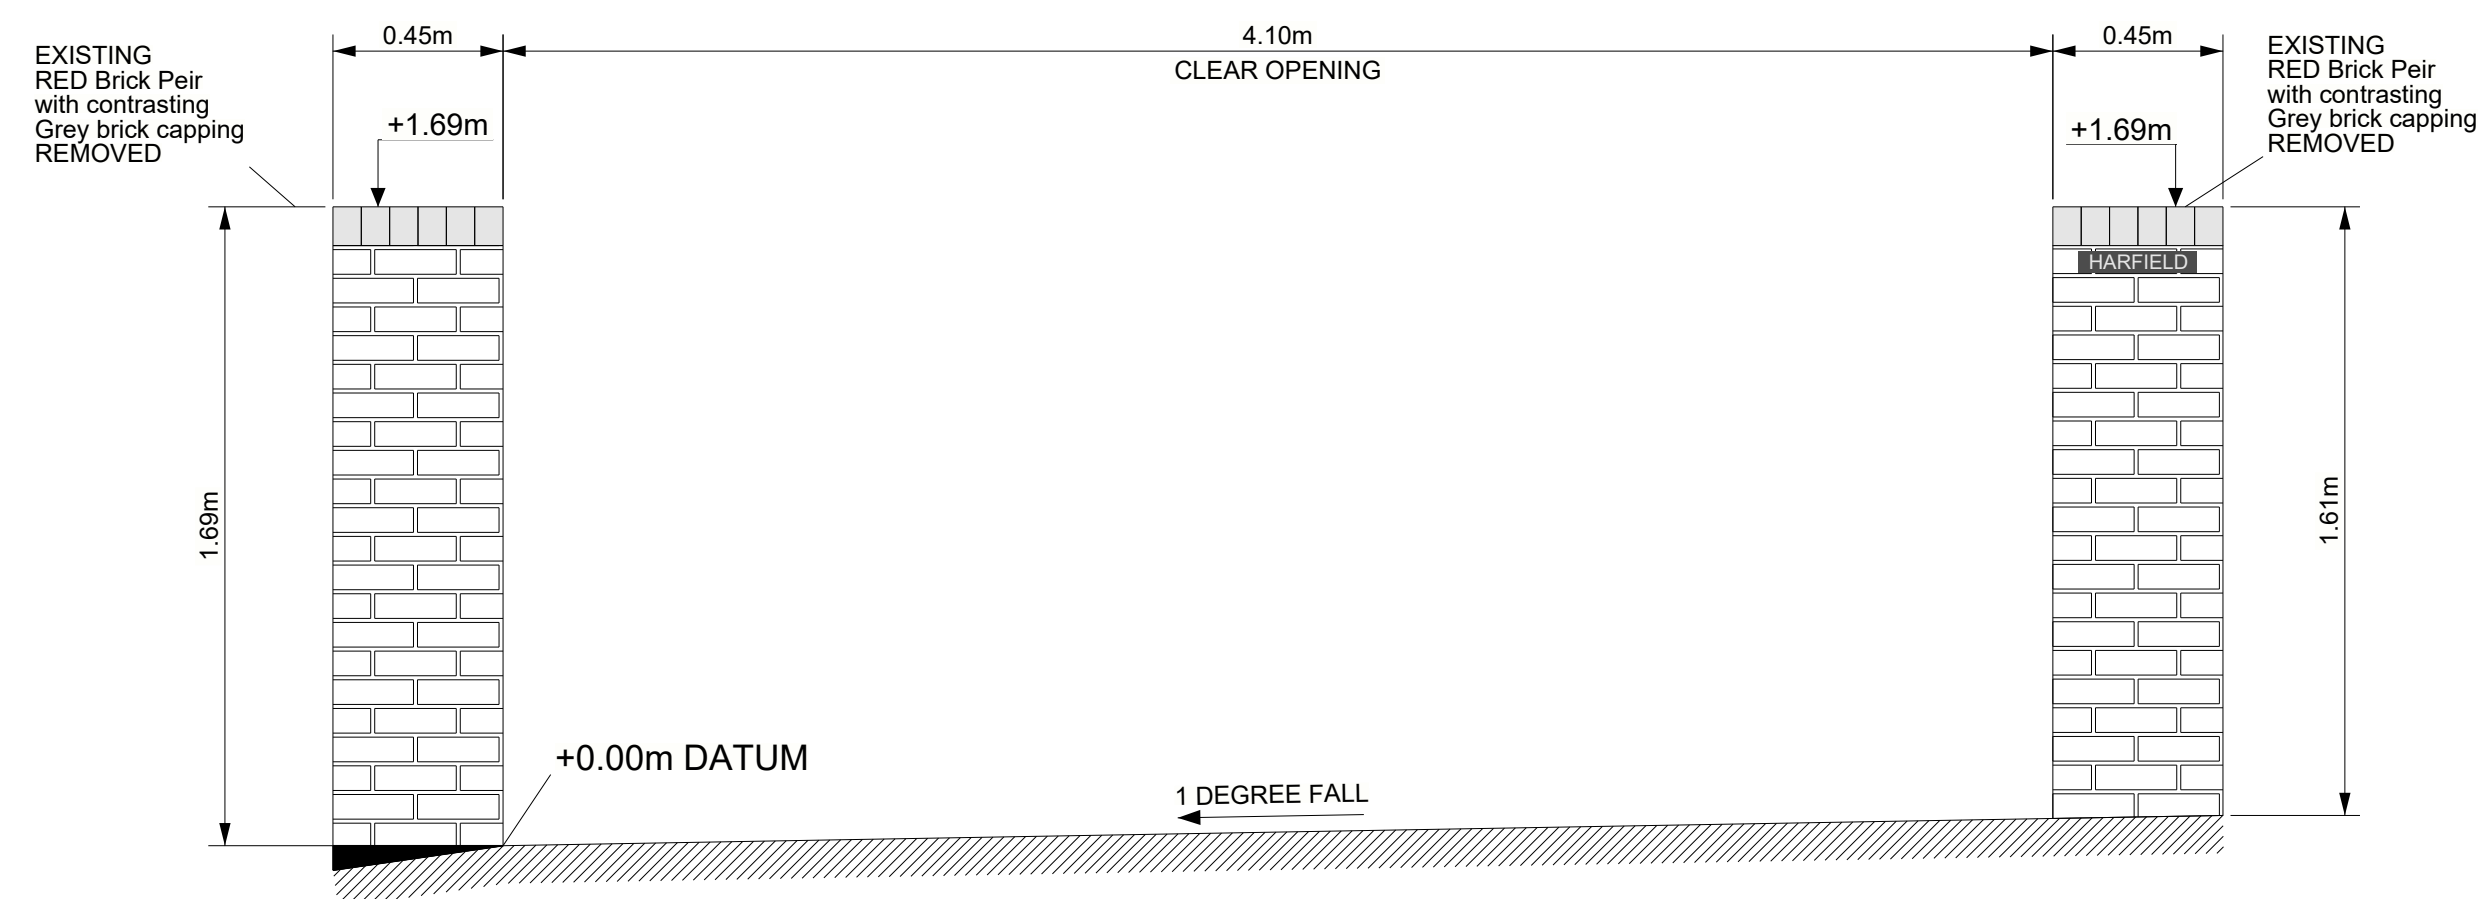

EXISTING PLAN - 1:20

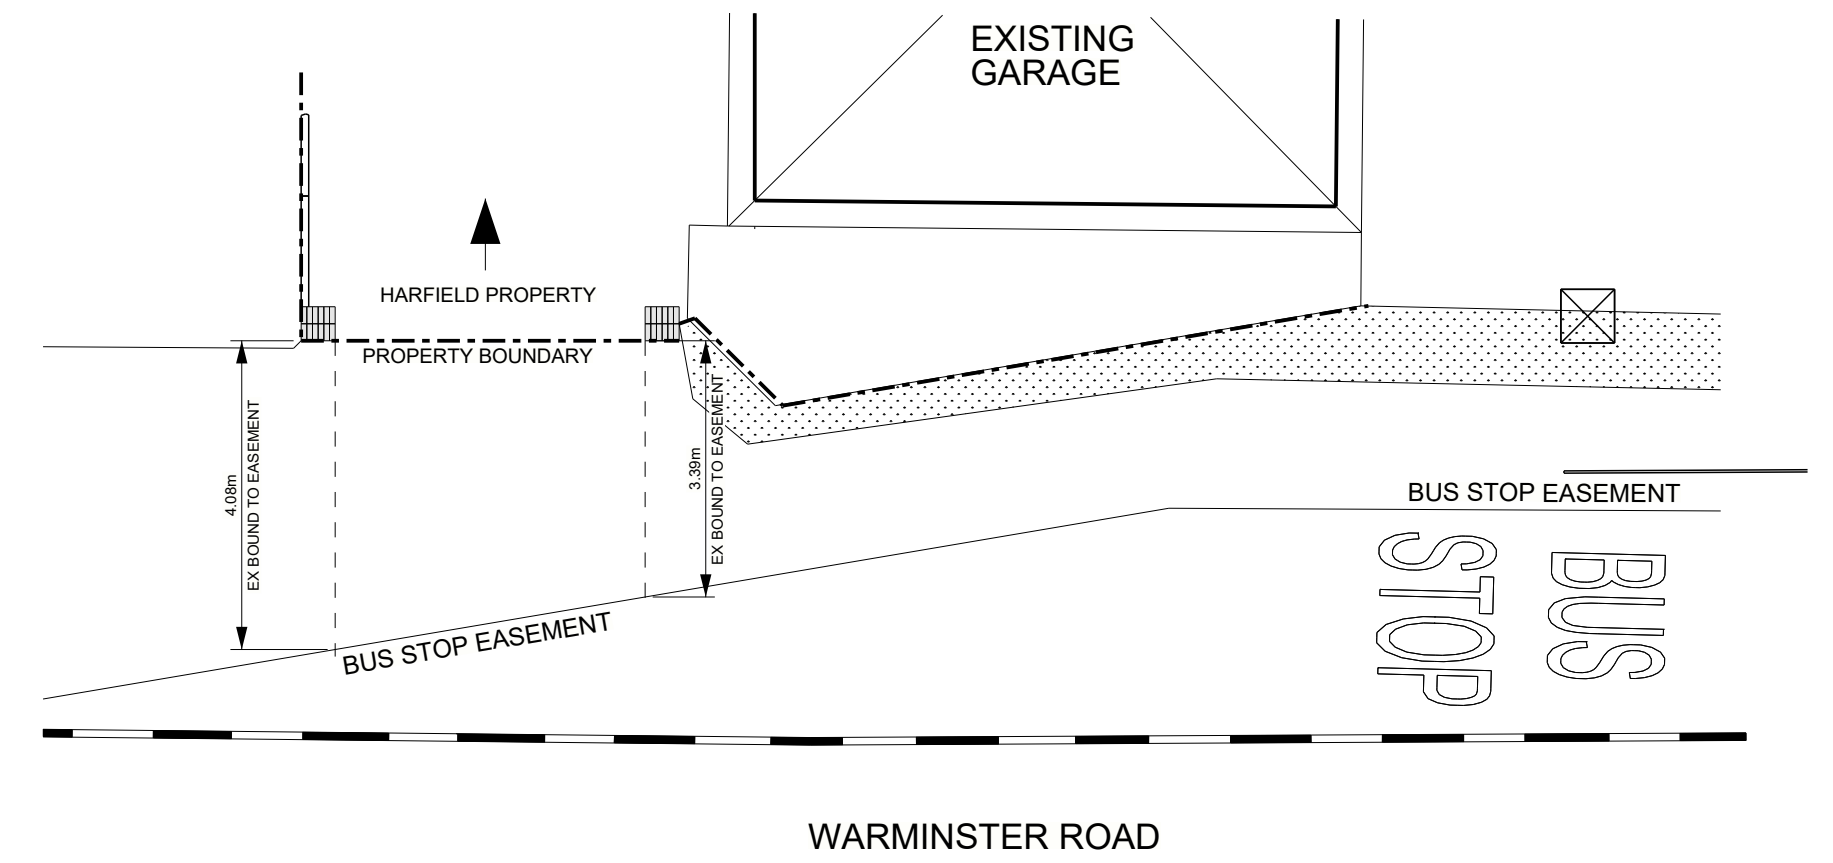

EXISTING EXTERNAL ELEVATION - 1:20

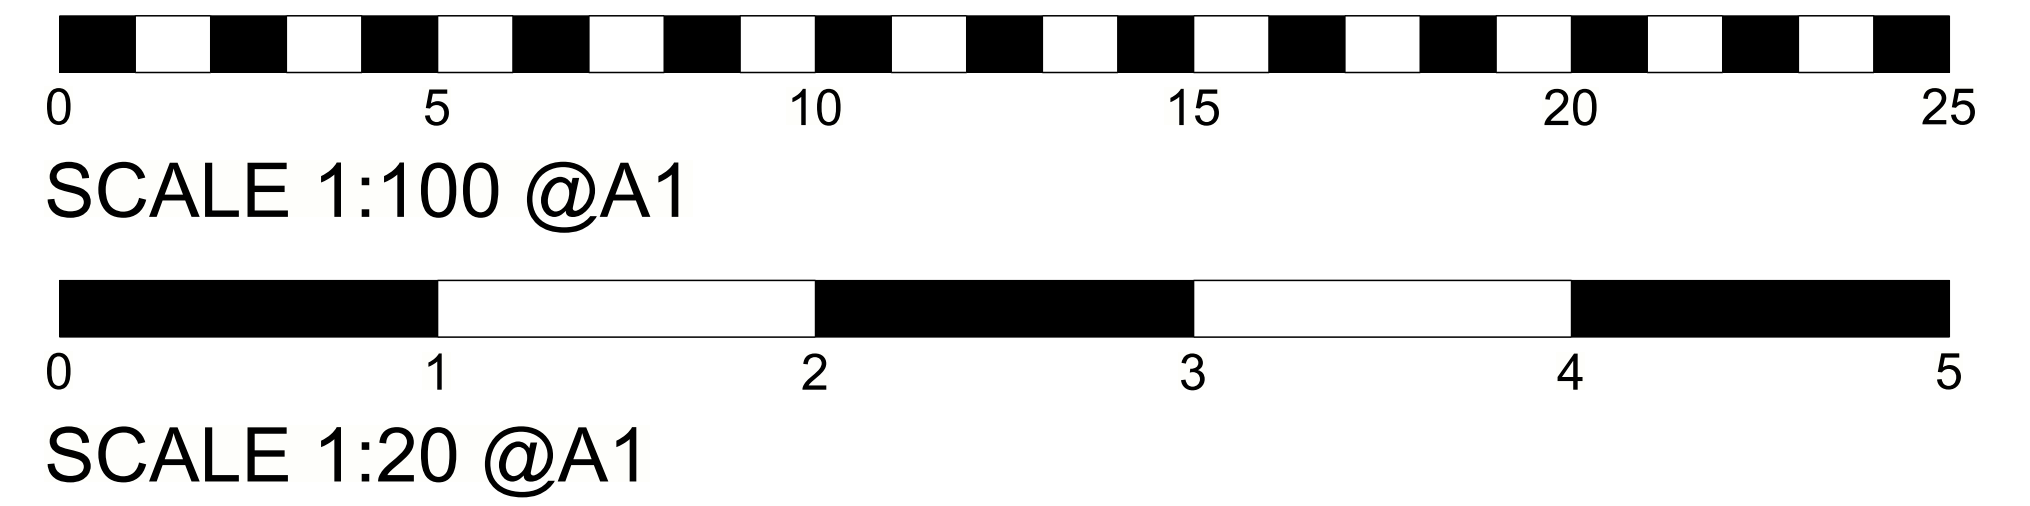

EXISTING ACCESS PLAN - 1:100



HARFIELD PROPERTY - EXISTING

## Harfield - Driveway Gate EXISTING

DOC REF - HDG001 - REV A

Produced 03/04/2026  
Scale 1:20 & 1:100 @ A1 Paper size  
All figured dimensions in metres

MR & MRS WESTBY  
Harfield  
Warminster Road  
South Newton  
Salisbury  
SP2 0QW