


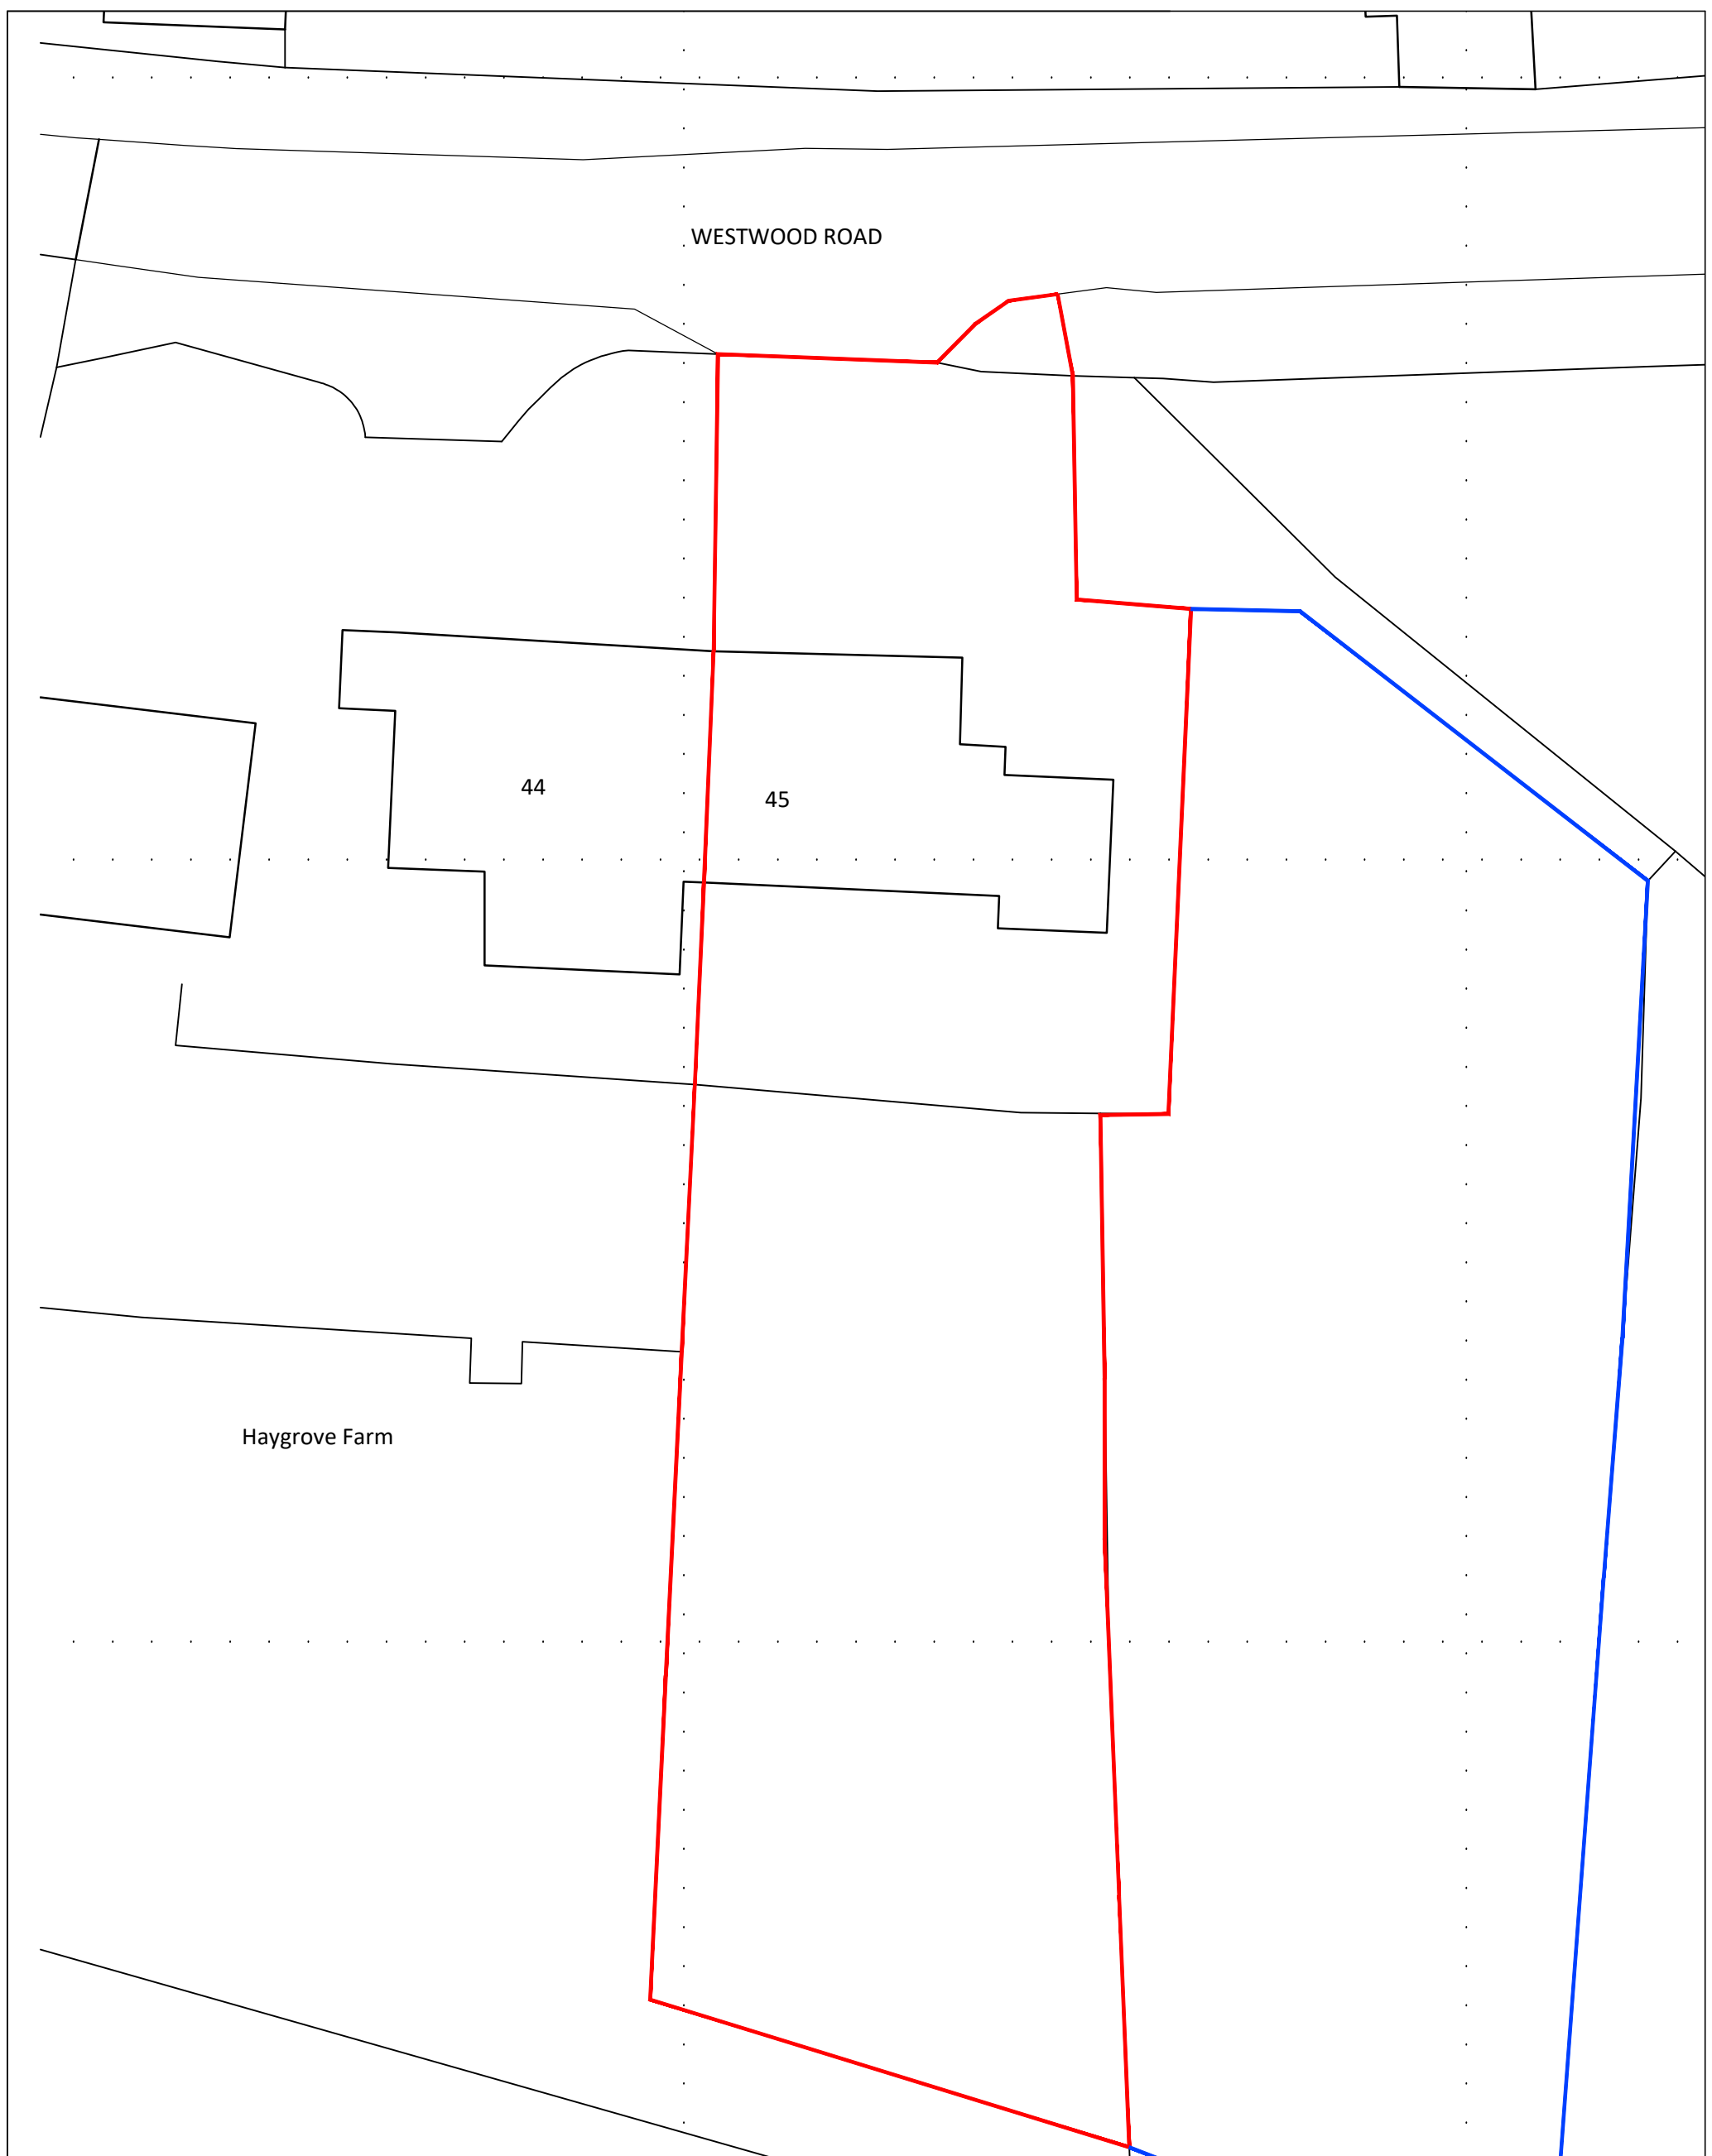

BLOCK PLAN - scale 1:200

Existing Drawings - 45 Lower Westwood, Bradford On Avon

1:200

01020304050

ISSUED FOR PLANNING

CLIENT	Mr & Mrs Beecham
PROJECT	45 Lower Westwood, Bradford On Avon
DRWG TITLE	Existing Block Plan
DRWG NO	A17 25 03 S02 Rev A
DRAWN	NB
SCALE	1:200 @ A3
DATE	04.03.25
CHK'D	NB

atelier 17 ltd

© Atelier 17 Ltd, 28 Southleigh, Bradford On Avon, BA15 2EQ

© Nigel A W Bedford@gmail.com VV www.atelier17.co.uk T 07841679591

This drawing is copyright. Only figured dimensions to be used.
Contractors to check all dimensions before proceeding