


SITE AREA = 18,920 sqm
(1.89Ha / 4.67Acres)

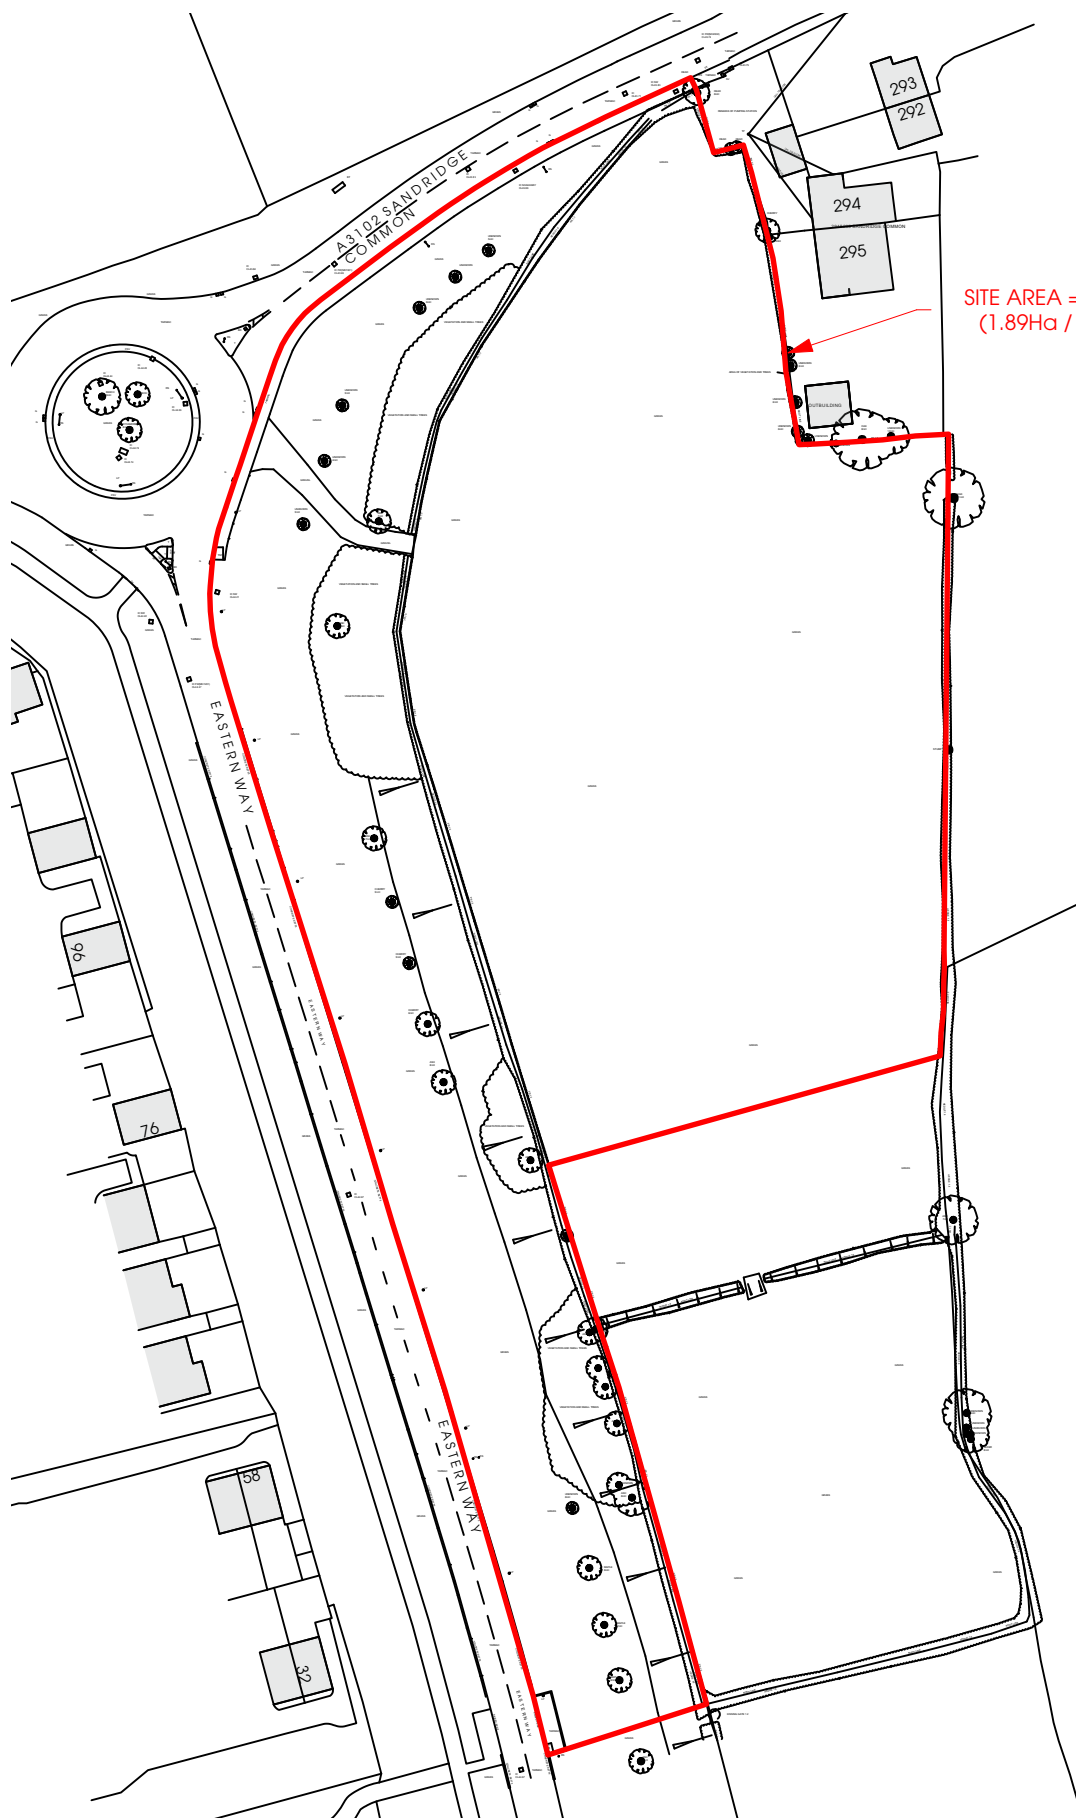

Date	Scale	Description	Drawn
------	-------	-------------	-------

htcarchitects

York Place Studio
8 Bellinco Street
Leeds
LS1 2DZ
T: 0113 264 3457

W: www.htcarchitects.co.uk
E: info@htcarchitects.co.uk

client
Lidl GB Ltd.



project
Melksham,
Eastern Way

drawing title
Site Location Plan

date December 2025

status Planning

scale 1:1250 @ A4

drawn NG checked IC

job no. 4034 dwg no. P400 rev.

