


1 Existing Side 1 Elevation
1 : 50



2 Proposed Side 1 Elevation
1 : 50

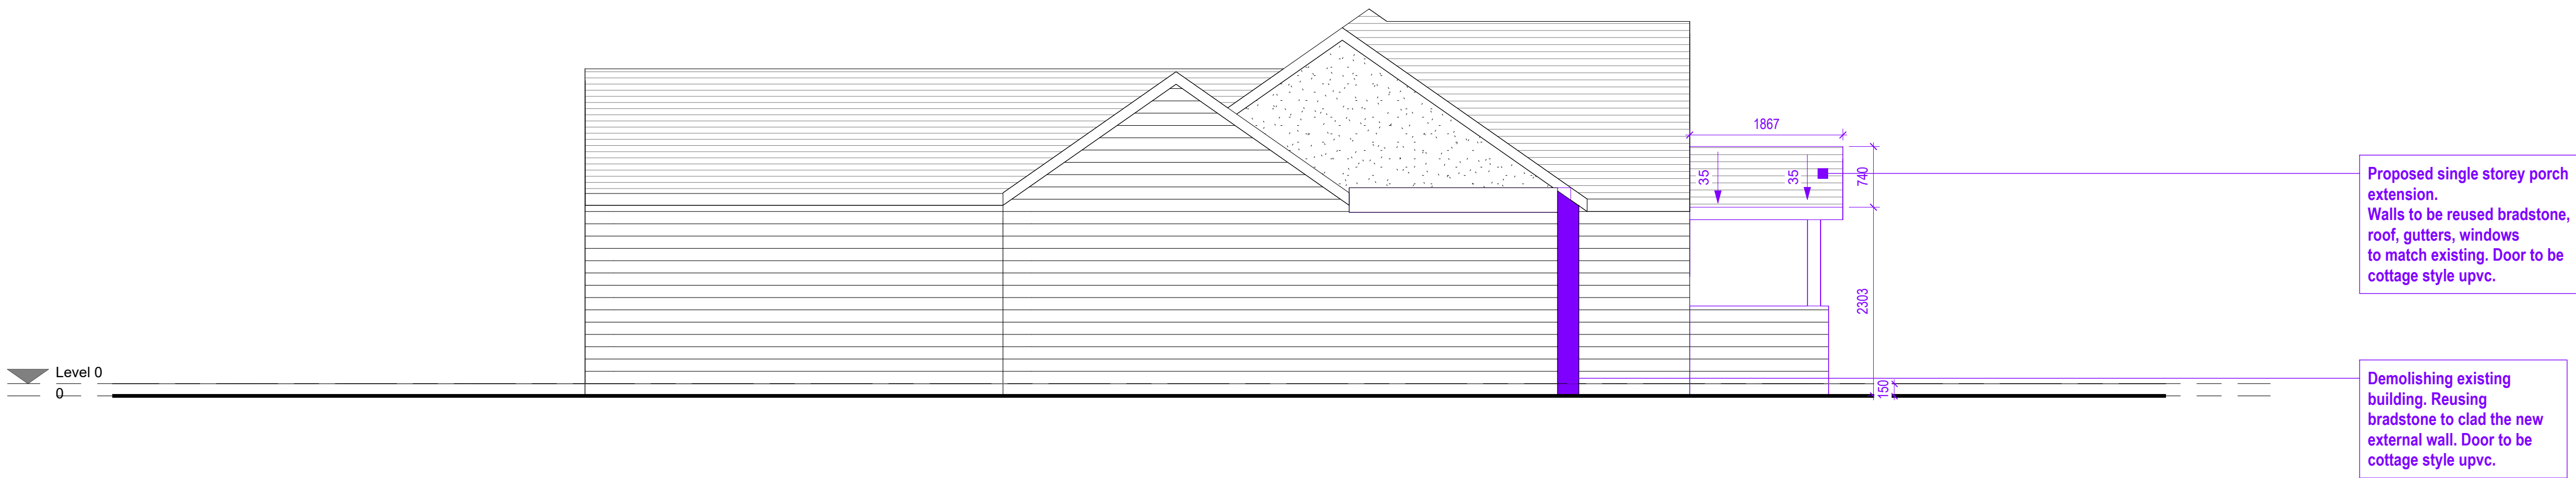

VISUAL SCALE 1:50 @ A1

Status PLANNING PERMISSION		
Client Elaine Larby		
Project Title 5 Lavington Lane, Littleton Panell, Devizes, SN10 4EY		
Drawing Title Existing and Proposed Side 1 Elevations A1		
Project No. 2024_31	Rev	
Drawing No. 002-SI-XX-00-DR-1-P9	Scale at A1 1 : 50	
Drawing Date		
Created By Rakesh M		
m83 Associates Ltd		
London Office 3rd Floor, 86-90 Paul Street, London, EC2A 4NE Manchester Office Bartle House, 9 Oxford Court, Manchester, M2 3WQ		
 Architects Registration Board REG NO: 110044A	 RIBA Chartered Practitioners	