




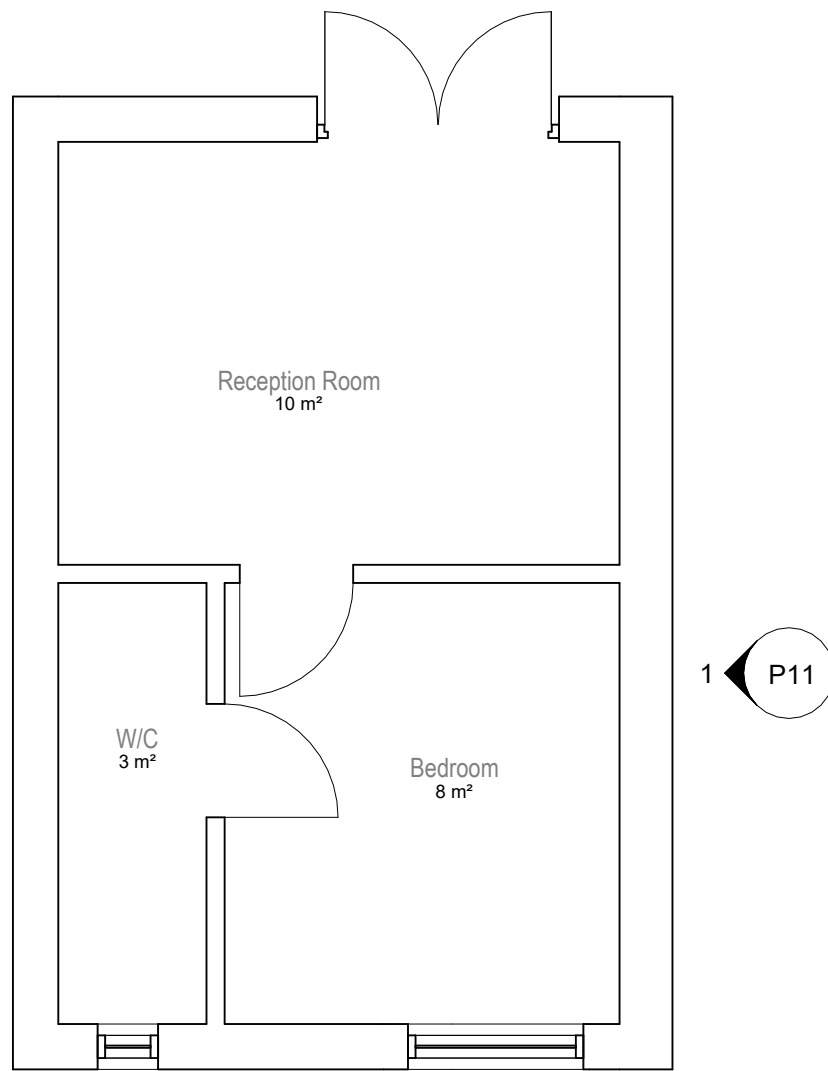


1 Existing Lower Ground
1 : 50

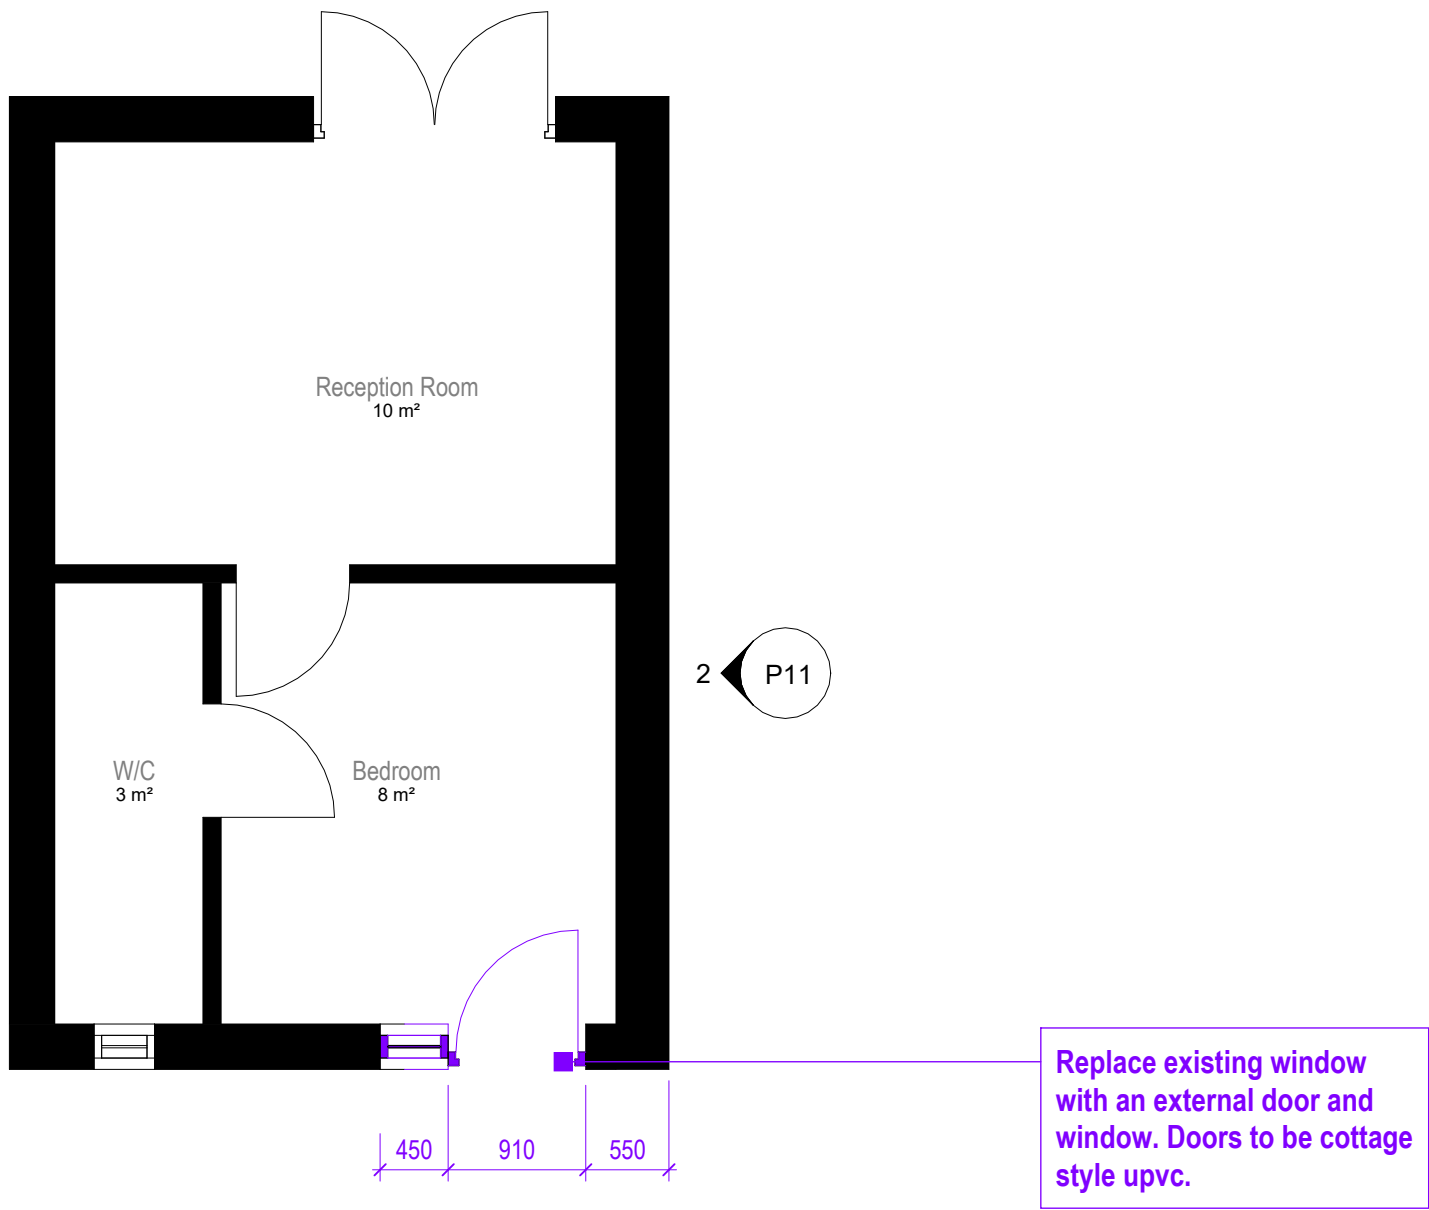

2 Proposed Lower Ground
1 : 50

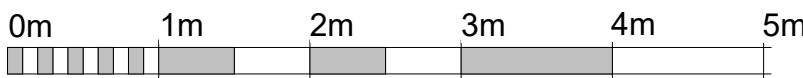

VISUAL SCALE 1:50 @ A1

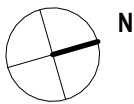

Status	PLANNING PERMISSION		
Client	Elaine Larby		
Project Title	5 Lavington Lane, Littleton Panell, Devizes, SN10 4EY		
Drawing Title	Existing and Proposed Lower Ground Plan A1		
Project No.	2024_31		
Drawing No.	002-SI-XX-00-DR-I-P3	Rev	
Drawing Date		Scale at A1	1 : 50
Created By	Rakesh Mistry		
m83 Associates Ltd			
London Office 3rd Floor, 86-90 Paul Street, London, EC2A 4NE Manchester Office Bartle House, 9 Oxford Court, Manchester, M2 3WQ			
 Architects Registration Board REG NO: 130844A		 RIBA Chartered Practitioner	