



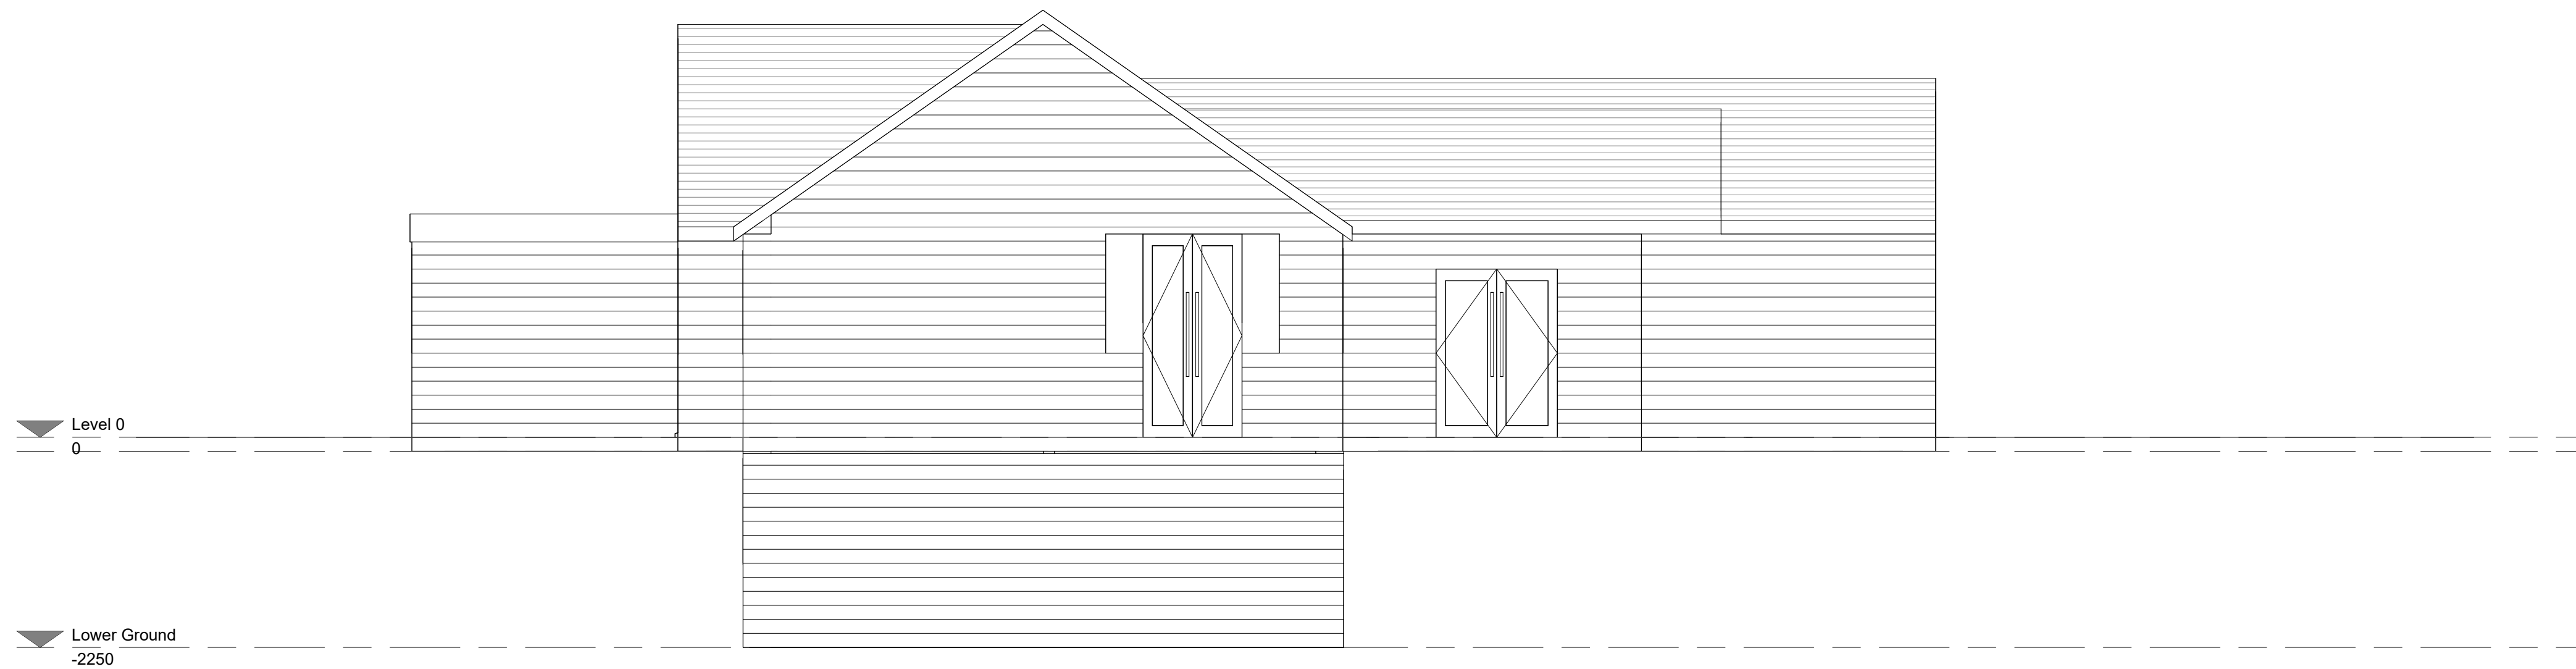

1 Existing Side 2 Elevation
1 : 50

Proposed single storey porch extension.
Walls to be reused bradstone,
roof, gutters, windows
to match existing. Door to be
cottage style upvc.

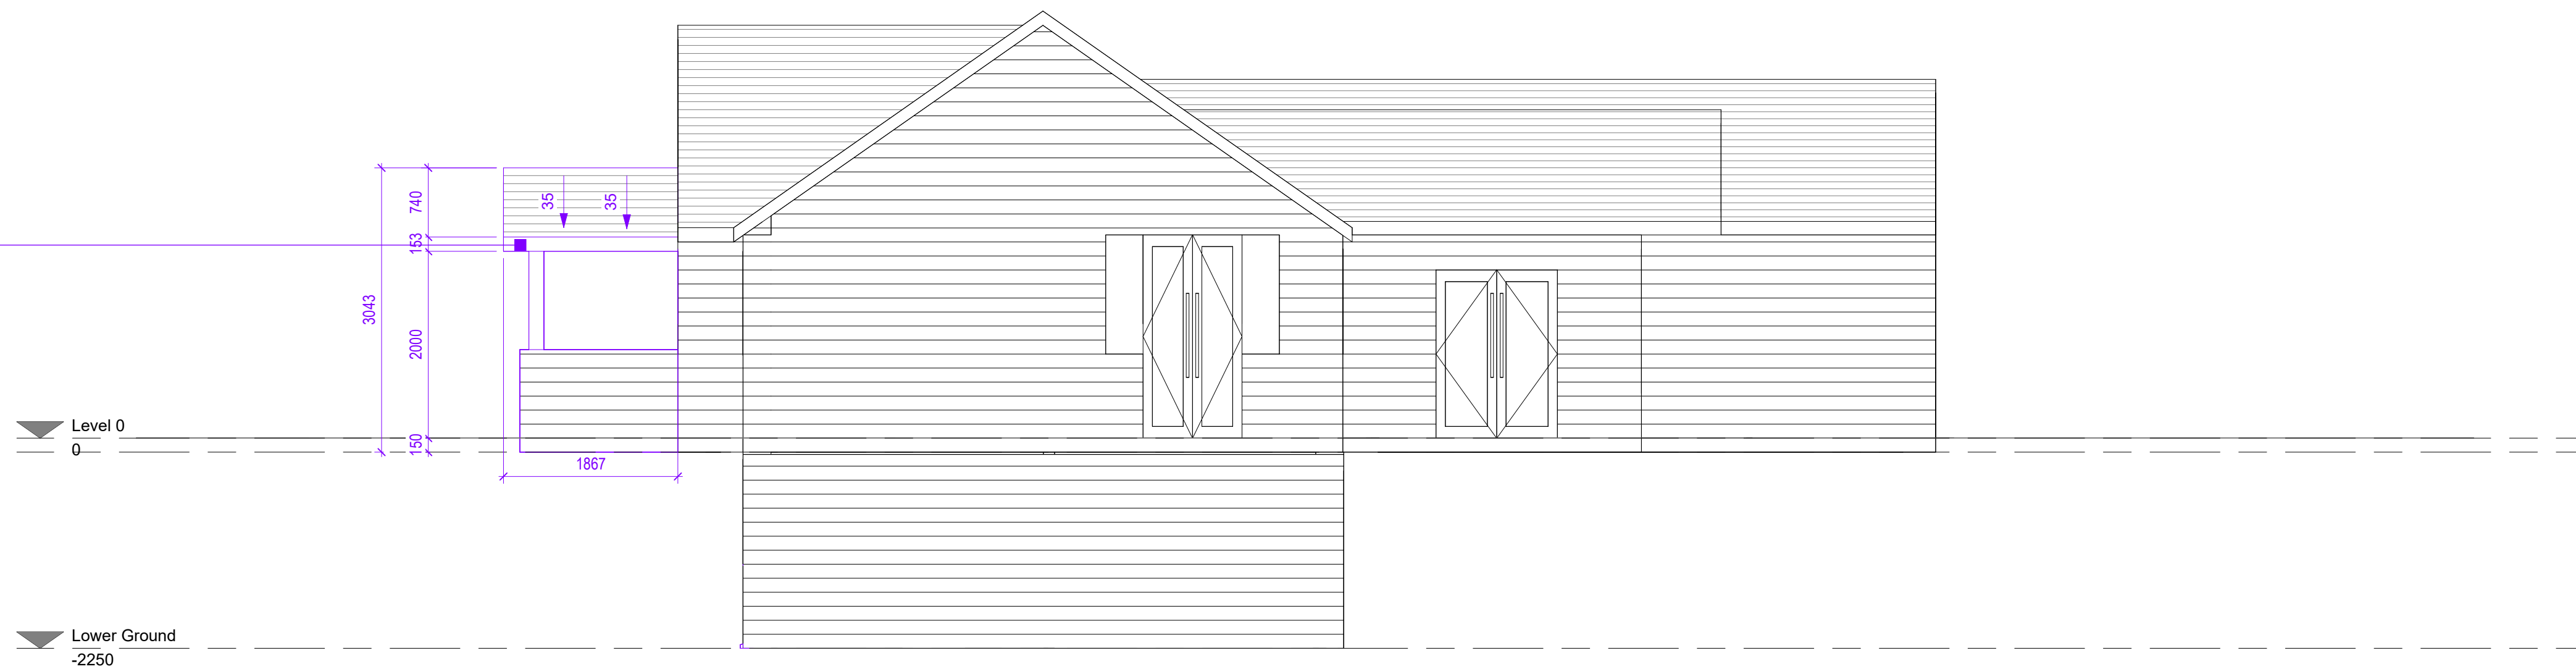

2 Proposed Side 2 Elevation
1 : 50

Status
PLANNING PERMISSION

Client
Elaine Larby

Project Title
5 Lavington Lane, Littleton Panell, Devizes,
SN10 4EY

Drawing Title
Existing and Proposed Side 2 Elevations A1

Project No.
2024_31
Drawing No.
002-SI-XX-00-DR-I-P11
Drawing Date
Rev
Scale at A1
1 : 50

Created By
Rakesh M

m83 Associates Ltd

London Office
3rd Floor, 86-90 Paul Street, London, EC2A
4NE
Manchester Office
Bartle House, 9 Oxford Court, Manchester, M2
3WQ

arb
Architects
Registration
Board
RIBA
Chartered Practice

0m 1m 2m 3m 4m 5m

VISUAL SCALE 1:50 @ A1