



©2010 Arqiva
All rights reserved. No part of this publication may be reproduced, stored in a retrieval system or transmitted in any form or by any means (Electronic, Mechanical, Photocopying, Recording or otherwise), without the prior written consent of the Company.

NOTES

BASED UPON ORDNANCE
SURVEY DIGITAL DATA
WITH THE PERMISSION OF
THE CONTROLLER OF HIS
MAJESTY'S STATIONERY
OFFICE, © CROWN
COPYRIGHT. LICENCE NO.
100038864

O.S. LANDRANGER MAP
No. 173

5	PROJ No 12217148 LOCATION PLAN	12/02/26	HFC	HFC
4	PROJ No 777351 LEGAL PLAN	08/07/24	AD	KML
3	PROJ No 777351 LEGAL PLAN	05/09/23	DH	CP
2	PROJ No N/A MASTER UPDATE	03/12/15	KML	HF
1	PROJ No 162030 FIRST ISSUE	21/10/14	JH	JW
ISS	REVISION	DATE	DRN	APP

arqiva

Crawley Court, Winchester, Hampshire, SO21 2QA
Tel. 01962 823434, Fax. 01962 822378

SITE No 141149
MARLBOROUGH
ARQIVA SITE, FOREST HILL
MILDENHALL
MARLBOROUGH
WILTSHIRE
SN8 3HN

NGR SU 20961 68813

OS GRID 420961 168813

TITLE
LOCATION PLAN

SCALE SEE DRAWING


DRAWN JH 16/10/14

APPROVED HFC 12/02/26


DRG No. Sheet 1 of 1 Rev

141149-00-004-ML005 5

THE SITE

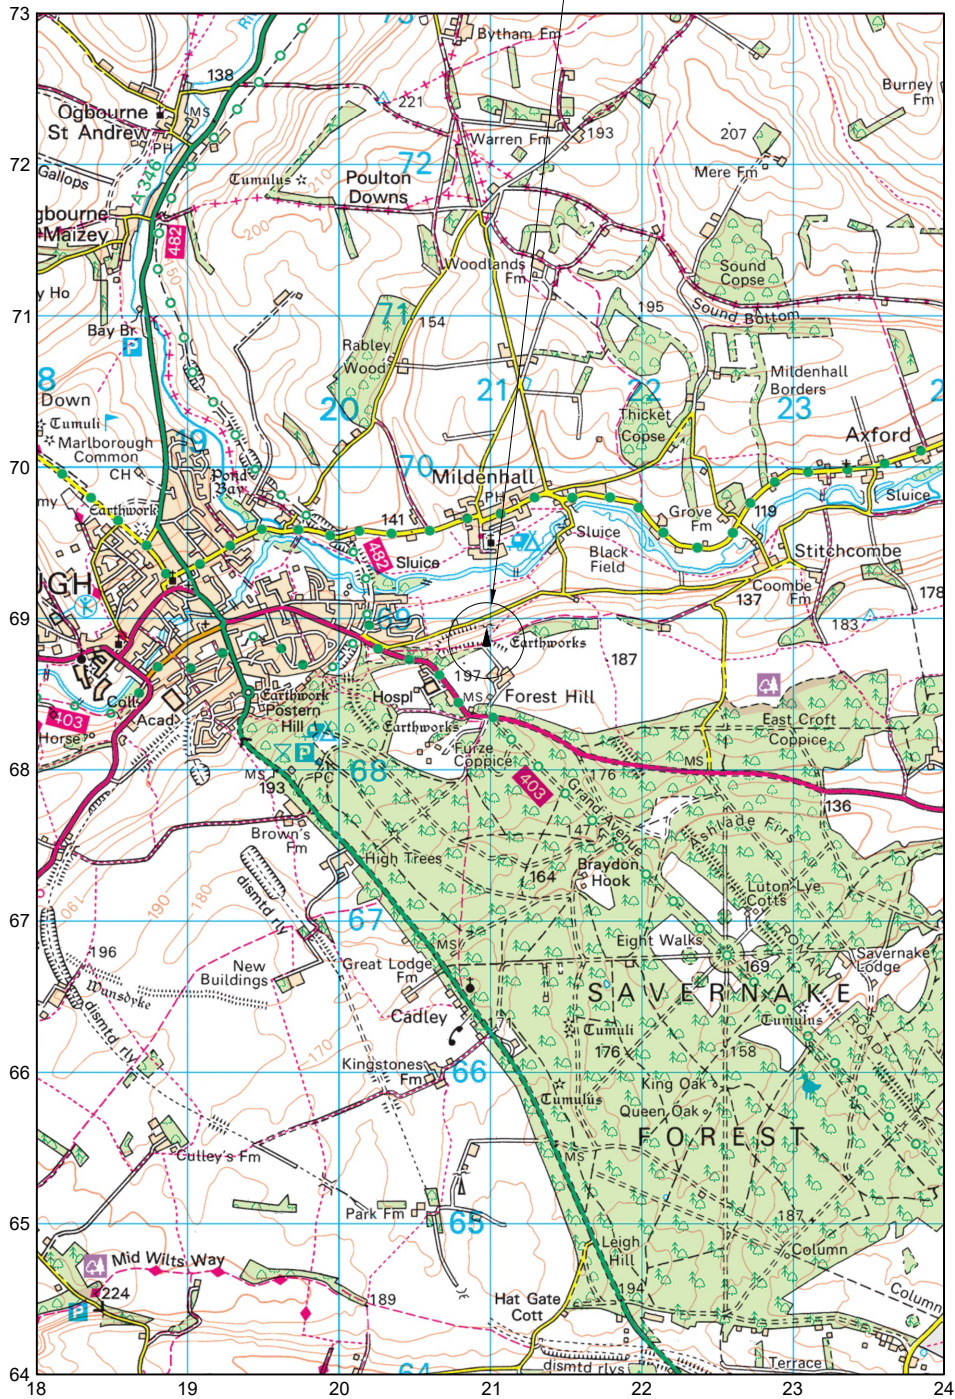


LOCATION PLAN
SCALE 1:50,000

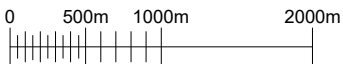

THE SITE

SITE ACCESS

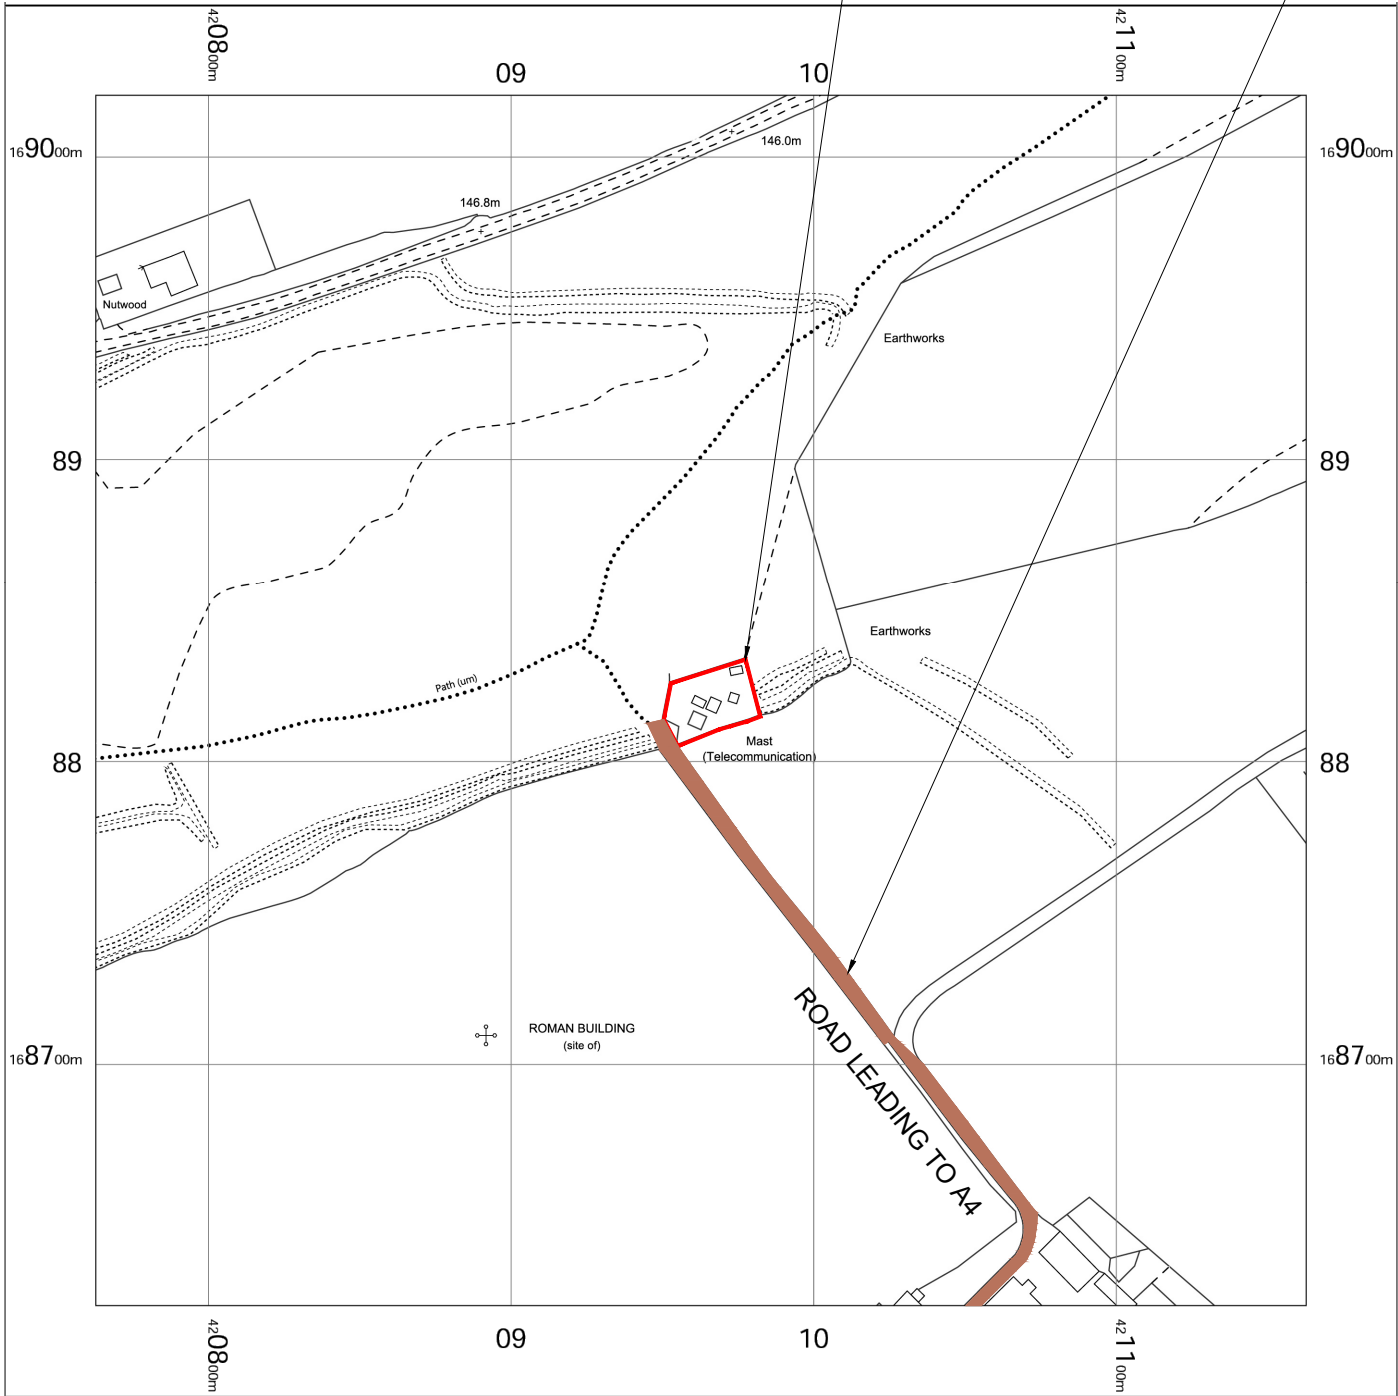

LOCATION PLAN
SCALE 1:2500

